

LIGHTING FIXTURE SCHEDULE			
TYPE	DESCRIPTION	DIFFUSER	REMARKS
A	RECESSED FLUORESCENT 2x4 TROFFER, STATIC, BAKED WHITE FINISH, 120V BALLAST, EMERGENCY SAVING LAMPS & BALLAST	ACRYLIC PRISMATIC	
	MIDWEST # LA-440	4-F40T12 CNRS 144 W MAX	
B	SAME AS TYPE 'A' EXCEPT EQUIPPED W/ EMERGENCY BATTERY PACK TO DRIVE 1 LAMP FOR 90 MIN (1200 LUM), EMERGENCY SAVING LAMPS & BALLAST	ACRYLIC PRISMATIC	
	MIDWEST # LA-440 W/ CHLORIDE # CPP4HL	4-F40T12 CNRS 144 W MAX	
D	RECESSED INCANDESCENT DOWNLIGHT, NATURAL ALZAK BAFFLE & WHITE TRIM RING	---	
	HALO # HT-4055C	1-100W AIR IF - PINK	
G	3FT, 2 LAMP FLUORESCENT STRIP BY OWNER DECORATIVE FIXTURE, CORD SUSPENDED W/ COPPER FINISH MOUNT TO OWNER SUPPLIED TRACK ADAPTER SUSPEND TO 26" ABOVE TOP OF TABLE	---	BY OWNER
	L&R # T405-H	1-50W R20-PINK	
J	4 FT, 1 LAMP, FLUORESCENT STRIP W/ 110V BALLAST, EMERGENCY SAVING LAMPS & BALLAST	---	TANDEM WIRED WITH TWO FIXTURES PER TWO LAMP BALLAST.
	MIDWEST S-140R	1-F40T12 CNRS 48 W MAX	
K	OWNER FURNISHED TRACK LIGHT FIXTURE ON OWNER FURNISHED SINGLE CIRCUIT WHITE TRACK OR MONOPOINT MOUNT AS SHOWN ON PLANS	---	
		1-50W PAR20 HALOGEN	
L	4 FT, 2 LAMP, FLUORESCENT STRIP W/ 110V BALLAST, EMERGENCY SAVING LAMPS & BALLAST	---	GR0-LUX LAMPS AT SALAD BAR # 24655 NO SUBSTITUTION
	MIDWEST S-240R	2-F40T12 CNRS 80 W MAX	
M	2 FT, 1 LAMP, FLUORESCENT STRIP W/ 110V BALLAST, EMERGENCY SAVING LAMPS & BALLAST	---	
	MIDWEST S-120R	1-F40T12 CNRS 32 W MAX	
N	OWNER FURNISHED TRACK LIGHT FIXTURE ON OWNER FURNISHED SINGLE CIRCUIT WHITE TRACK OR MONOPOINT MOUNT AS SHOWN ON PLANS	---	
		1-50W R20	
S	EMERGENCY LIGHTING UNIT, LAY-IN TYPE, 2 HEAD, BACK-UP, 120V, UNIVERSAL MOUNT	---	
	CHLORIDE # CLB-RE-MS-2	2-QUARTZ	
V	RECESSED COMPACT FLUORESCENT DOWNLIGHT, NATURAL ALZAK BAFFLE & WHITE TRIM RING, 120 V HPF BALLAST	---	
	HALO # H274HP-4055C	2-19W PL-DTT	
X	EXIT SIGN, OWNER FURNISHED NO ELECTRICAL CONNECTION REQUIRED		

ALL LAMPS SHALL BE 'SYLVANIA'; NO SUBSTITUTE GENERAL CONTRACTOR TO PROVIDE ALL LAMPS IN ALL FIXTURES


PANELBOARD SCHEDULE 'K'									
REMARKS	POLES & AMPS	LOAD WATTS	A	C	LOAD WATTS	POLES & AMPS	REMARKS		
PRINTER	1/20	200	1	2	---	1/20	SPARE		
DUPLEX OUTLETS & DOORBELL	1/20	1200	3	4	1500	1/20	WASHER		
REACH-IN FREEZER	1/30	1800	5	6	600	1/20	DUPLEX OUTLETS		
		2000	7	8	200	1/20	SHREDDER		
DISHWASHER	3	2000	9	10	---	1/20	SPARE		
		2000	11	12	1200	1/20	MAKE TABLE		
HEAT LAMP	1/20	1100	13	14	100	1/20	GAS SHUT-OFF VALVE		
HEAT LAMP	1/20	1100	15	16	---	1/20	SPARE		
EXHAUST FAN EF-3	1/20	500	17	18	960	1/20	SALAD BAR		
COTTON CANDY	1/30	1800	19	20	1000	1/20	SODA FOUNTAIN		
PIZZA OVEN	2	2000	21	22	1620	1/20	TEA MAKER		
		2000	23	24	1800	1/30	COFFEE MAKER		
DRYER	2	3000	25	26	500	1/20	CARBONATOR		
		3000	27	28	3200	2	ICE BIN		
WIB EVAPORATOR	1/20	100	29	30	3200	40			
WIB LIG	1/20	400	31	32	671	3	MIXER		
EXHAUST FAN EF-1	1/20	500	33	34	671	1/20			
DOUGH ROLLER	1/20	1200	35	36	671	20			
HOOD EXHAUST FAN	1/30	1200	37	38	1200	1/20	OUTLETS		
SPARE	1/20	---	39	40	600	1/20	SODA FOUNTAIN		
SPARE	1/20	---	41	42	200	1/20	SECURITY		
		2000	43	44	200	1/20	TIMECLOCK		
WIB CONDENSING UNIT	3	2000	45	46	1440	1/20	SANDWICH WORK TABLE		
		2000	47	48	400	1/20	QUADPLEX OUTLET		
QUADPLEX OUTLET	1/20	400	49	50	1400	1/20	LIGHTING		
DUPLEX OUTLETS	1/20	200	51	52	200	1/20	TELEPHONE BOARD		
LIGHTING	1/20	740	53	54	800	1/20	WATER HEATER		
		2000	55	56	1200	1/20	AIR DRYER		
AIR COMPRESSOR	3	2000	57	58	600	1/20	WATER SOFTNER		
		2000	59	60	---	1/20	SPARE		
EDH-1	3	1000	61	62	400	1/20	MAKE TABLE OUTLETS		
		1000	63	64	1500	3			
		1000	65	66	1500		UNIT HEATER EH-1		
		2000	67	68	1500	20			
MUA-1	3	2000	69	70	1000	1/20	SIGN		
		2000	71	72	1000	1/20	LIGHTING		

LIGHTING LOAD	---
POWER LOAD	68,934
TOTAL LOAD	68,934

DESIGNATION	PANEL K
LOCATION	MECHANICAL ROOM
MOUNTING	SURFACE
VOLTS & PH	120/240V, 1Ø, 3 WIRE
MAINS	MLO
BUSING AMPS	225

SHORT CIRCUIT BRACING
42,000 AMPS

EXISTING MAIN PANEL MP					
120/208 V., 3 PH, 4 WIRE 1200 AMP MAIN CIRCUIT BREAKER					
CKT. NO	SERVES	FRAME SIZE	POLE	TRIP RATING	CONDUIT & WIRE
1	PANEL A	100	2	100	3 #2 IN 1/4"Ø.
2	PANEL B	100	2	100	3 #2 IN 1/4"Ø.
3	PANEL K	225	2	225	3 #4/0 IN 2"Ø.
4	PANEL C	100	3	100	4 #2 IN 1/4"Ø.
5	EXIST RTU (5 TONS)	50	3	40	3 #2 IN 3/4"Ø.
6	EXIST RTU (10 TONS)	50	3	70	3 #4 IN 1"Ø.
7	EXIST RTU (10 TONS)	50	3	70	3 #4 IN 1"Ø.
8	EXIST RTU (15 TONS)	50	3	60	3 #6 IN 1"Ø.
9	EXIST RTU (15 TONS)	50	3	60	3 #6 IN 1"Ø.
10	NEW RTU-A	50	3	40	3 #2 IN 3/4"Ø.
11	EXIST RTU (5 TONS)	50	3	40	3 #2 IN 3/4"Ø.
12					
13					

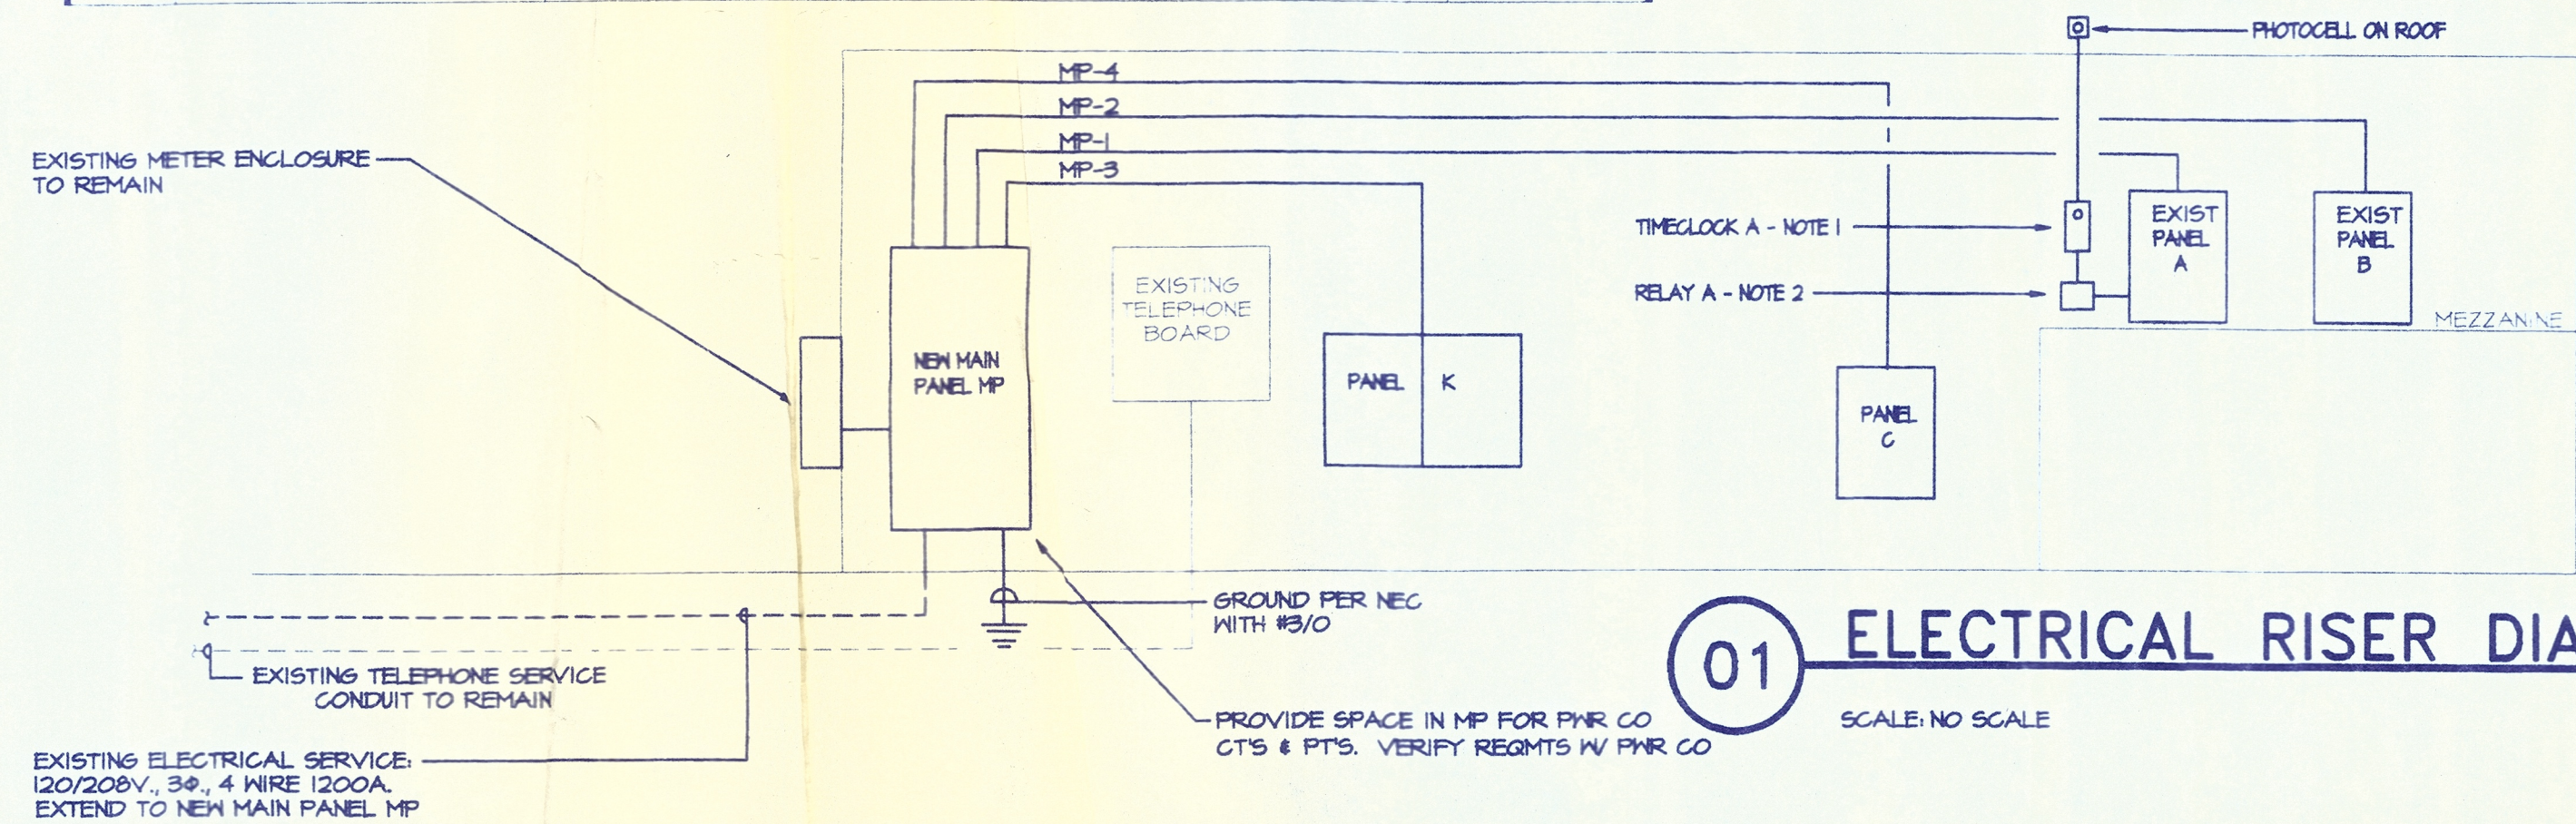

EXISTING PANELBOARD 'A'									
REMARKS	POLES & AMPS	LOAD WATTS	A	C	LOAD WATTS	POLES & AMPS	REMARKS		
LIGHTING	1/20	1855	1	2	1850	1/20	LIGHTING		
LIGHTING	1/20	1810	3	4	1800	1/20	LIGHTING		
LIGHTING	1/20	1325	5	6	1800	1/20	LIGHTING		
LIGHTING	1/20	1440	7	8	1710	1/20	LIGHTING		
LIGHTING	1/20	550	9	10	1000	1/20	EXISTING EXTERIOR LIGHTING		
LIGHTING	1/20	1400	11	12	1200	1/20	AWNING		
LIGHTING	1/20	1200	13	14	1000	1/40	SIGN		
LIGHTING	1/20	1200	15	16	1000	1/40	SIGN		
LIGHTING	1/20	1050	17	18	1000	1/40	SIGN		
SPARE	1/20	---	19	20	1200	1/20	AWNING		
SPARE	1/20	---	21	22	---	1/20	SPARE		
SPARE	1/20	---	23	24	---	1/20	SPARE		
SPARE	1/20	---	25	26	---	1/20	SPARE		
SPARE	1/20	---	27	28	---	1/20	SPARE		
SPARE	1/20	---	29	30	---	1/20	SPARE		
SPARE	1/20	---	31	32	---	1/20	SPARE		
SPARE	1/20	---	33	34	---	1/20	SPARE		
SPARE	1/20	---	35	36	---	1/20	SPARE		
SPARE	1/20	---	37	38	---	1/20	SPARE		
SPARE	1/20	---	39	40	---	1/20	SPARE		
SPARE	1/20	---	41	42	---	1/20	SPARE		

LIGHTING LOAD	25,000
POWER LOAD	---
TOTAL LOAD	25,000

DESIGNATION	PANEL A
LOCATION	MEZZANINE
MOUNTING	SURFACE
VOLTS & PH	120/208V., 3Ø, 4 WIRE
MAINS	MLO
BUSING AMPS	100

EXISTING PANELBOARD
CONTRACTOR SHALL ADJUST / PROVIDE BRANCH BREAKERS AS SCHEDULED HEREIN.

VERIFY AT JOB SITE

EXISTING PANELBOARD 'B'									
REMARKS	POLES & AMPS	LOAD WATTS	A	C	LOAD WATTS	POLES & AMPS	REMARKS		
GAMES	1/20	1000	1	2	1000	1/20	GAMES		
GAMES	1/20	1000	3	4	1000	1/20	GAMES		
GAMES	1/20	1000	5	6	1000	1/20	GAMES		
GAMES	1/20	1000	7	8	1000	1/20	GAMES		
GAMES	1/20	1000	9	10	1000	1/20	GAMES		
GAMES	1/20	1000	11	12	1000	1/20	GAMES		
GAMES	1/20	1000	13	14	1000	1/20	GAMES		
GAMES	1/20	1000	15	16	1000	1/20	GAMES		
GAMES	1/20	1000	17	18	1000	1/20	GAMES		
CONVENIENCE RECEPTACLES	1/20	1000	19	20	1000	1/20	GAMES		
CONVENIENCE RECEPTACLES	1/20	1000	21	22	1000	1/20	GAMES		
CONVENIENCE RECEPTACLES	1/20	1200	23	24	1000	1/20	GAMES		
CONVENIENCE RECEPTACLES	1/20	1200	25	26	1200	1/20	MONITORS		
CONVENIENCE OUTLETS	1/20	1200	27	28	1000	1/20	CLOCK RECEPTACLES		
CEILING RECEPTACLES	1/20	1000	29	30	---	1/20	SPARE		
FACP	1/20	200	31	32	---	1/30	SPARE		
ROOF RECEPTACLES	1/20	600	33	34	---	1/20	SPARE		
CASH REGISTERS	1/20	1000	35	36	---	1/20	SPARE		
REGISTER CPU	1/20	1000	37	38	---	1/20	SPARE		
SPARE	1/20	---	39	40	---	1/20	SPARE		

LIGHTING LOAD	---
POWER LOAD	32,400
TOTAL LOAD	32,400

DESIGNATION	PANEL B
LOCATION	MEZZANINE
MOUNTING	SURFACE
VOLTS & PH	120/208V., 3Ø, 4 WIRE
MAINS	MLO
BUSING AMPS	100

EXISTING PANELBOARD
CONTRACTOR SHALL ADJUST / PROVIDE BRANCH BREAKERS AS SCHEDULED HEREIN.

VERIFY AT JOB SITE

- NOTES:
- TIMECLOCK A:
1 DAY WITH SKIP-A-DAY AND 24 HOUR DIAL FOR 'OFF' SIGNAL TO RELAY. MEET WITH OWNERS REPRESENTATIVE TO ACQUIRE TIMECLOCK SETTINGS AND SET TIMECLOCK ACCORDINGLY. 'OFF' SIGNAL SHALL BE 2 HOURS AFTER CLOSING.
 - RELAY A:
8 POLE, MECHANICALLY HELD, ELECTRICALLY OPERATED, 20 AMP WITH PHOTO-CELL 'ON' SIGNAL AND TIMECLOCK 'OFF' SIGNAL. ASCO #1782031 WITH ACCESSORY #47 IN NEMA 1 ENCLOSURE.

RECEIVED
NOV 07 1995
PERMIT PROCESSING

01 ELECTRICAL RISER DIAGRAM

STA # 2760
S. Toub & Associates Inc.
Consulting Engineer - Mechanical / Electrical
14215 PROTON ROAD, Dallas, Texas 75244
214/388-5629

THESE DOCUMENTS ARE THE SOLE PROPERTY OF CHUCK E. CHEESE'S PIZZA, INC. ANY COPYING OR USE OF THESE DOCUMENTS FOR ANY PURPOSE OTHER THAN CONSTRUCTION OF THIS PROJECT WITHOUT THE EXPRESS WRITTEN PERMISSION OF THE ARCHITECT AND CHUCK E. CHEESE'S PIZZA, INC. IS PROHIBITED.

EDWARD A. McHUGH
ARCHITECT

P.O. BOX 6082
BELLEVUE, WA. 98008-0082

PROJECT ADMINISTRATOR

CHUCK E. CHEESE'S PIZZA #3199 - SEATTLE
2239 148th AVENUE NE - BELLEVUE, WASHINGTON 98007

SEATTLE ENTERTAINMENT CONCEPTS, INC.
4445 SW 110th
BEAVERTON, OR. 97005

ELECTRICAL SCHEDULES & RISER

Date
10/30/95

Revisions

Project Number
95-190

Sheet Number
E5
of 5E


CODE INFORMATION

ZONING	BUILDING AND PLANNING DEPARTMENTS
PARKING REQUIRED:	EXISTING— NO CHANGE
PARKING PROVIDED:	EXISTING— NO CHANGE
BUILDING	1994 UNIFORM BUILDING CODE
OCCUPANCY CLASS:	GROUP A-3, ASSEMBLY
CONSTRUCTION TYPE:	TYPE 5, SPRINKLERED
ALLOWABLE AREA:	18,300 SF
BUILDING AREA:	10,927 SF + 1,668 SF (MEZZ.) = 12,595 SF TOTAL
SEATING CAPACITY:	318 PERSONS
OCCUPANT LOAD:	541 PERSONS
REQUIRED EXITS:	2 REQUIRED — 3 PROVIDED
MECHANICAL	1994 UNIFORM MECHANICAL CODE
ELECTRICAL	NATIONAL ELECTRICAL CODE
HEALTH	KING COUNTY HEALTH CODE
FIRE	1994 UNIFORM FIRE CODE
ACCESSABILITY	ADA

SITE PLAN

NOT TO SCALE

TRUE NORTH

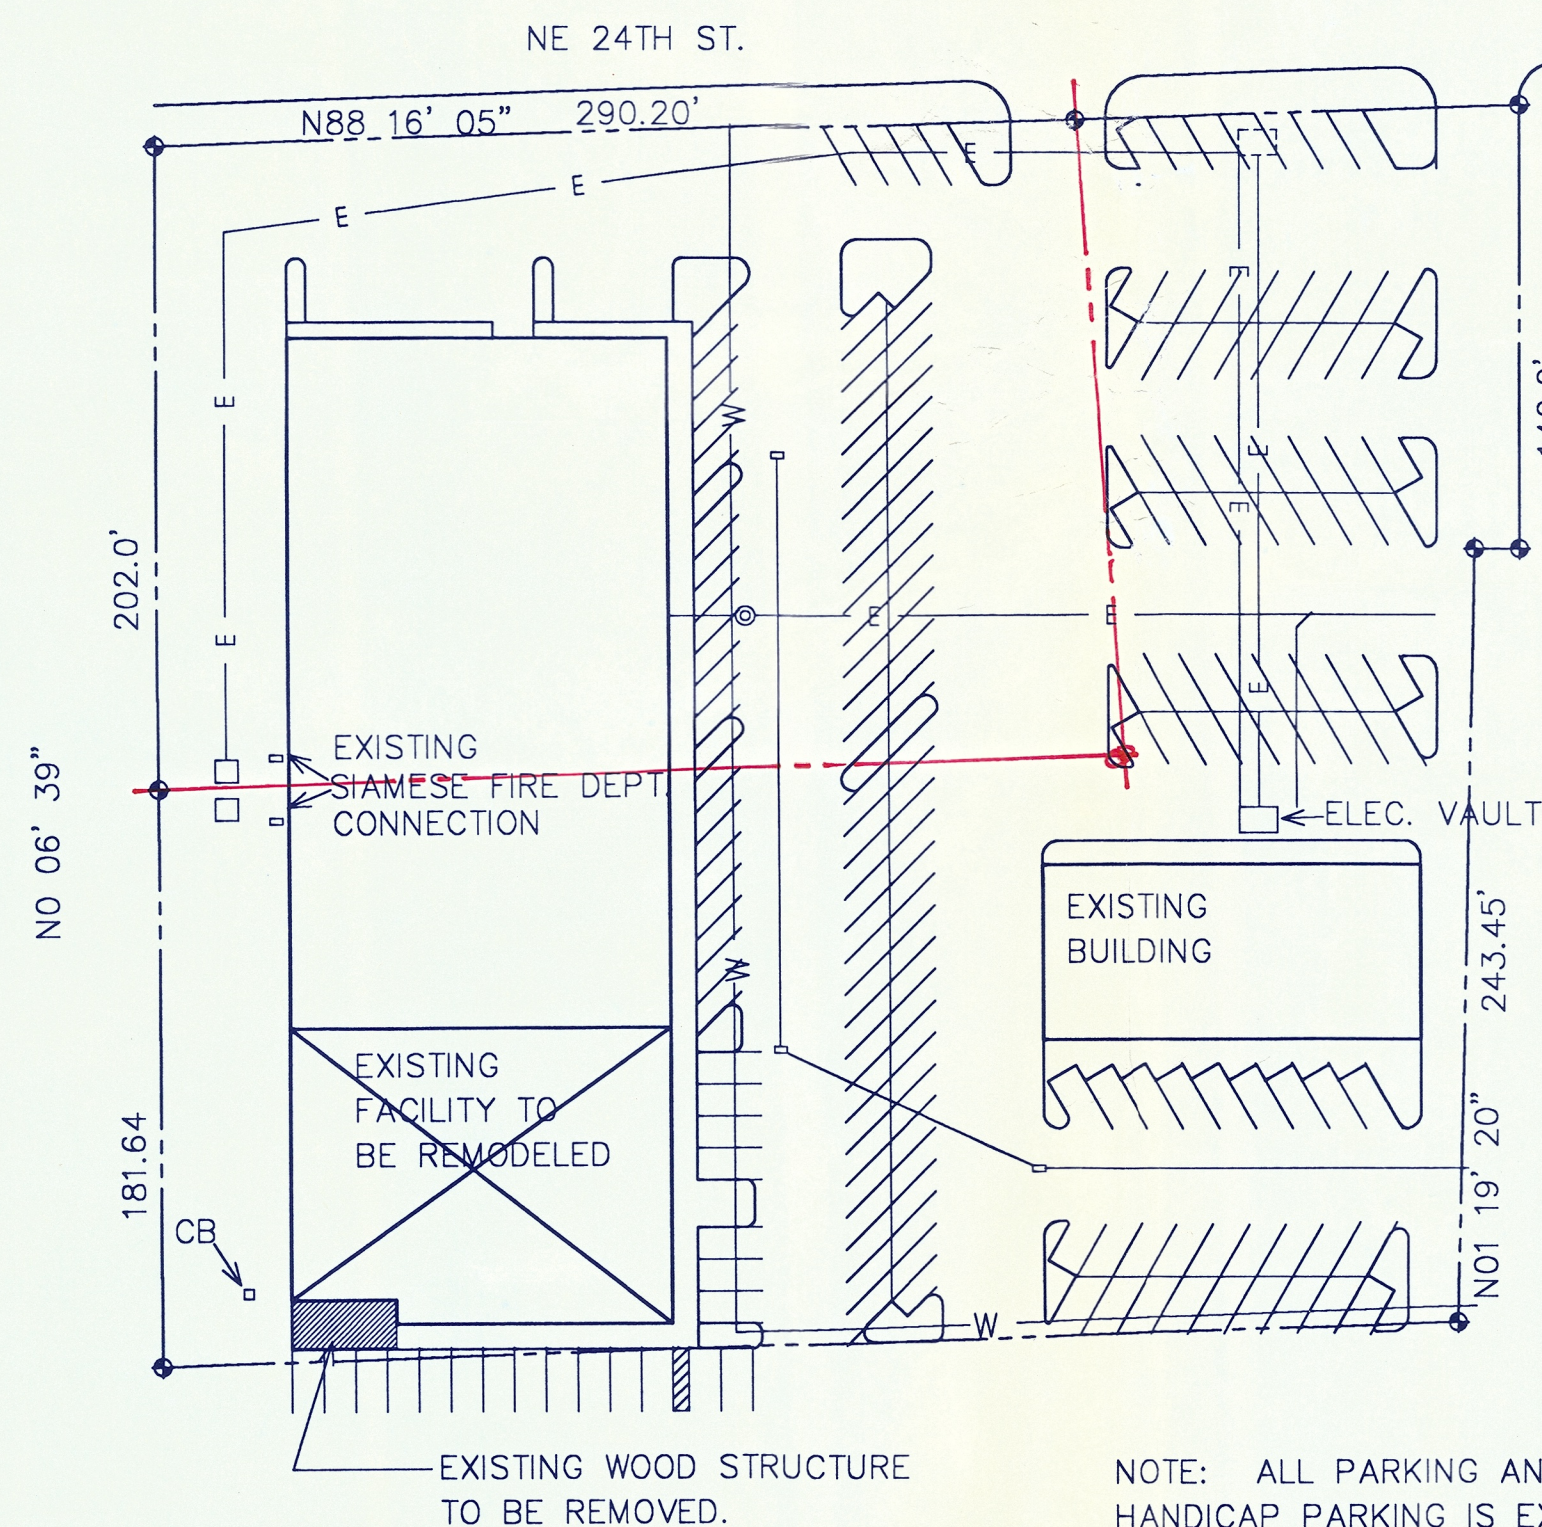

NOTE: ALL PARKING AND HANDICAP PARKING IS EXISTING. THERE IS NO CHANGE. (LANDSCAPE ALSO)

CITY OF BELLEVUE
Utilities Department
Engineering Division
APPROVED AS NOTED

By *[Signature]*
Date *11/8/95*
ANY MODIFICATION TO THE EXISTING FIRE SPRINKLER SYSTEM MAY REQUIRE AN UPGRADE OF THE BACK FLOW PREVENTION DEVICE TO CURRENT CODE.

CONTACT A UTILITY REPRESENTATIVE AT 425-6012 FOR PERMITTING REQUIREMENTS.

CITY OF BELLEVUE
DEPT. OF COMMUNITY DEVELOPMENT
LAND USE APPROVAL
APPROVED AS CORRECTED

OVERSIGHT OR VIOLATIONS OF CITY ORDINANCES ARE NOT INCLUDED IN THIS APPROVAL.
BY *[Signature]*
DATE *11/8/95*
LANDSCAPE ONLY

CITY OF BELLEVUE
DEPT. OF COMMUNITY DEVELOPMENT
BUILDING DIVISION
APPROVED
AS CORRECTED
SUBJECT TO FIELD INSPECTION.
OVERSIGHT OR VIOLATIONS OF CITY ORDINANCES ARE NOT INCLUDED IN THIS APPROVAL.
BY *[Signature]* *11/8/95* DATE
NON-STRUCTURAL
BY *[Signature]* *11/8/95* DATE
STRUCTURAL



TOILET ROOM FLOORS SHALL HAVE A SMOOTH, HARD NONABSORBENT SURFACE SUCH AS PORTLAND CEMENT, CONCRETE, CERAMIC TILE, ETC. WHICH EXTENDS UPWARD ONTO THE WALLS AT LEAST 5' COVERED RUBBER BASE IS NOT PERMITTED. WALLS WITHIN 2' OF TOILETS AND URINALS LOCATED IN TOILET ROOMS WHICH ARE ACCESSIBLE TO THE PUBLIC OR WHICH CONTAIN MORE THAN ONE WATER CLOSET SHALL BE OF A SIMILAR FINISH TO A HEIGHT OF 4' UBC SECS. 807.1.1 AND 807.1.2.

ALL CONSTRUCTION TO BE DONE IN CONFORMANCE WITH APPROVED PLANS AND REQUIREMENTS OF THE UNIFORM BUILDING, PLUMBING AND MECHANICAL CODES, WASH. ST. BLDG. CODE (WAC 51-30), AND WASH. ST. ENERGY AND VENTILATION AND INDOOR AIR QUALITY CODES.

ALL INSULATION MATERIALS INCLUDING FACINGS SHALL HAVE A FLAME-SPREAD RATING NOT TO EXCEED 450. UBC SEC. 707.8.

SEPARATE ELECTRICAL, PLUMBING AND MECHANICAL PERMITS & APPROVALS ALSO REQUIRED.

CHUCK E CHEESE'S

SEATTLE

UNIT NO. 3199

2239 148TH AVENUE NE, BELLEVUE, WA 98007

OWNER

SEATTLE ENTERTAINMENT
CONCEPTS, INC.
4445 SW 110TH
BEAVERTON, OR 97005
(503) 860-5513

FRANCHISE


SHOWBIZ PIZZA TIME, INC.
4441 WEST AIRPORT FREEWAY
P.O. BOX 152077
IRVING, TEXAS 75062
(214) 258-8507

PROJECT ADMINISTRATOR ARCHITECT

BURSON & WILLIAMS
3838 OAKLAWN, STE.#1505
DALLAS, TEXAS 75219
(214) 520-2221

EDWARD McHUGH Architect
POST OFFICE BOX 6092
BELLEVUE, WA 98008-0092
(206) 641-2514

VENT ALL FANS TO EXTERIOR. EXHAUST DUCTS TO HAVE SMOOTH, NONCOMBUSTIBLE, NONABSORBENT SURFACE PER UMC SEC. 504. INSULATE DUCTS PER WASH. ST. ENERGY CODE.

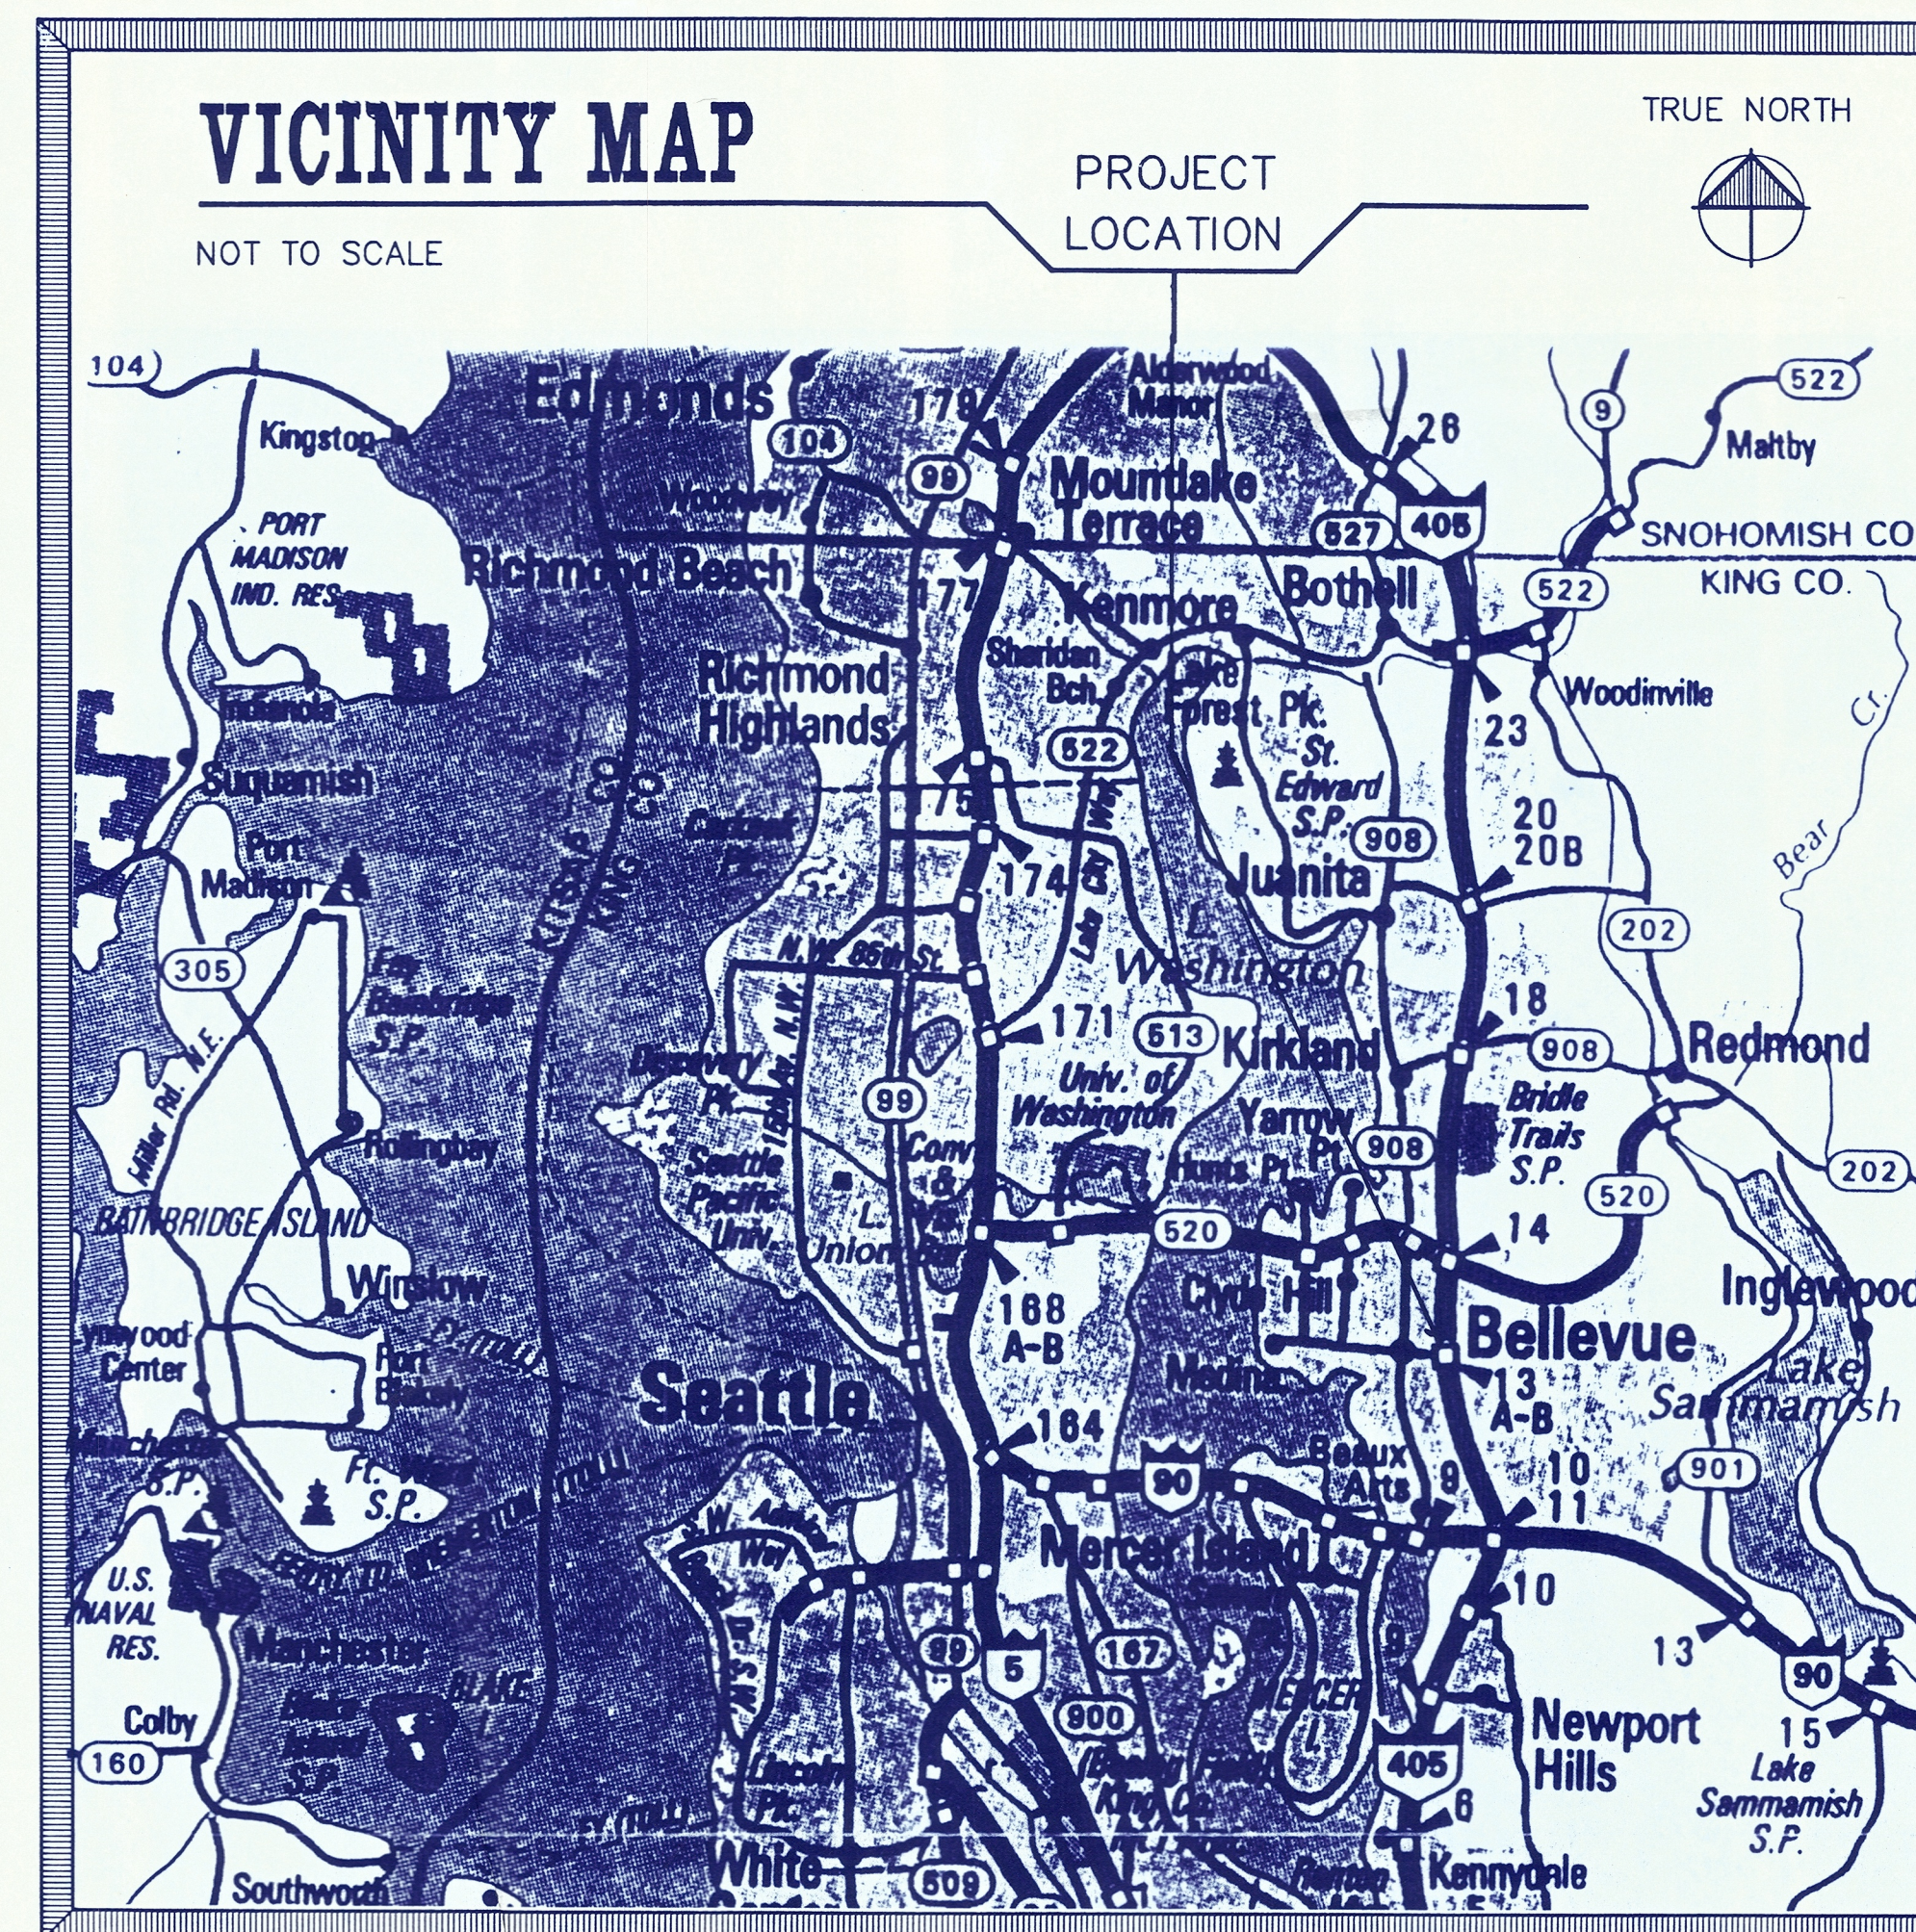

THESE DOCUMENTS ARE THE SOLE PROPERTY OF SHOWBIZ PIZZA TIME, INC. ANY COPYING OR USE OF THESE DOCUMENTS FOR ANY PURPOSE OTHER THAN CONSTRUCTION OF THIS PROJECT WITHOUT THE EXPRESS WRITTEN PERMISSION OF THE ARCHITECT AND SHOWBIZ PIZZA TIME, INC. IS PROHIBITED.

INDEX OF DRAWINGS

DATE

30 OCT 1995


- A1 FLOOR PLAN
- A1a ENLARGED FLOOR PLAN
- A2 REFLECTED CEILING PLAN
- A3 EXTERIOR ELEVATIONS
- A4 INTERIOR ELEVATIONS
- A5 INTERIOR ELEVATIONS
- A5a INTERIOR ELEVATIONS
- A6 SECTIONS & DETAILS
- A7 NOTES & DETAILS
- A8 SCHEDULES
- A9 KITCHEN, GAMES & SEATING PLAN
- A10 DETAILS
- A11 SECTIONS & DETAILS
- ST1 ANIMATED CHARACTER PLATFORM PLAN

- M1 FLOOR PLAN — HVAC
- M2 SCHEDULES & DETAILS
- P1 FLOOR PLAN — PLUMBING
- P2 KITCHEN PLAN — PLUMBING
- P3 PLUMBING RISER DIAGRAMS
- P4 PLUMBING DETAILS & SCHEDULES
- E1 FLOOR PLAN — LIGHTING
- E2 FLOOR PLAN — POWER
- E3 KITCHEN PLAN — POWER
- E4 SHOW ELECTRICAL
- E5 ELECTRICAL SCHEDULES & RISER

RECEIVED

NOV 07 1995


PERMIT PROCESSING

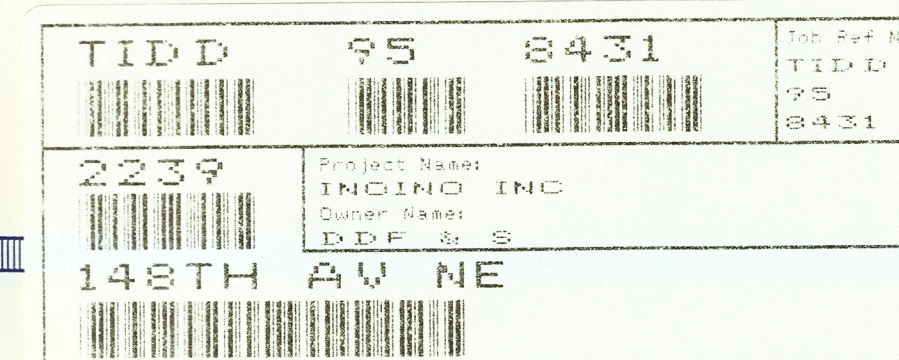


2212 REGISTERED ARCHITECT
Edward A. McHugh Jr.
STATE OF WASHINGTON

95-190


SEATTLE #3199

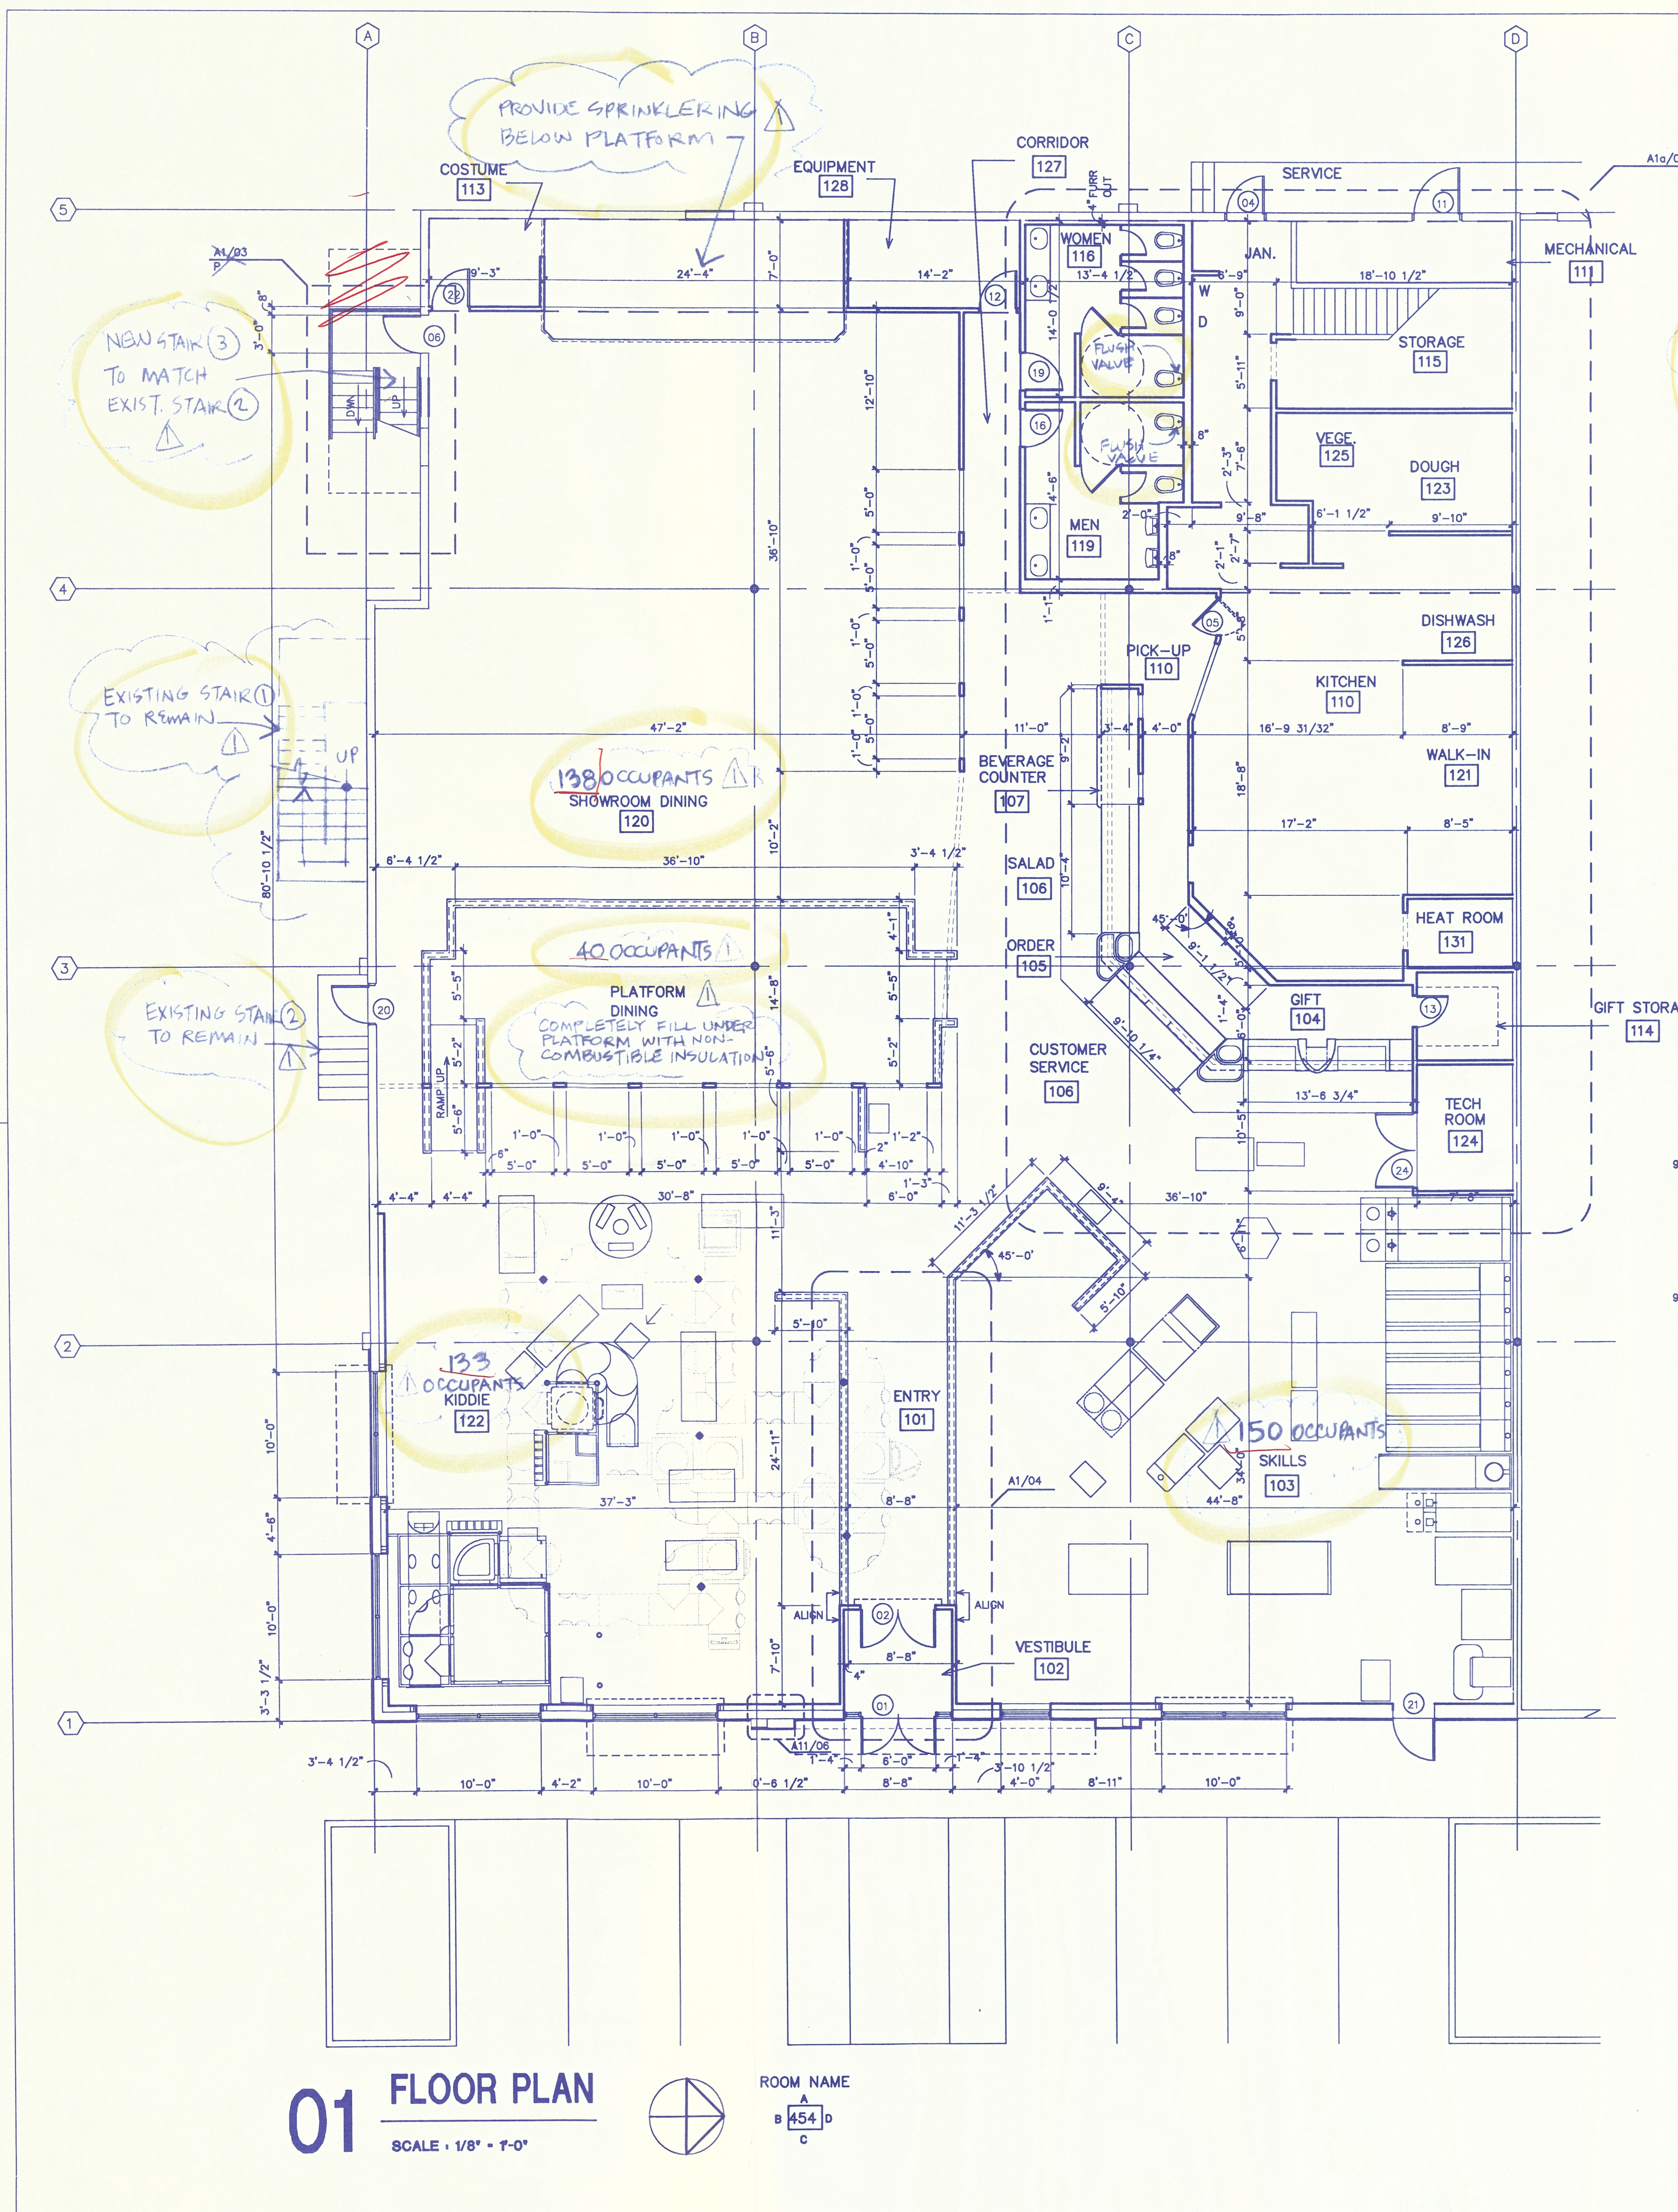

01 FLOOR PLAN
SCALE: 1/8" = 1'-0"

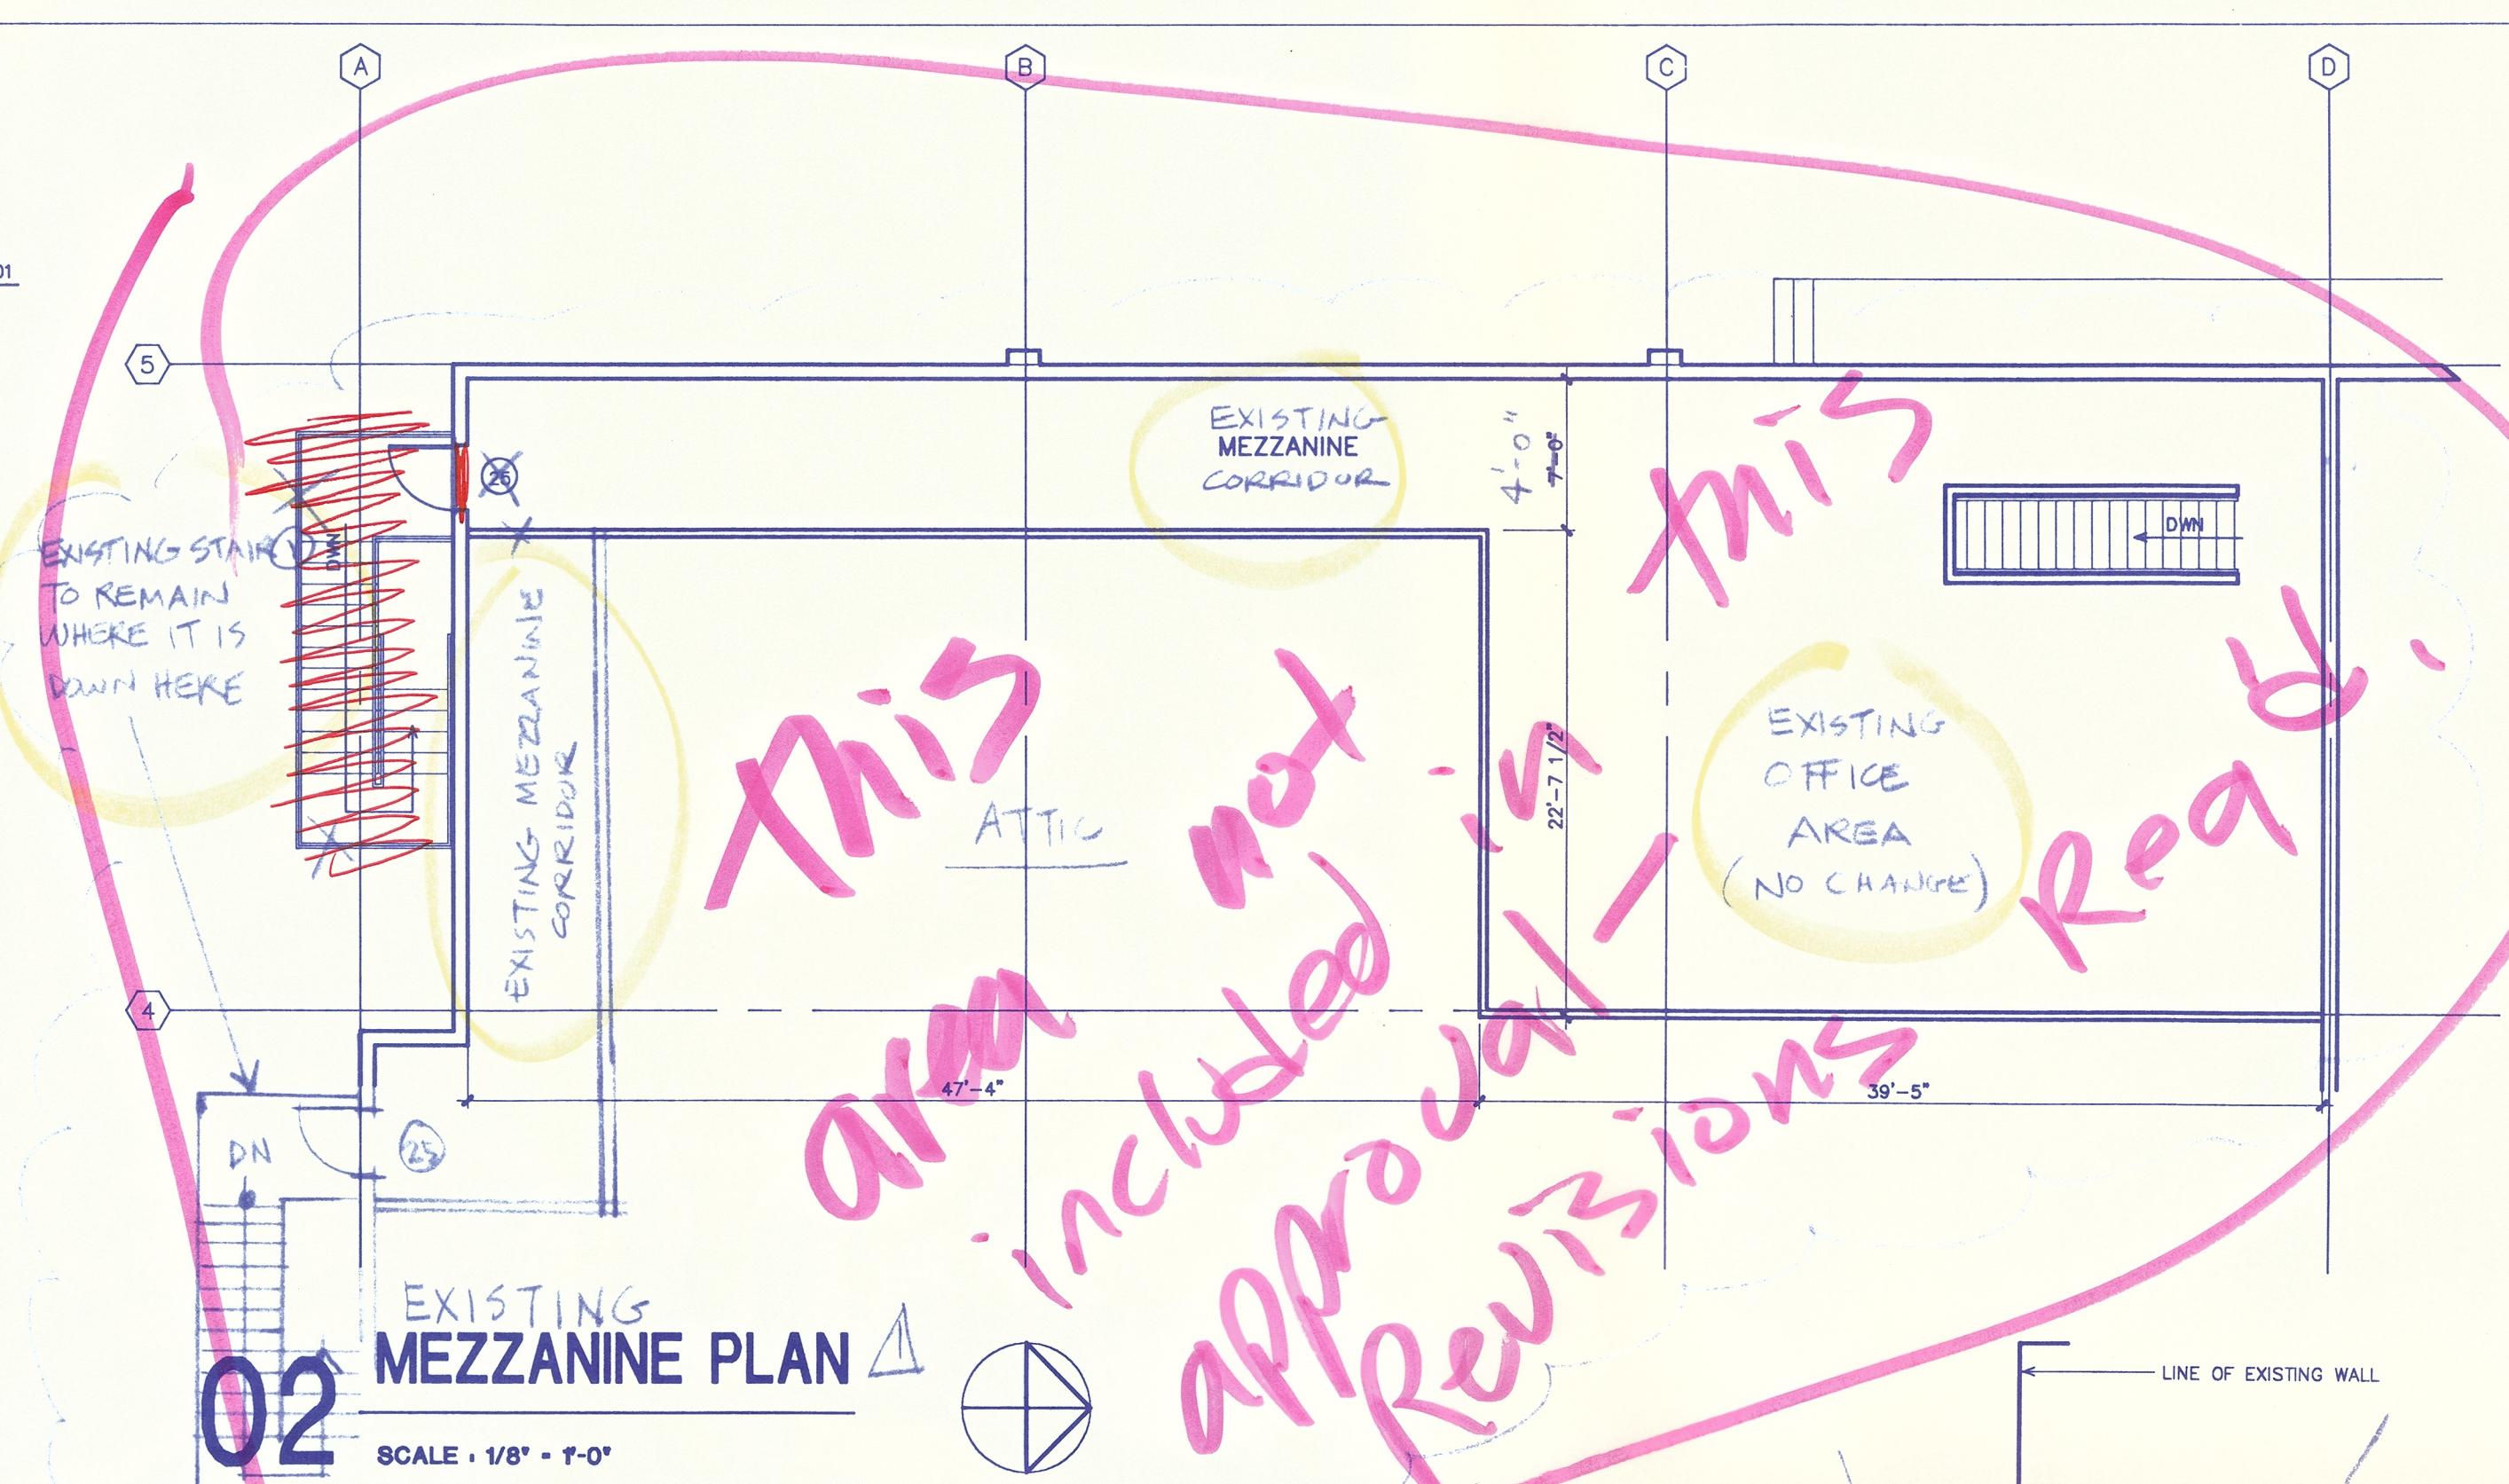

02 EXISTING MEZZANINE PLAN
SCALE: 1/8" = 1'-0"

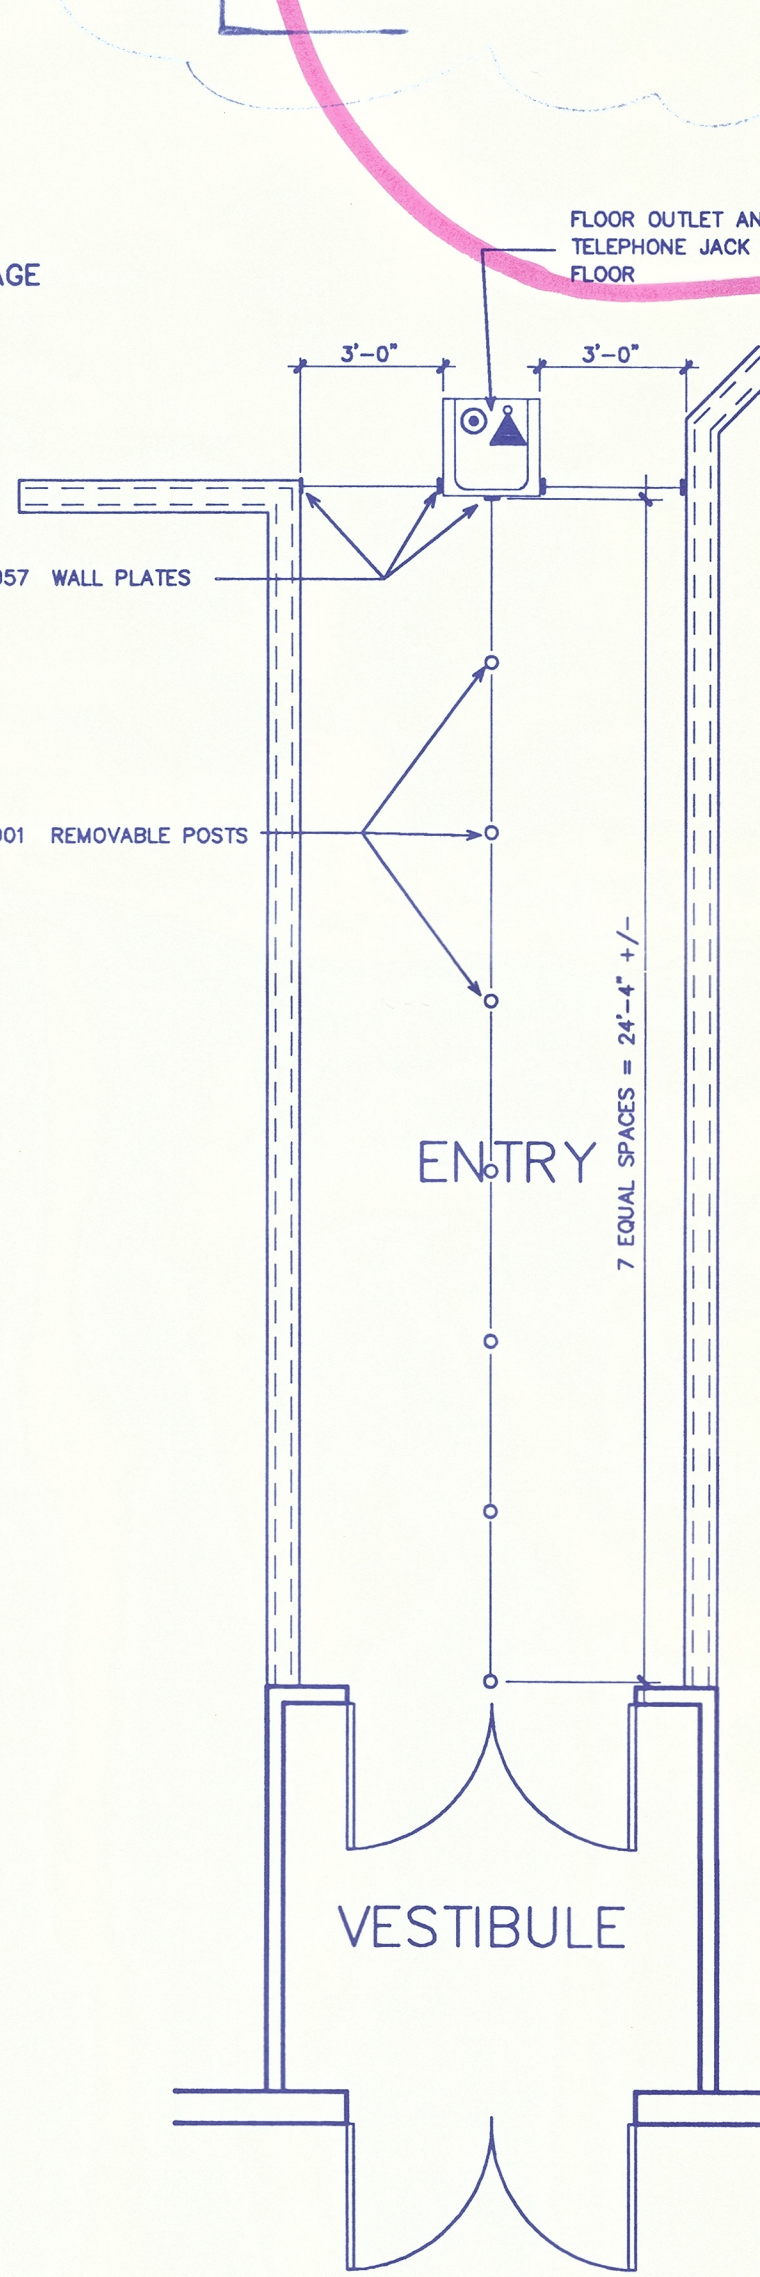

04 ENLARGED ENTRY 'KID CHECK' PLAN
SCALE: 1/4" = 1'-0"

SUSPENDED CEILINGS AND PARTITIONS
PROVIDE AN ENGINEERED DESIGN OR AN APPROVED ALTERNATE PER INDUSTRY STANDARDS. ALL LIGHTING FIXTURES, MECHANICAL EQUIPMENT, DESIGN SPECS, INSTALLATION REQUIREMENTS & LATERAL DESIGN FOR SUSPENDED CEILING SYSTEMS PER UBC STANDARD SECS. 25.209.7 & 25.212. DO NOT INSTALL CEILING UNTIL SEISMIC BRACING AND MECHANICAL SYSTEM HAVE BEEN INSPECTED AND APPROVED. EXISTING SYSTEMS MUST BE UPGRADED IF FIXTURES, DIFFUSERS, GRID, OR TILES ARE ALTERED.

- G.C. TO PROVIDE HARDWARE, STANTIONS AND ROPE FOR KID CHECK AREA AS SHOWN
- CORE DRILL 2 1/4" DIAMETER HOLES 4 3/4" DEEP FOR POST SOCKETS
- ALL ITEMS ARE BY BRASS SMITH AND HAVE BRASS FINISH UNLESS NOTED OTHERWISE
- | | |
|----------------------------|----|
| 901 REMOVABLE POST | 7 |
| 971 POST SOCKET | 7 |
| 955 ROPE HOOK | 19 |
| 951 ROPE 3'-6" W/ SWAY-RED | 2 |
| 951 ROPE 4'-0" W/ SWAY RED | 7 |
| 957 WALL PLATE | 5 |
- G.C. IS RESPONSIBLE FOR VERIFYING ALL ROPES, SIZES AND DIMENSIONS BEFORE ORDERING OR DRILLING

BELLEVUE FIRE DEPARTMENT APPROVED AS CORRECTED

SUBJECT TO FIELD INSPECTION OVERSIGHT OR VIOLATION OF CITY ORDINANCE ARE NOT INCLUDED IN THIS APPROVAL

BY: *[Signature]* DATE: *12/1/95*

TYPE *2A108C* FIRE EXTINGUISHER REQUIRED ONE EVERY *3000* SQ. FT. PER NFPA #10


TYPE *40B* FIRE EXTINGUISHER REQUIRED ONE EVERY *2000* SQ. FT. PER NFPA #10

OBTAIN MECHANICAL PERMIT TO MODIFY THE EXISTING AUTOMATIC SPRINKLER SYSTEM TO PROTECT THE ENTIRE TENANT SPACE IN CONFORMANCE WITH NFPA STANDARD NO. 13


"A TYPE I HOOD AND FIRE EXTINGUISHING SYSTEM SHALL BE REQUIRED FOR ANY RANGE TOP COOKING APPLIANCE INSTALLED. SEPARATE PERMITS REQUIRED."

ADDITIONAL EXIT SIGNS MAY BE REQUIRED BY FIELD INSPECTOR

FIRE INSPECTION REQUIRED
455-6872

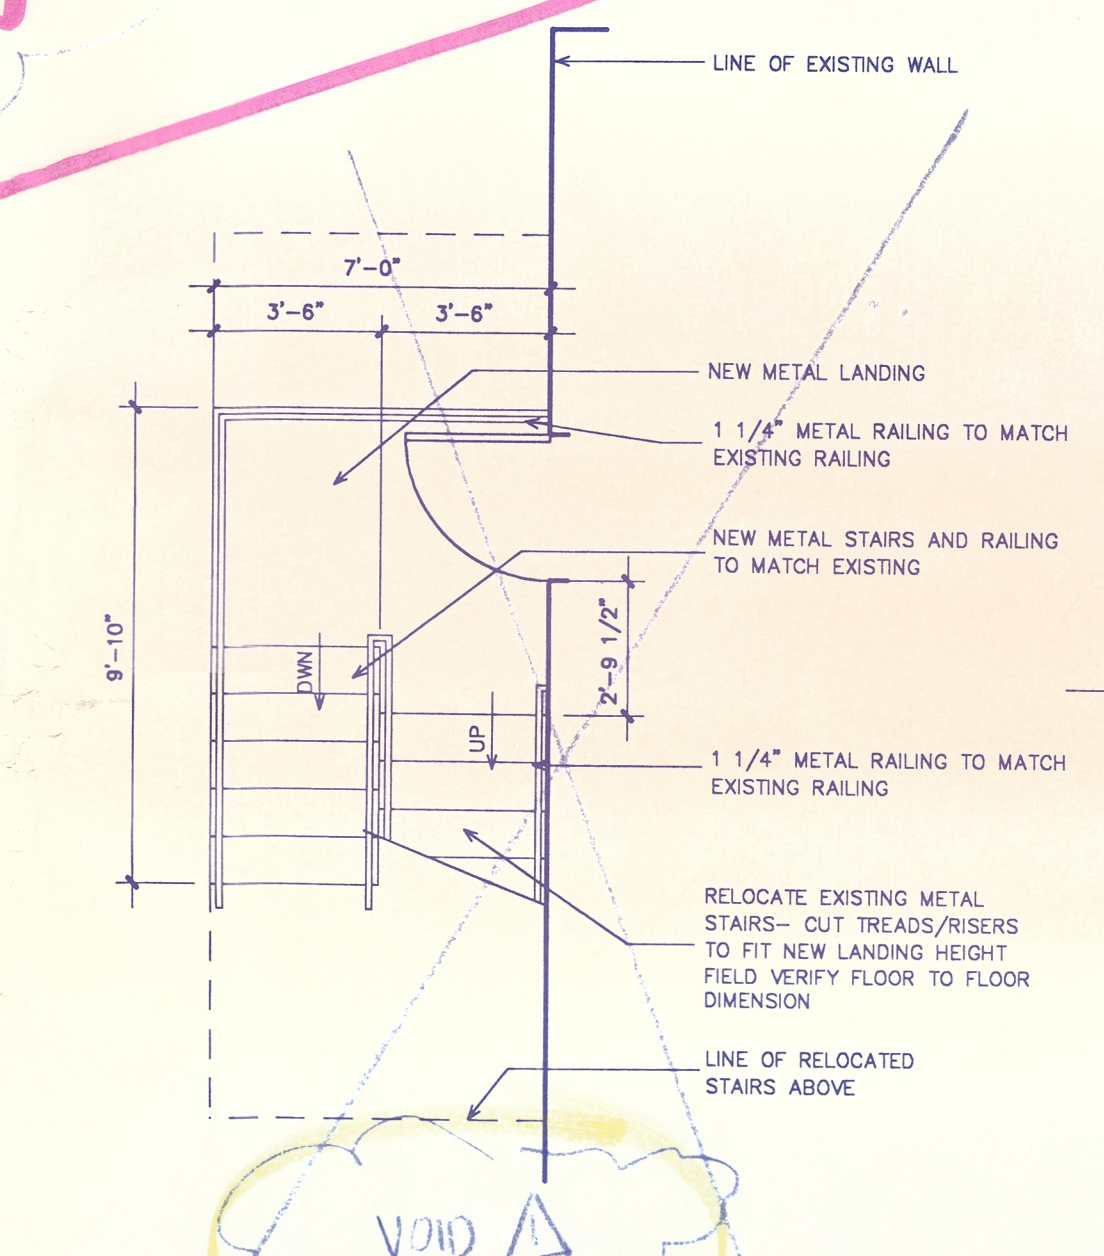

03 ENLARGED EXTERIOR STAIR PLAN
SCALE: 1/4" = 1'-0"

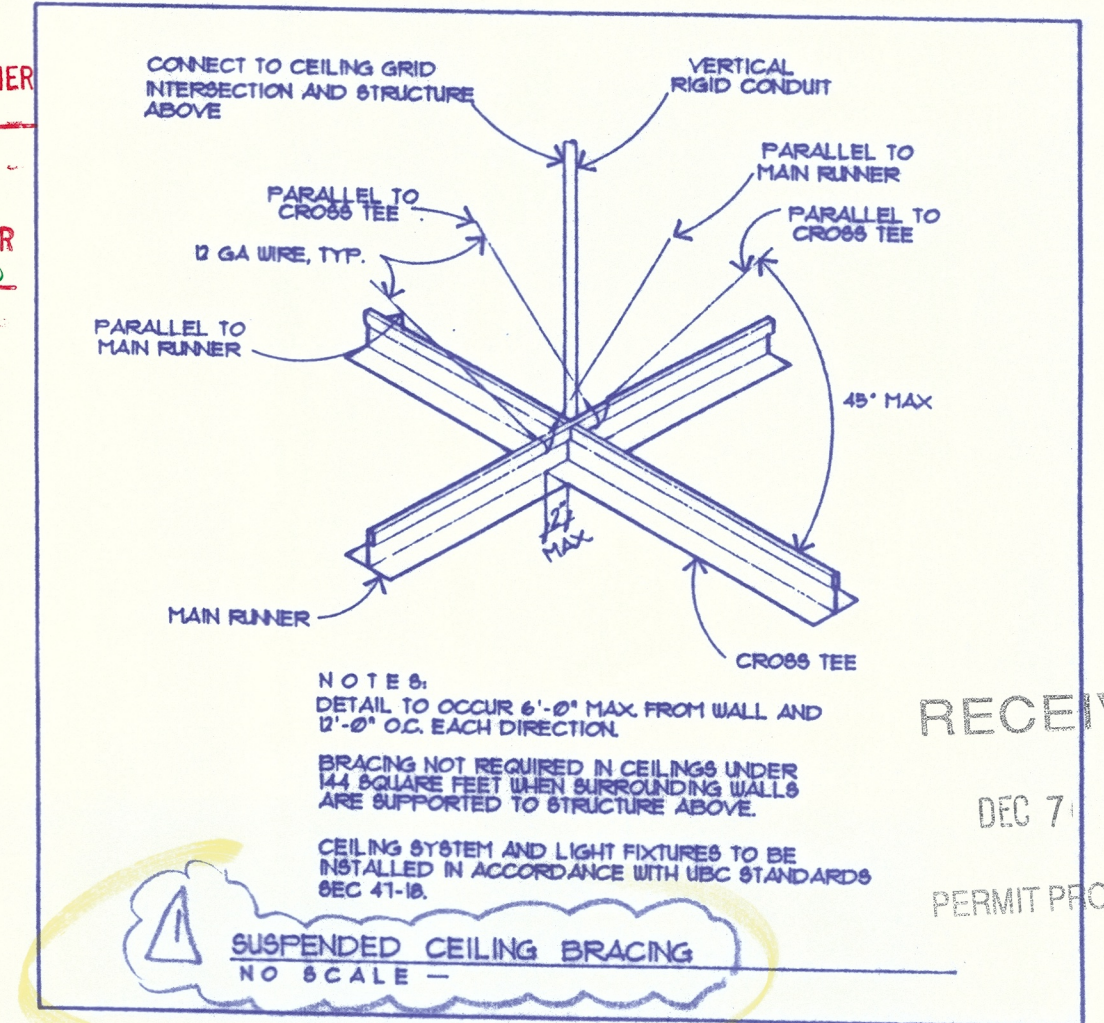

EDWARD A. McHUGH ARCHITECT
P.O. BOX 6092
BELLEVUE, WA 98008-0092

B&W BURSON AND WILLIAMS
PROJECT ADMINISTRATOR

CHUCK E. CHEESE'S PIZZA #3199 - SEATTLE
2239 148TH AVENUE NE, BELLEVUE, WASHINGTON 98007

SEATTLE ENTERTAINMENT CONCEPTS, INC.
4445 SW 10TH
BEAVERTON, OR 97005

FLOOR PLAN

Date: **30 OCT 1995**


Revisions: *12-6-95*

Project Number: **95-190**

Sheet Number: **A1** of 14

RECEIVED DEC 7 1995

PERMIT PROCESSING

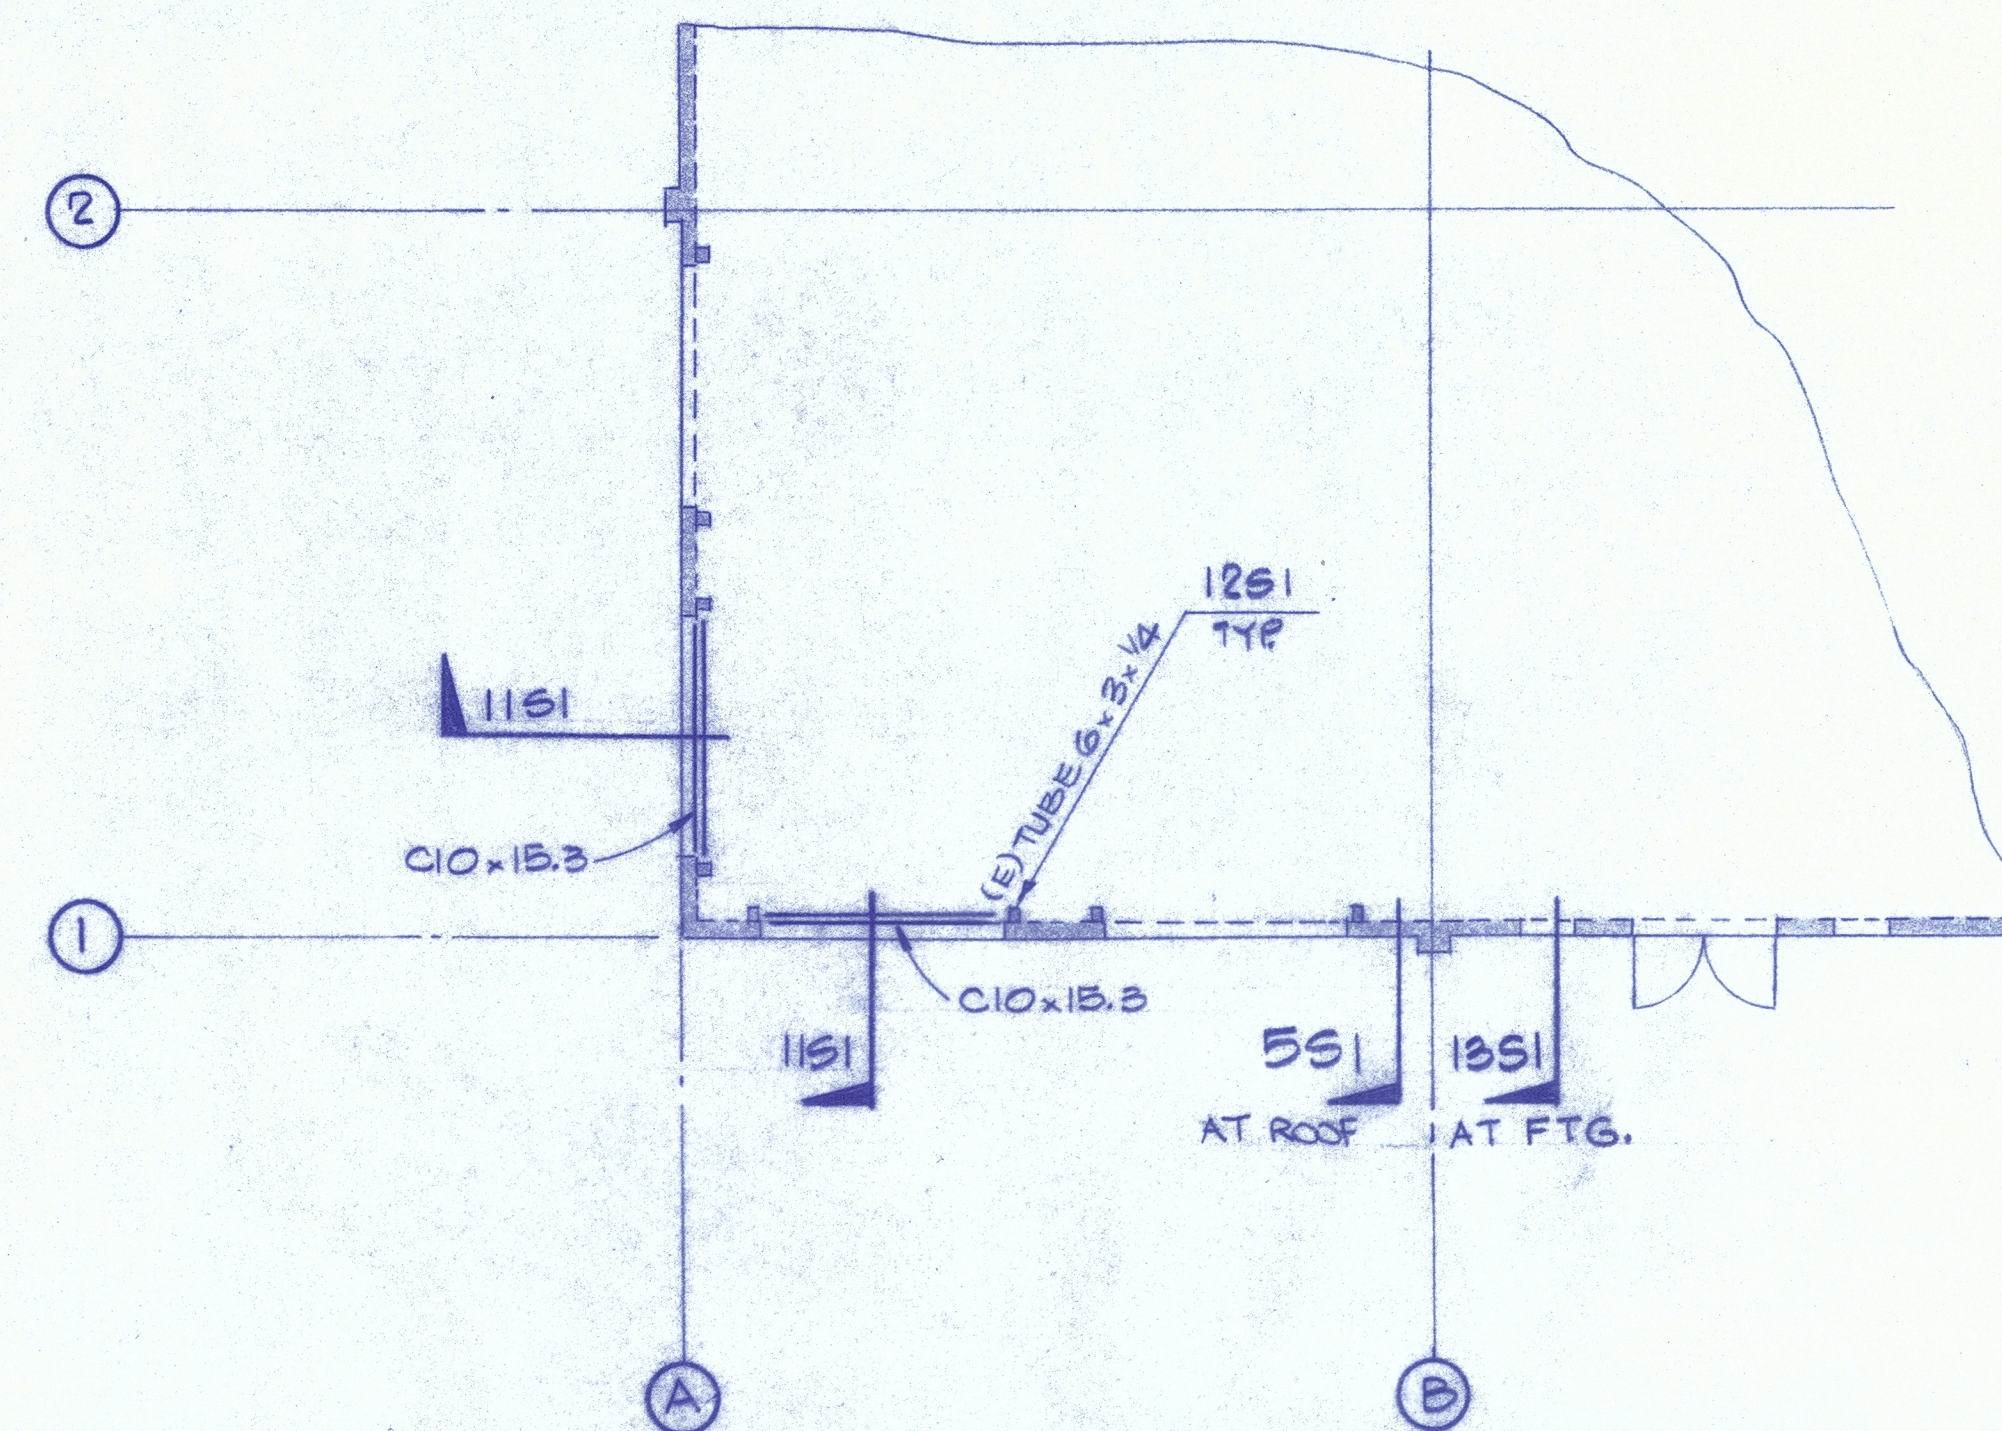




PARTIAL ROOF FRAMING PLAN (SHOWING 2 NEW STEEL LINTELS)

GENERAL STRUCTURAL NOTES

(The following apply unless shown otherwise on the plans)


1. ALL MATERIALS AND WORKMANSHIP SHALL CONFORM TO THE REQUIREMENTS OF THE DRAWINGS, SPECIFICATIONS, AND THE UNIFORM BUILDING CODE.
2. STRUCTURAL DRAWINGS SHALL BE USED IN CONJUNCTION WITH ARCHITECTURAL DRAWINGS FOR BIDDING AND CONSTRUCTION. CONTRACTOR SHALL VERIFY DIMENSIONS AND CONDITIONS FOR COMPATIBILITY AND SHALL NOTIFY ARCHITECT AND ENGINEER OF ANY DISCREPANCIES PRIOR TO CONSTRUCTION SO HE MAY MAKE PROPER REVISIONS TO THE WORK.
3. CONTRACTOR SHALL VERIFY ALL EXISTING DIMENSIONS, MEMBER SIZES, AND CONDITIONS PRIOR TO COMMENCING ANY WORK. ALL DIMENSIONS OF EXISTING CONSTRUCTION SHOWN ON THE DRAWINGS ARE INTENDED AS GUIDELINES ONLY AND MUST BE VERIFIED.
4. DEMOLITION: CONTRACTOR SHALL VERIFY ALL EXISTING CONDITIONS BEFORE COMMENCING ANY DEMOLITION. BRACING AND SHORING SHALL BE INSTALLED TO SUPPORT EXISTING CONSTRUCTION AS REQUIRED AND IN A MANNER SUITABLE TO THE WORK SEQUENCES. EXISTING REINFORCING SHALL BE SAVED WHERE AND AS NOTED ON THE PLANS. SAW CUTTING, IF AND WHERE USED, SHALL NOT CUT EXISTING REINFORCING THAT IS TO BE SAVED. DEMOLITION DEBRIS SHALL NOT BE ALLOWED TO DAMAGE OR OVERLOAD THE EXISTING STRUCTURE.
 - A. ALL NEW OPENINGS THROUGH EXISTING WALLS, SLABS AND BEAMS SHALL BE ACCOMPLISHED BY SAW CUTTING WHEREVER POSSIBLE.
 - B. THE CONTRACTOR SHALL VERIFY ALL EXISTING CONDITIONS AND LOCATIONS OF MEMBERS PRIOR TO CUTTING ANY OPENINGS.
 - C. SMALL ROUND OPENINGS SHALL BE ACCOMPLISHED BY CORE DRILLING, IF POSSIBLE.
 - D. WHERE NEW REINFORCING TERMINATES AT EXISTING CONCRETE, THREADED BARS INTO INSERTS IN EXISTING CONCRETE SHALL BE PROVIDED TO MATCH HORIZONTAL REINFORCEMENT.
5. INSPECTION: STRUCTURAL STEEL FABRICATION AND ERECTION SHALL BE SUPERVISED IN ACCORDANCE WITH THE UNIFORM BUILDING CODE, AS REQUIRED BY THE PERMIT ISSUING AGENCY AND THE PROJECT SPECIFICATIONS BY A QUALIFIED TESTING AGENCY DESIGNATED BY THE ARCHITECT OR ENGINEER. THE ARCHITECT AND ENGINEER SHALL BE FURNISHED WITH COPIES OF ALL TEST RESULTS.
6. SHOP DRAWINGS FOR STRUCTURAL STEEL SHALL BE SUBMITTED TO THE ARCHITECT AND STRUCTURAL ENGINEER FOR REVIEW TWO WEEKS PRIOR TO FABRICATION OF THESE ITEMS.
7. NON-SHRINK GROUT SHALL BE FURNISHED BY AN APPROVED MANUFACTURER AND SHALL BE MIXED AND PLACED IN STRICT ACCORDANCE WITH THE MANUFACTURER'S PUBLISHED RECOMMENDATIONS.
8. STRUCTURAL STEEL DESIGN, FABRICATION, AND ERECTION SHALL BE BASED ON THE A.I.S.C. "SPECIFICATION FOR THE DESIGN, FABRICATION AND ERECTION OF STRUCTURAL STEEL FOR BUILDINGS", LATEST EDITION, PLUS ALL REFERENCED CODES.
9. STRUCTURAL STEEL, INCLUDING PLATES AND ROLLED SHAPES, SHALL CONFORM TO ASTM A36, $F_y = 36$ KSI. STRUCTURAL TUBING SHALL CONFORM TO ASTM A500, $F_y = 46$ KSI. BOLTS SHALL CONFORM TO ASTM A307. EXPANSION BOLTS SHALL BE "PARABOLT" OR APPROVED EQUAL INSTALLED IN STRICT ACCORDANCE WITH THE MANUFACTURER'S PUBLISHED RECOMMENDATIONS.
10. ALL WELDING SHALL BE IN CONFORMANCE WITH AISC AND AWS STANDARDS AND SHALL BE PERFORMED BY A.W.S. CERTIFIED WELDERS USING E70-XX ELECTRODES. WELDS, UNLESS OTHERWISE NOTED, SHALL BE 3/16" CONTINUOUS FILLET WELDS.
11. CONTRACTOR SHALL PROVIDE TEMPORARY BRACING AND SHORING FOR THE STRUCTURE AND STRUCTURAL COMPONENTS UNTIL ALL FINAL CONNECTIONS HAVE BEEN COMPLETED IN ACCORDANCE WITH THE PLANS.
12. CONTRACTOR SHALL BE RESPONSIBLE FOR ALL REQUIRED SAFETY PRECAUTIONS AND THE METHODS, TECHNIQUES, SEQUENCES AND PROCEDURES REQUIRED TO PERFORM HIS WORK.
13. CONTRACTOR INITIATED CHANGES SHALL BE SUBMITTED IN WRITING TO THE ARCHITECT AND STRUCTURAL ENGINEER FOR APPROVAL PRIOR TO FABRICATION OR CONSTRUCTION. CHANGES SHOWN ON SHOP DRAWINGS ONLY WILL NOT SATISFY THIS REQUIREMENT.
14. DRAWINGS INDICATE GENERAL AND TYPICAL DETAILS OF CONSTRUCTION. WHERE CONDITIONS ARE NOT SPECIFICALLY INDICATED BUT ARE OF SIMILAR CHARACTER TO DETAILS SHOWN. SIMILAR DETAILS OF CONSTRUCTION SHALL BE USED, SUBJECT TO REVIEW AND APPROVAL BY THE ARCHITECT AND THE STRUCTURAL ENGINEER.
15. DESIGN CRITERIA

ROOF LIVE LOAD	25 PSF
WIND	80 MPH, EXPOSURE "B"
EARTHQUAKE	ZONE 3
ALLOWABLE SOIL PRESSURE	2,000 PSF (Natural soils or compacted fill)

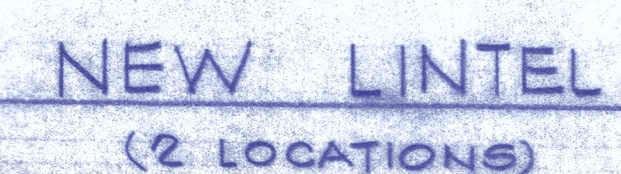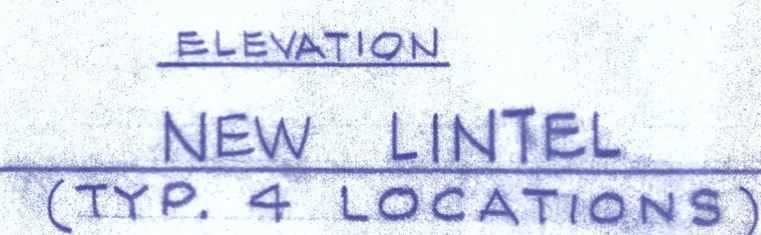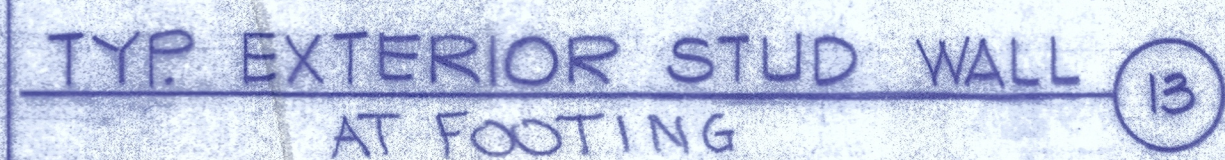

REVISIONS	BY
11-29-95	CJ
PLAN CHECK	

J. CLARK JOHNSON
CONSULTING ENGINEERS
1418-112TH AVENUE N.E.
BELLEVUE, WASH. 98004
(208) 454-7137

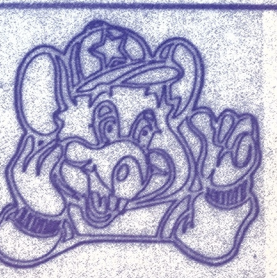

THESE DOCUMENTS ARE THE SOLE PROPERTY
OF THE SHOWING FRANCHISEE. ANY COPIES
OR USE OF THESE DOCUMENTS FOR ANY
PURPOSE OTHER THAN CONSTRUCTION OF
THE PROJECT WITHOUT THE EXPRESS
WRITTEN PERMISSION OF THE ADVERTISER AND
THE FRANCHISEE IS PROHIBITED.


EDWARD A. McHUGH
ARCHITECT

P.O. BOX 8092
BELLEVUE, WA 98008-0092




CHUCK E. CHEESE'S PIZZA #3189 - SEATTLE
22298 148TH AVENUE NE, BELLEVUE, WASHINGTON 98007
SEATTLE ENTERTAINMENT CONCEPTS, INC.
44445 SW 10TH
BEAVERTON, OR 97005


Date 11-6-95
Scale AS SHOWN
Drawn RMB
ED
Job
SI
Sheet
SI
Of 1 Sheets

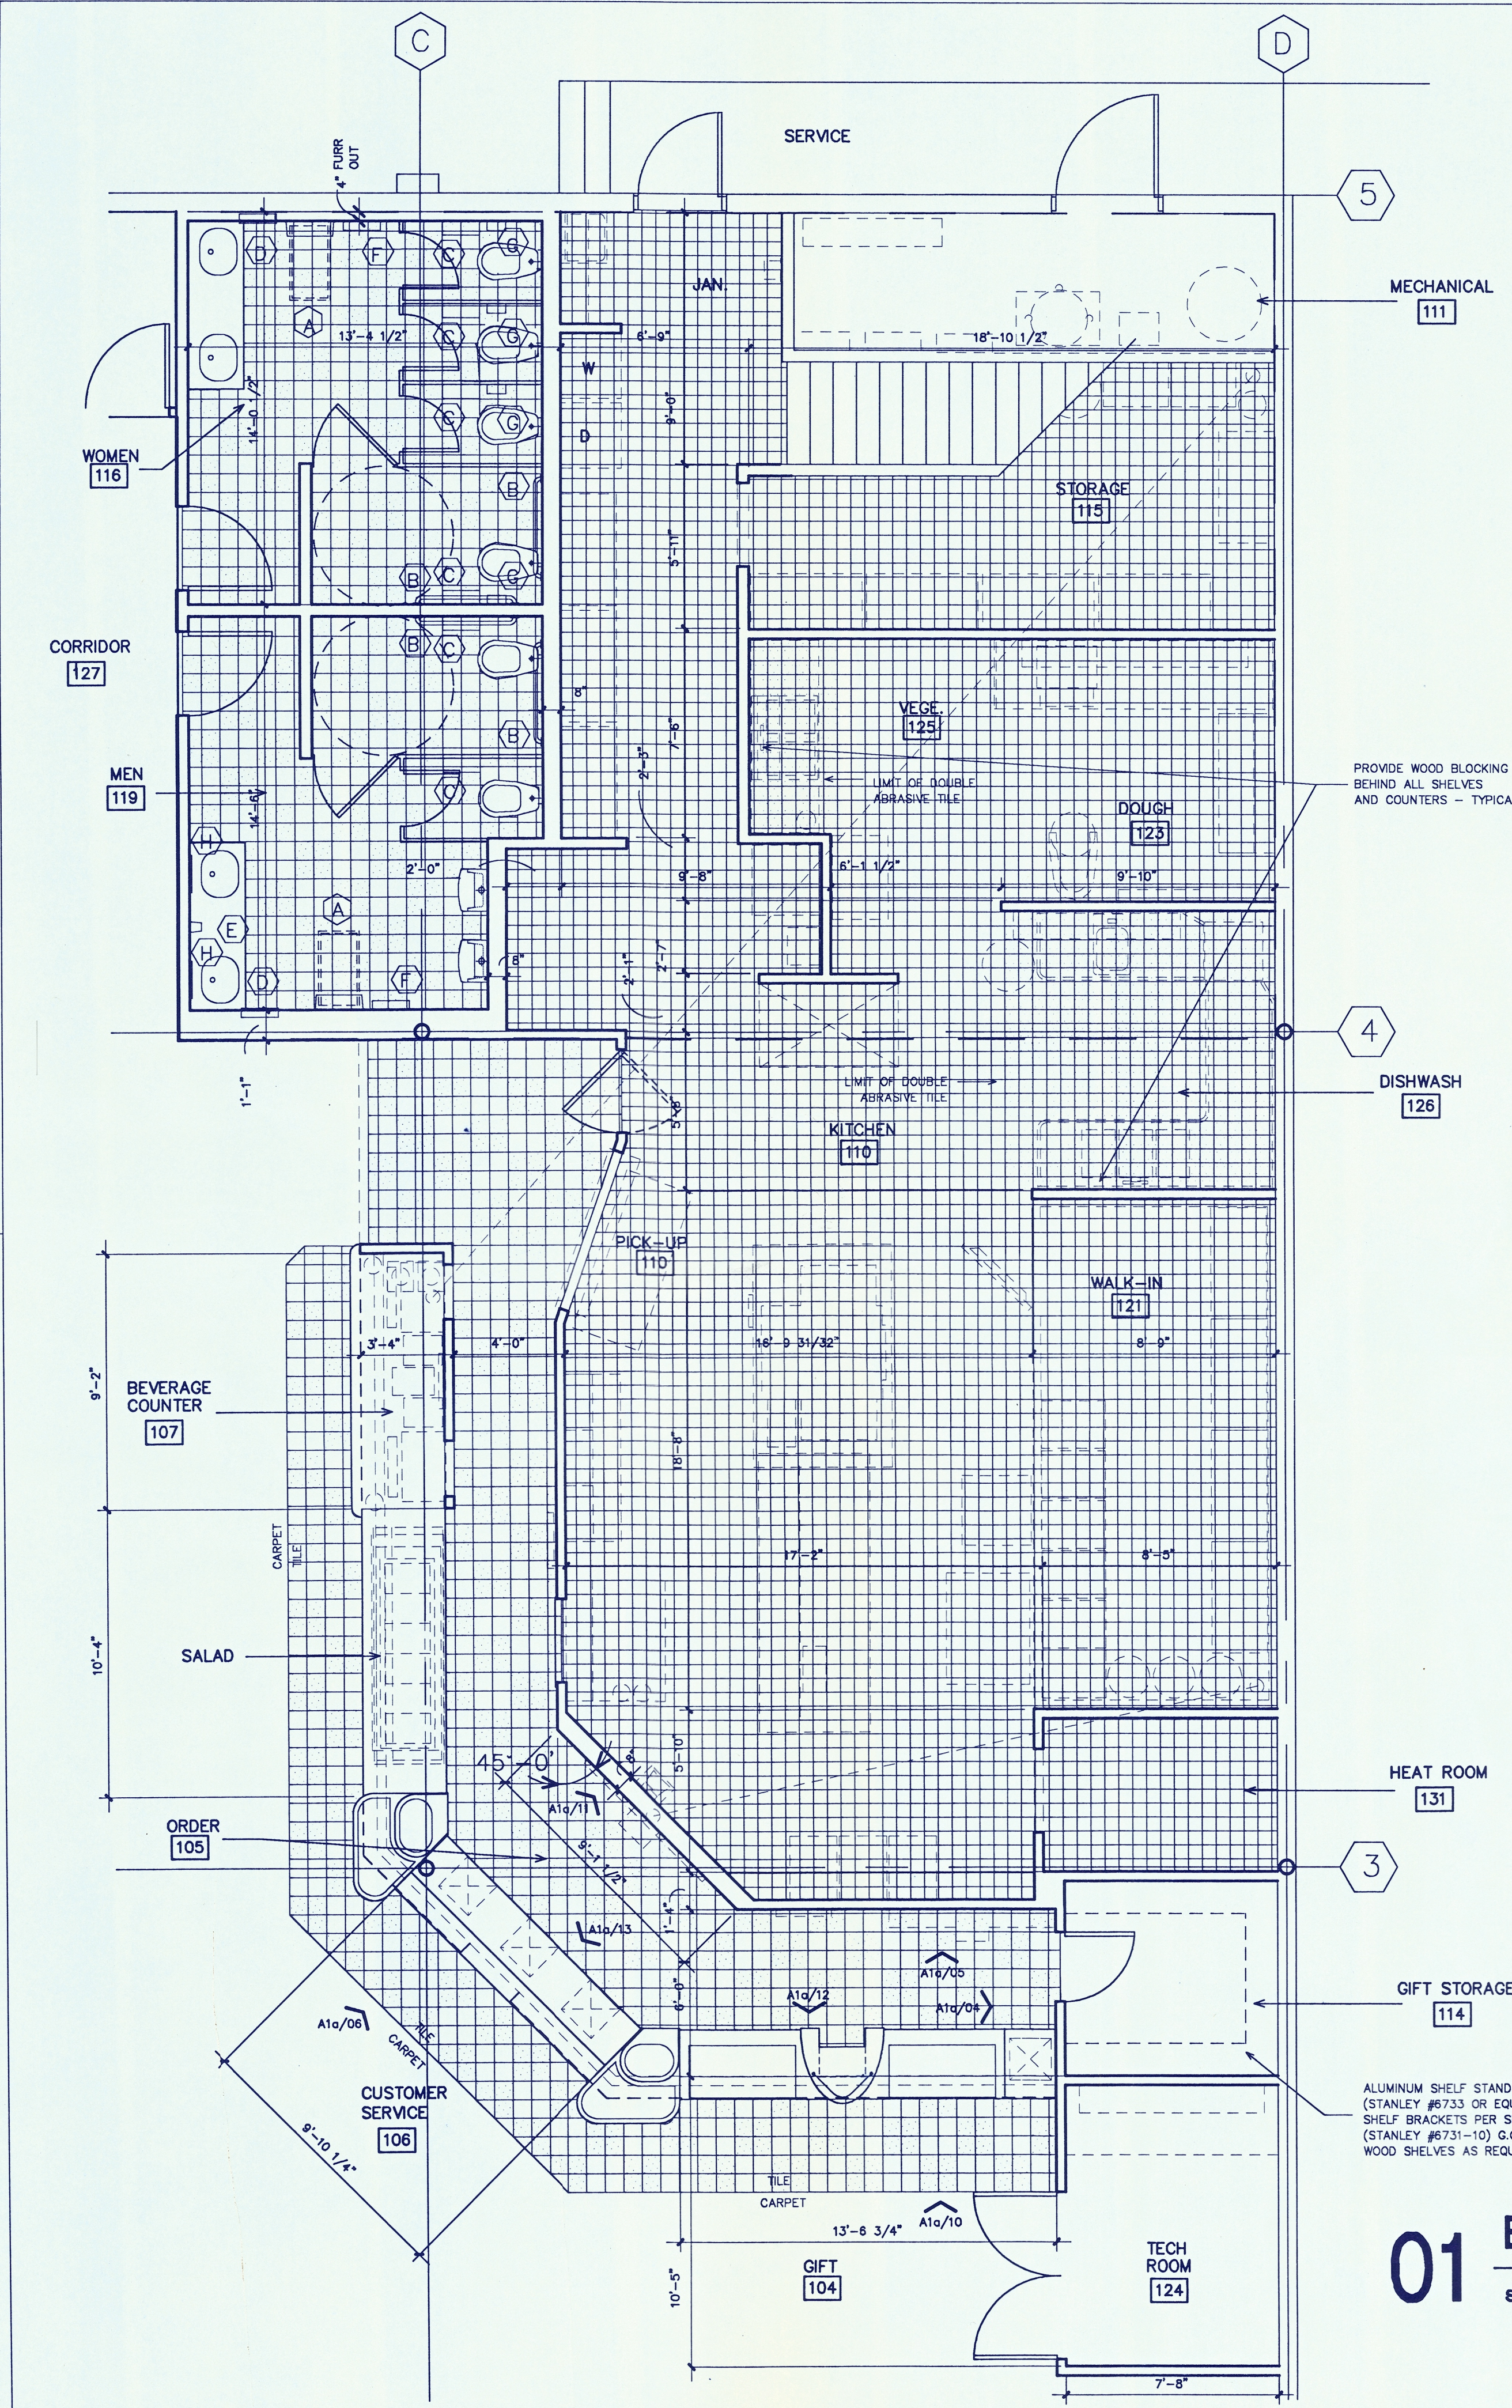


01 ENLARGED KITCHEN PLAN
SCALE: 1/4" = 1'-0"

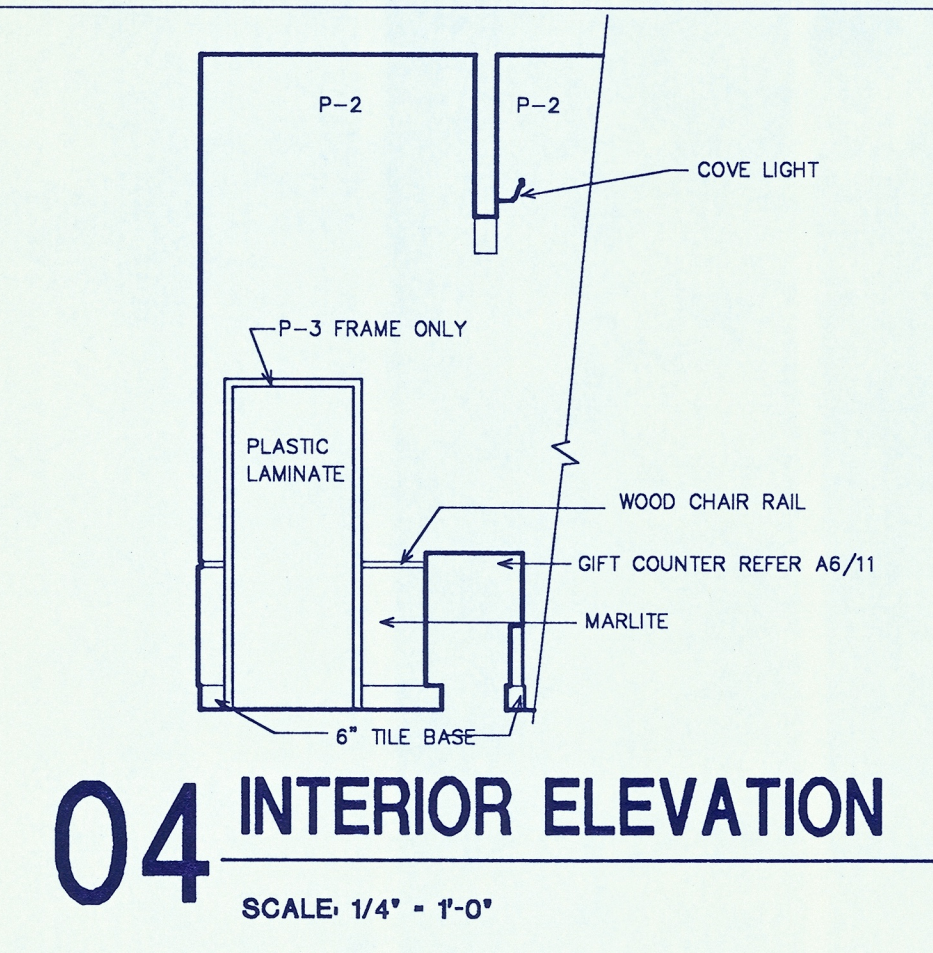


04 INTERIOR ELEVATION
SCALE: 1/4" = 1'-0"

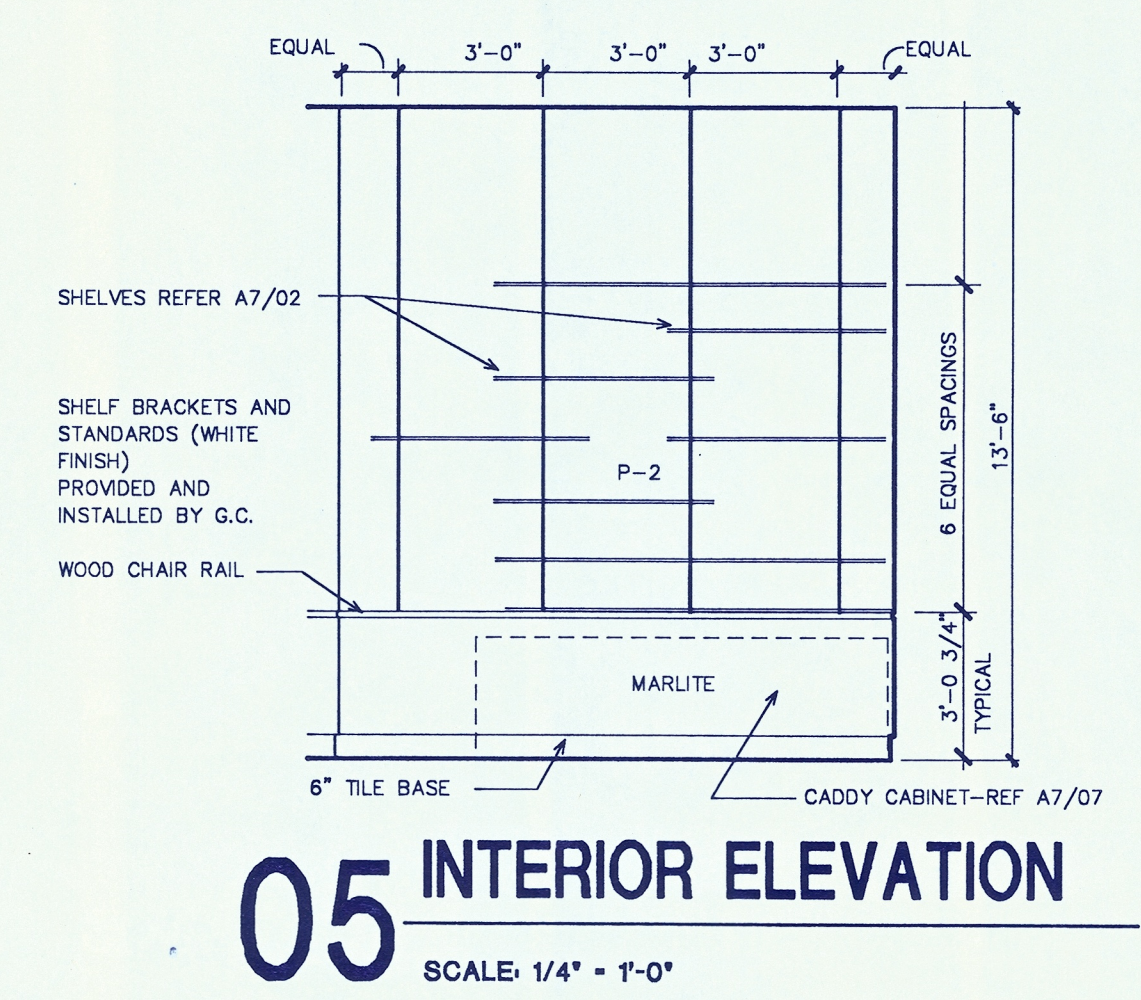


05 INTERIOR ELEVATION
SCALE: 1/4" = 1'-0"

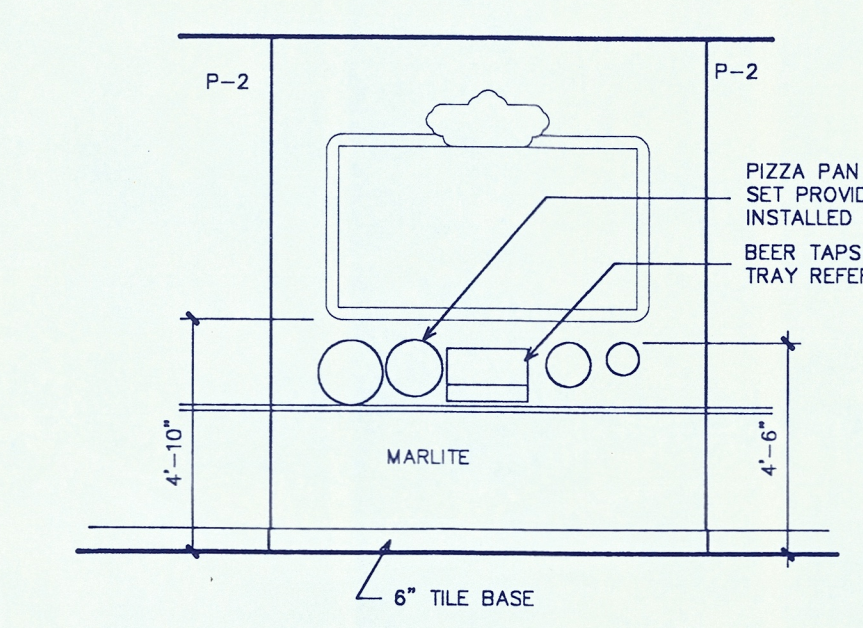


06 INTERIOR ELEVATION
SCALE: 1/4" = 1'-0"

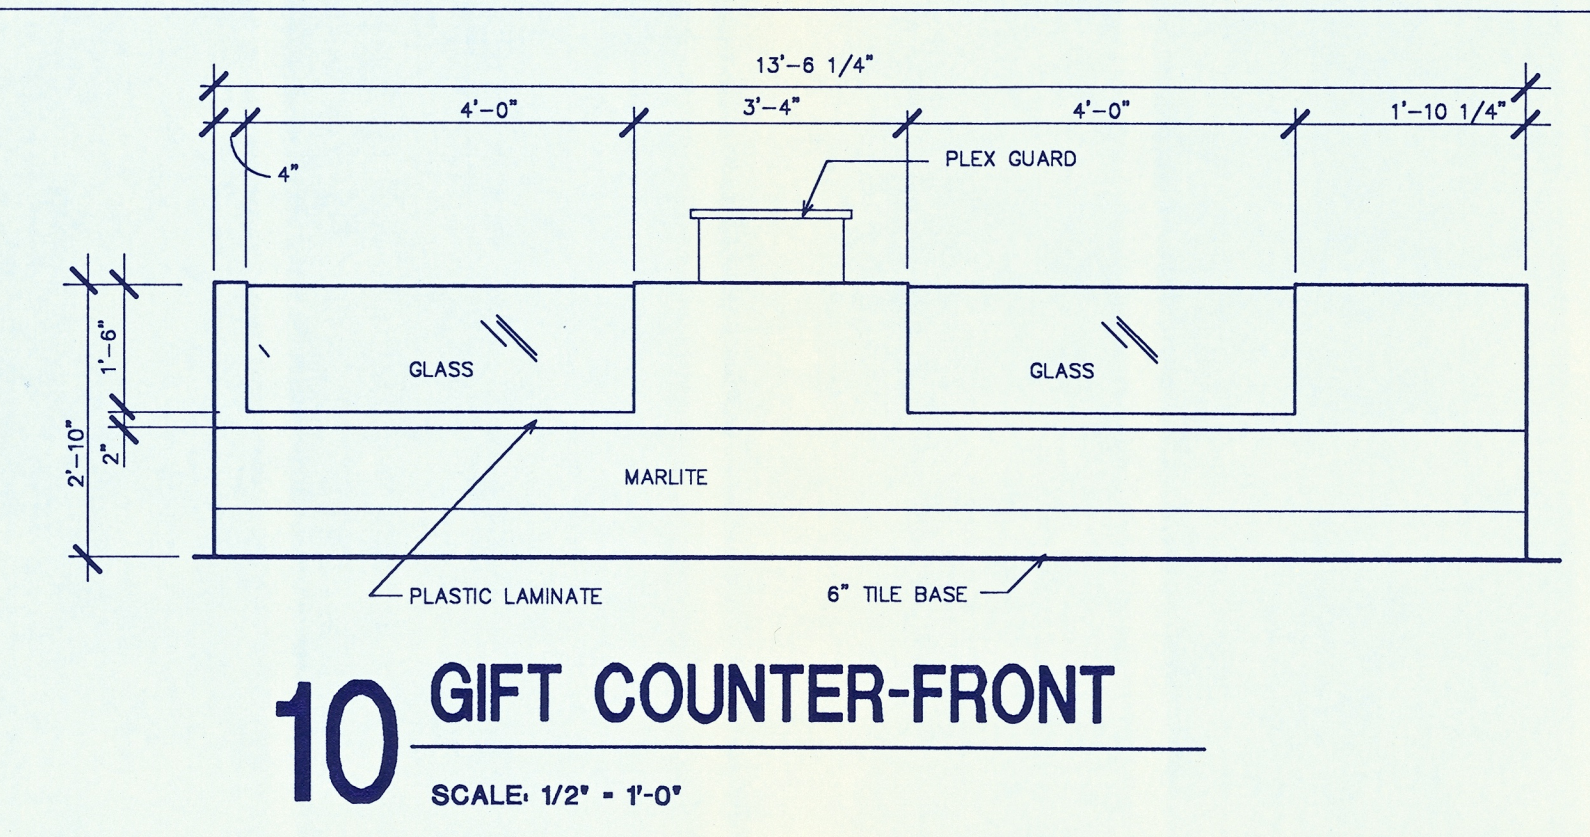


10 GIFT COUNTER-FRONT
SCALE: 1/2" = 1'-0"

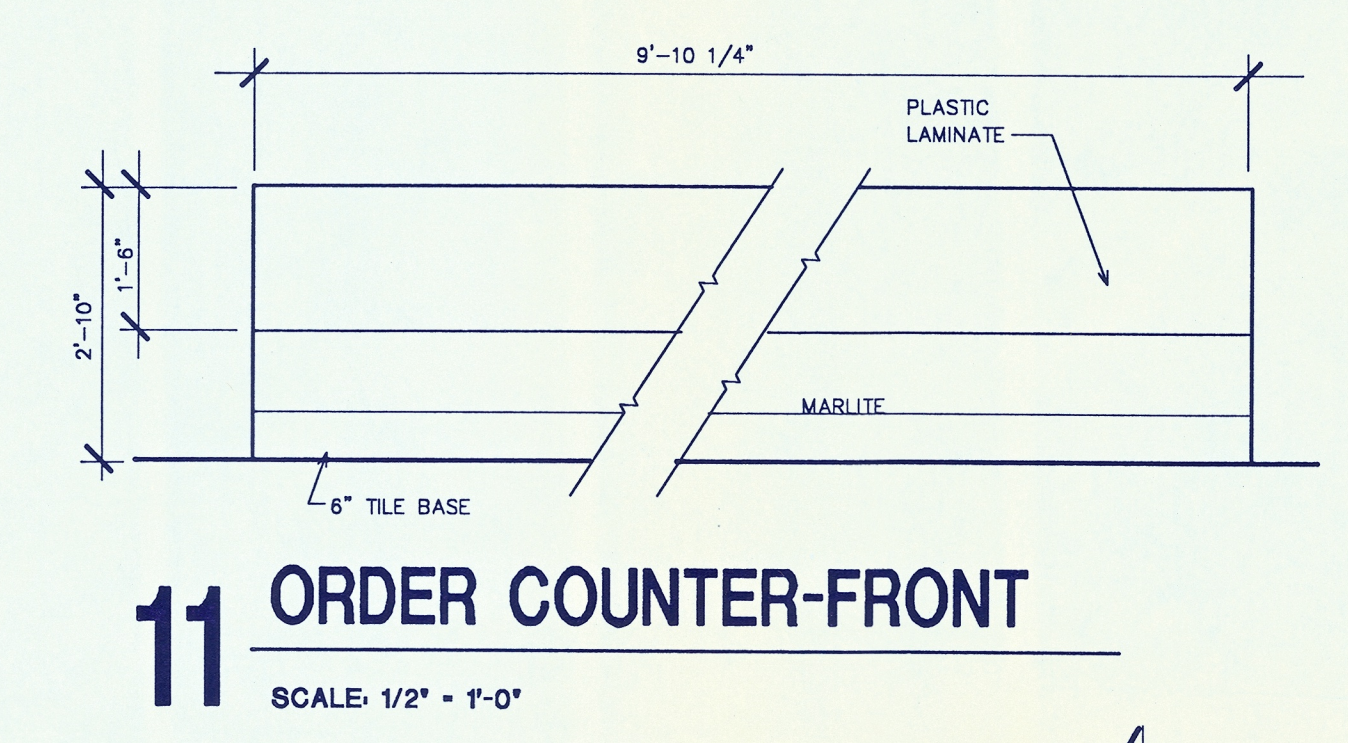


11 ORDER COUNTER-FRONT
SCALE: 1/2" = 1'-0"

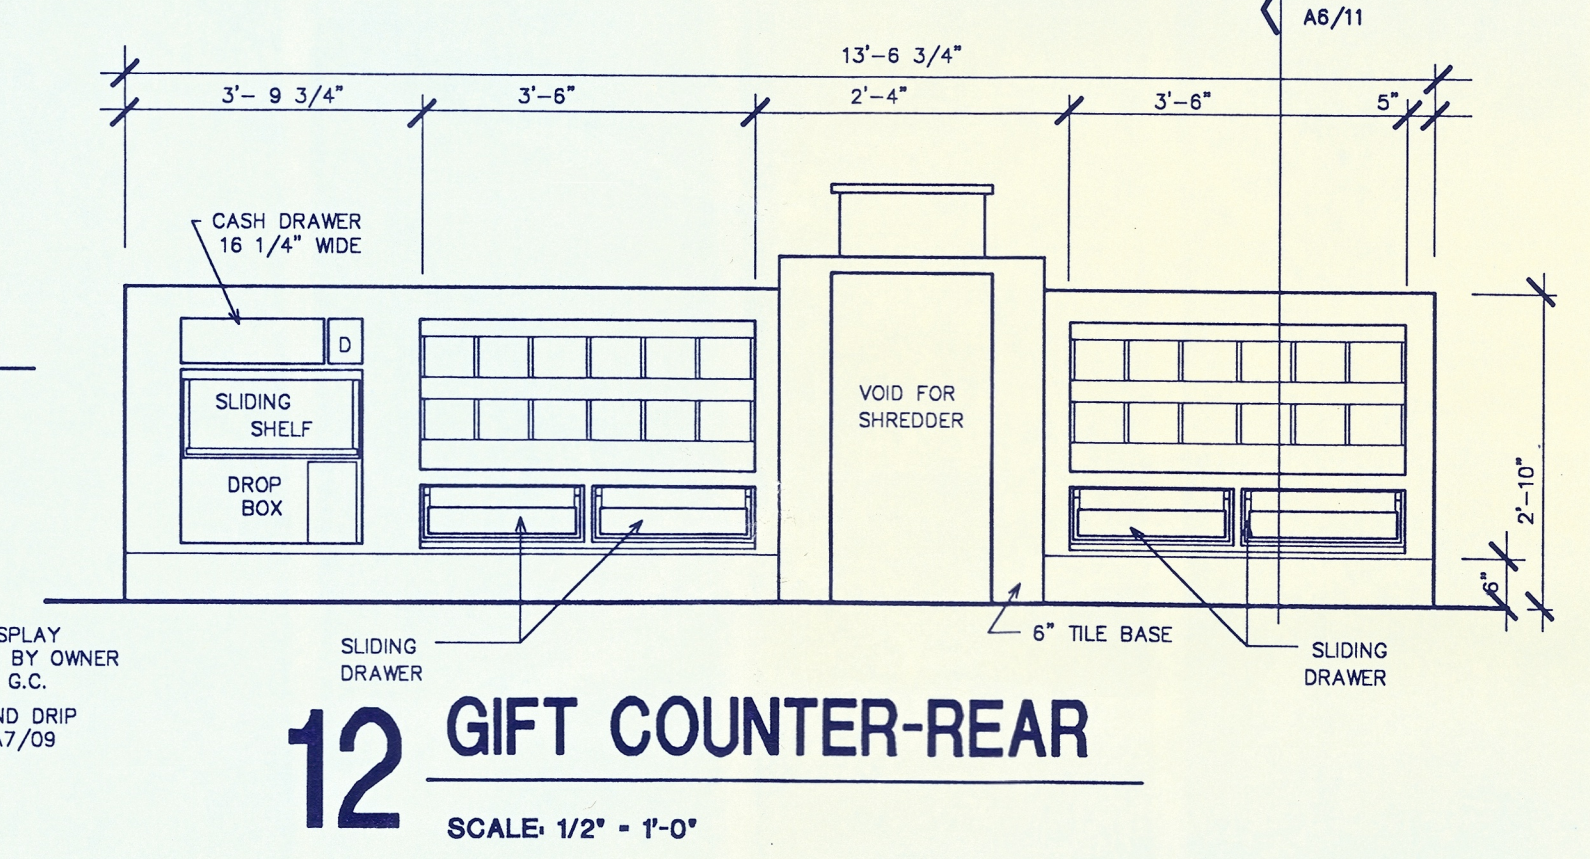


12 GIFT COUNTER-REAR
SCALE: 1/2" = 1'-0"

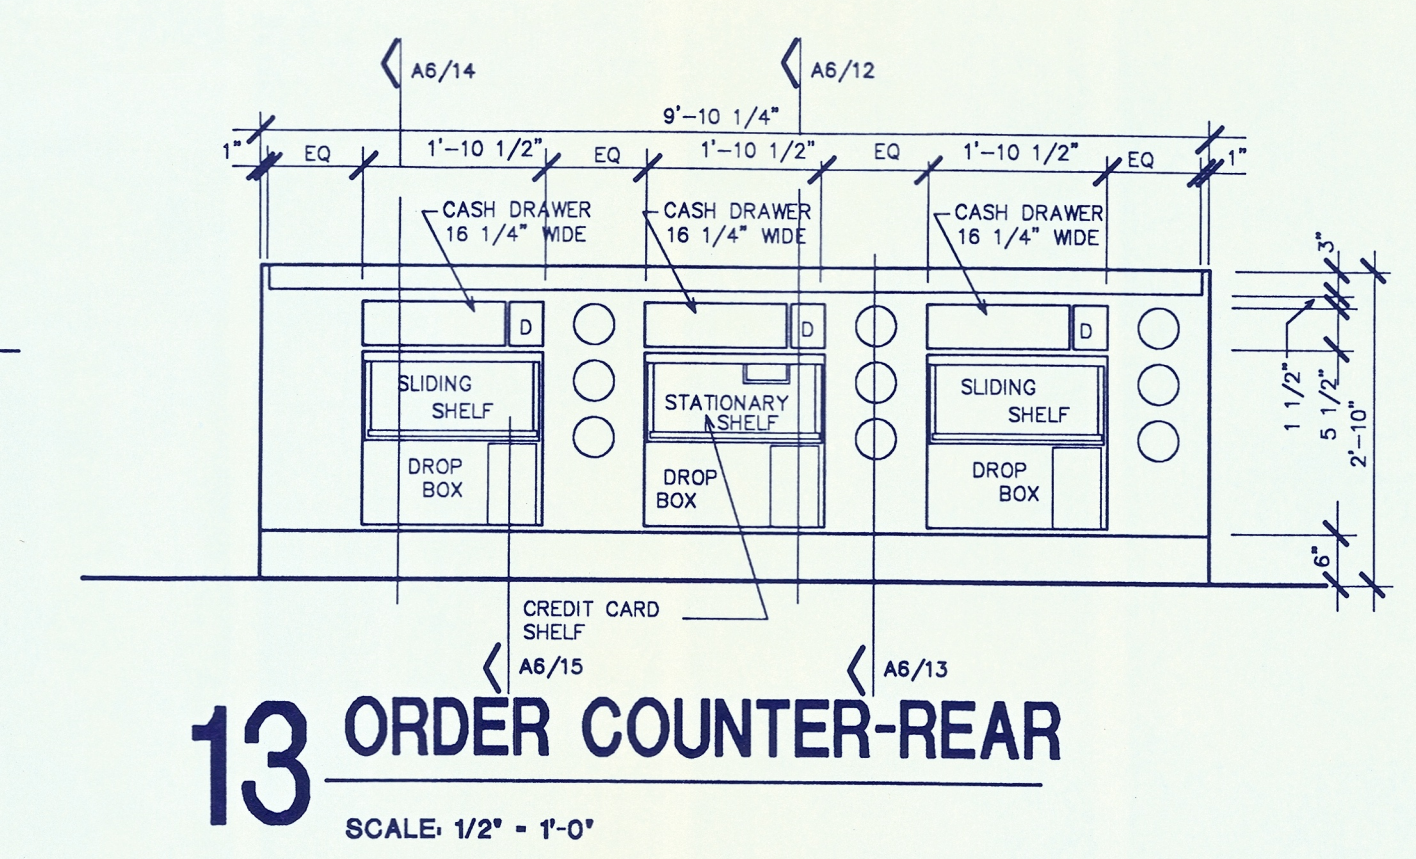

13 ORDER COUNTER-REAR
SCALE: 1/2" = 1'-0"

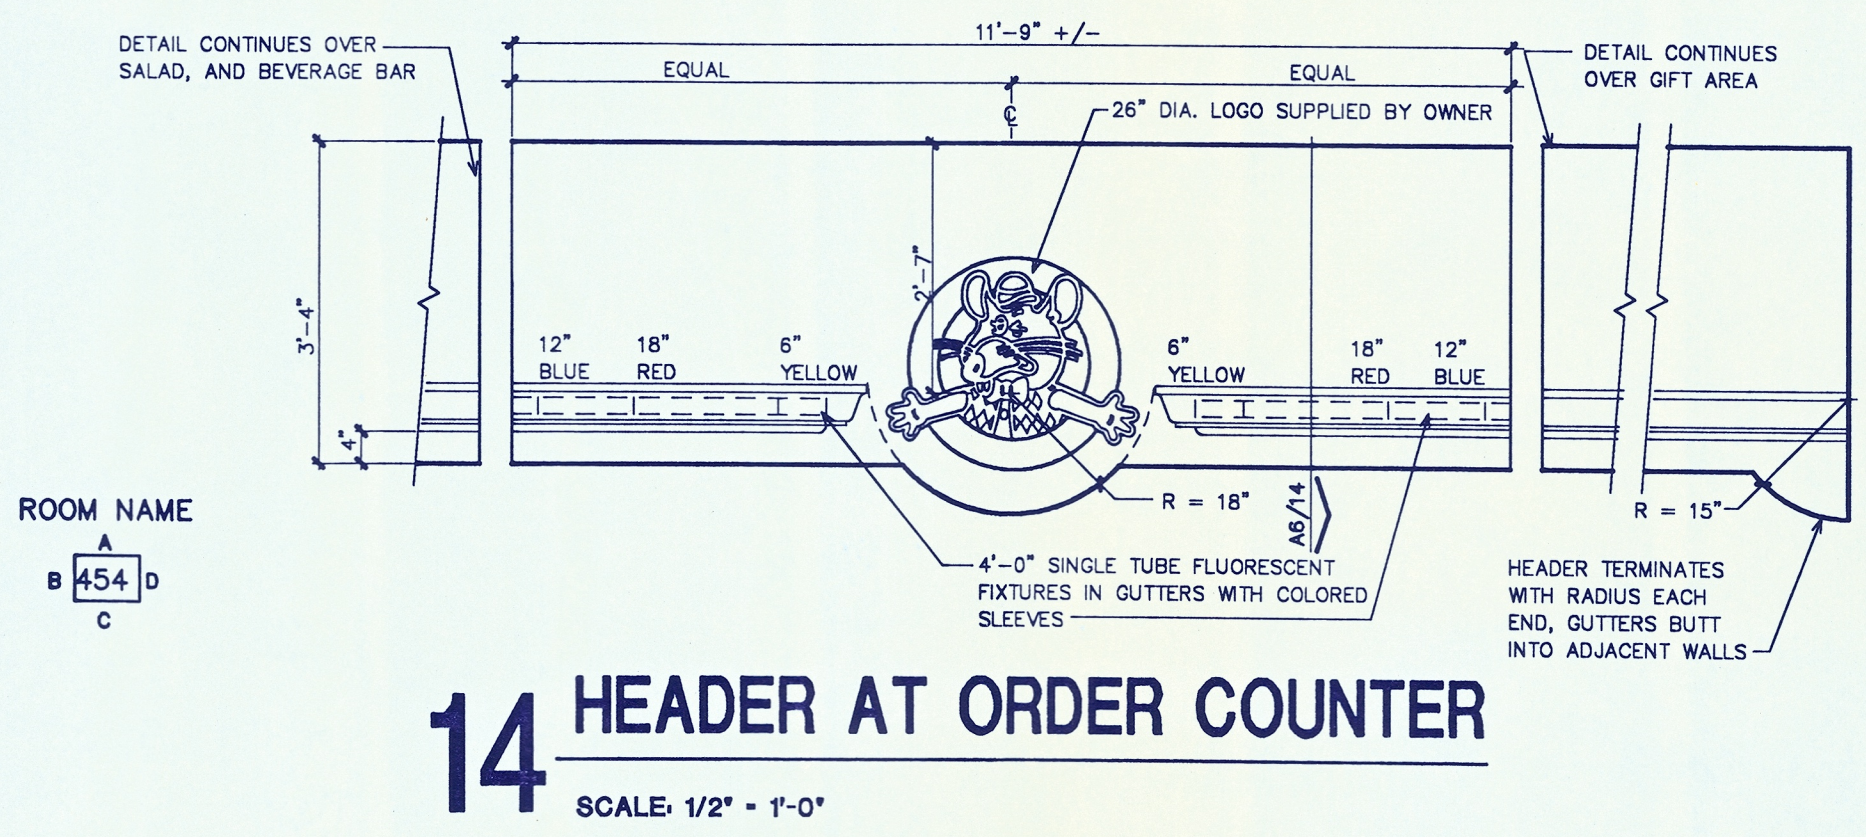

14 HEADER AT ORDER COUNTER
SCALE: 1/2" = 1'-0"

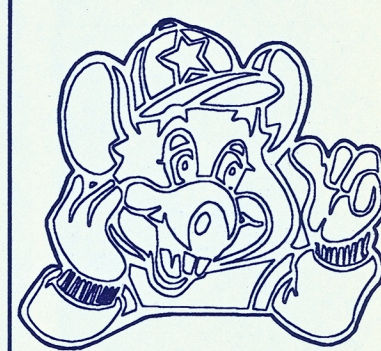

THESE DOCUMENTS ARE THE SOLE PROPERTY OF THE ARCHITECT. ANY COPYING OR REPRODUCTION OF THESE DOCUMENTS FOR ANY PURPOSE OTHER THAN CONSTRUCTION OF THIS PROJECT WITHOUT THE EXPRESS WRITTEN PERMISSION OF THE ARCHITECT AND THE FRANCHISEE IS PROHIBITED.

EDWARD A. McHUGH ARCHITECT

P.O. BOX 8082
BELLEVUE, WA 98008-0082

2212 REGISTERED ARCHITECT
Edward A. McHugh Jr.
STATE OF WASHINGTON

B&W BURSON AND WILLIAMS
PROJECT ADMINISTRATOR

CHUCK E. CHEESE'S PIZZA #3199 - SEATTLE
2280 148TH AVENUE NE, BELLEVUE, WASHINGTON 98007
SEATTLE ENTERTAINMENT CONCEPTS, INC.
4448 SW 110TH
BEAVERTON, OR 97005

ENLARGED PLAN AND CASEWORK ELEVATIONS

Date: **30 OCT 1995**

Revisions:

Project Number: **95-190**


Sheet Number: **A1a**

of 14

RECEIVED


NOV 07 1995

PERMIT PROCESSING

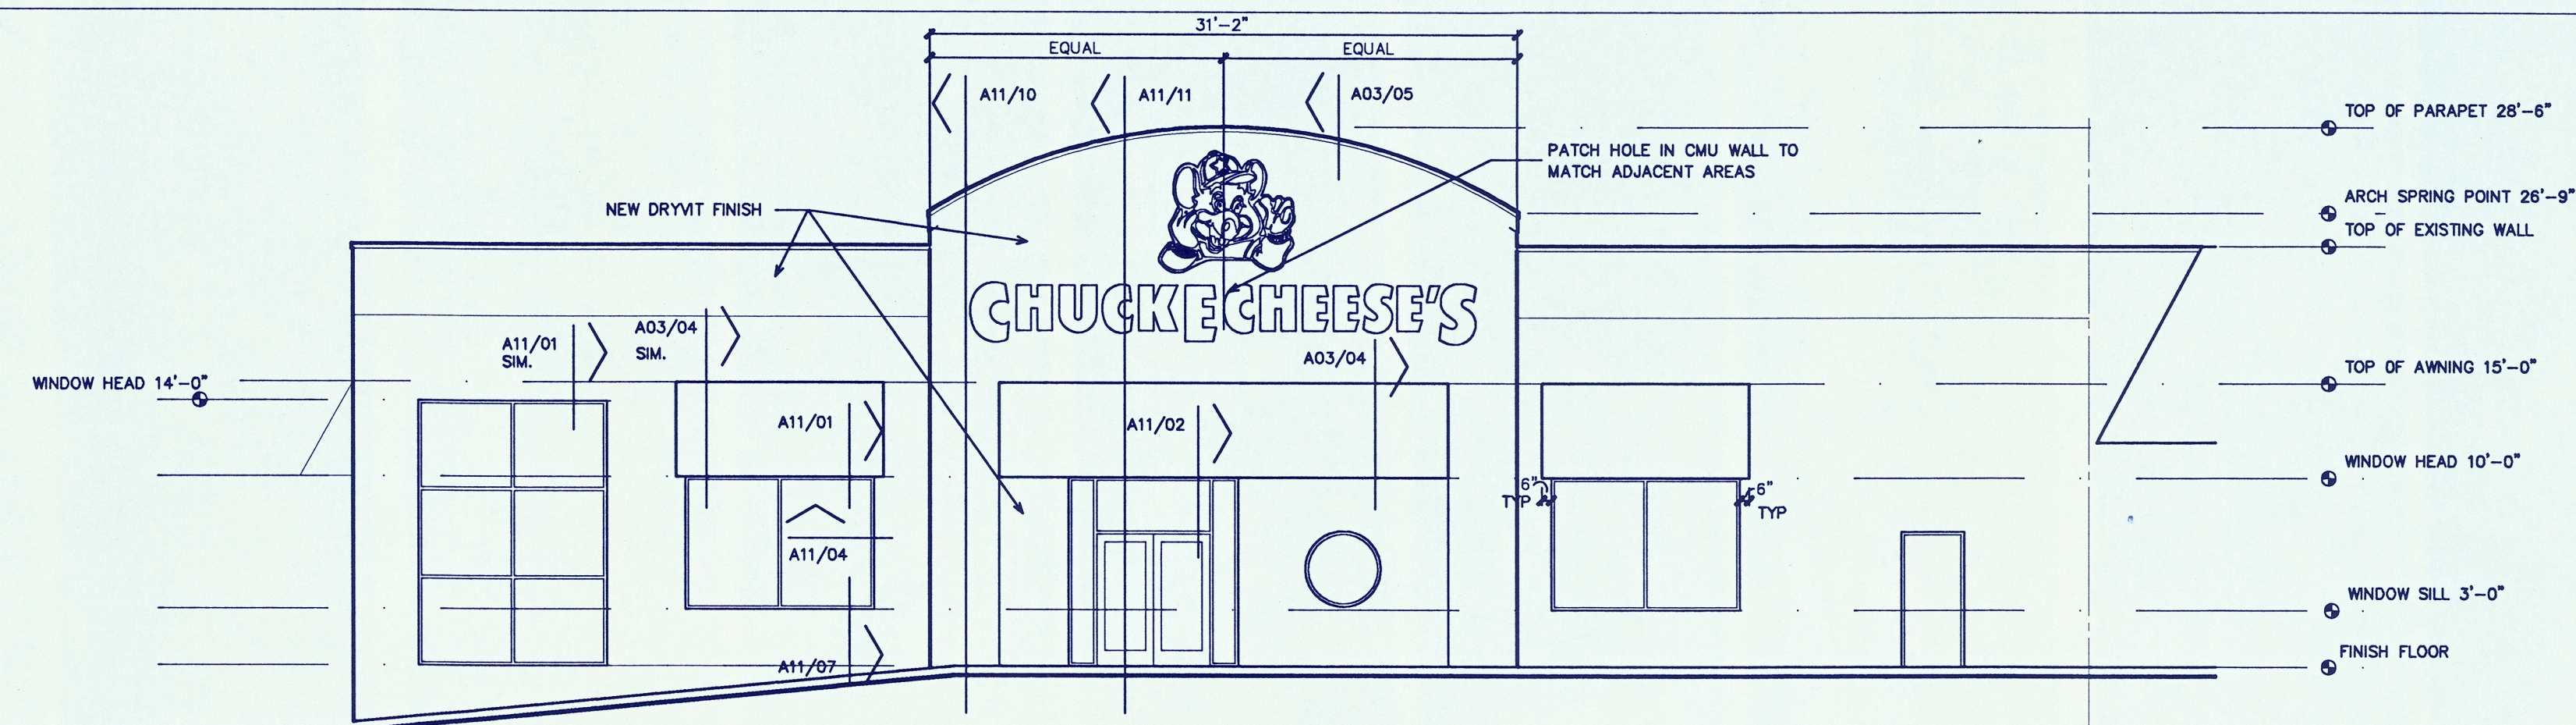


01 EAST ELEVATION

SCALE: 1/8" = 1'-0"

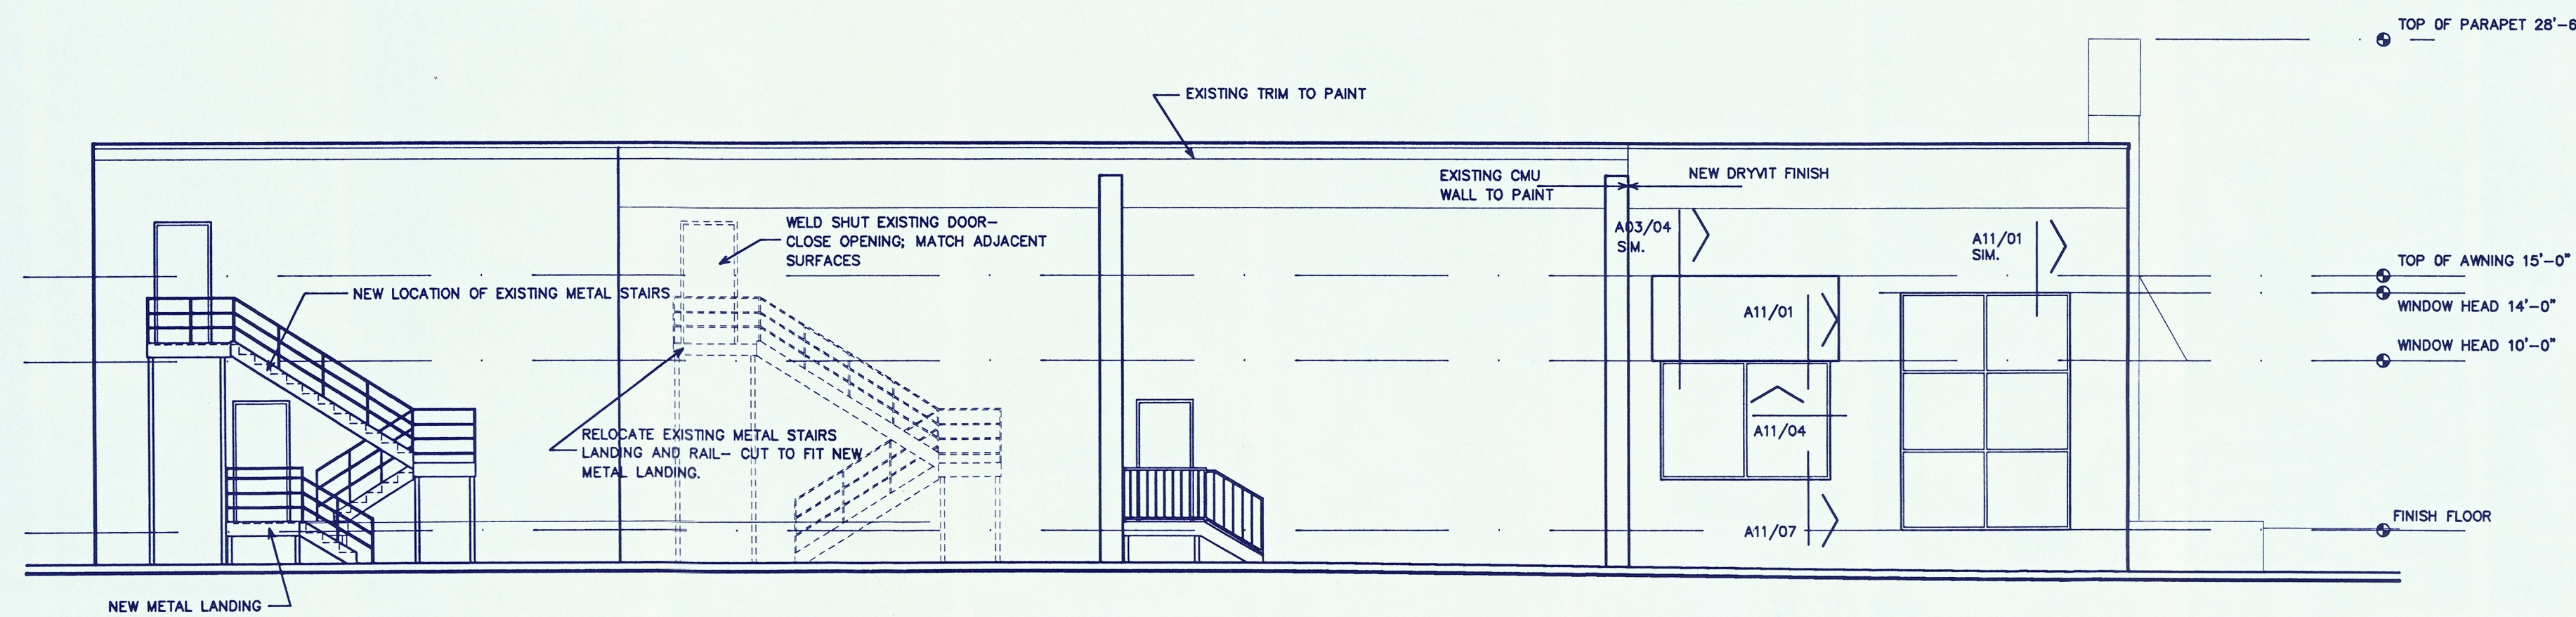


02 SOUTH ELEVATION

SCALE: 1/8" = 1'-0"

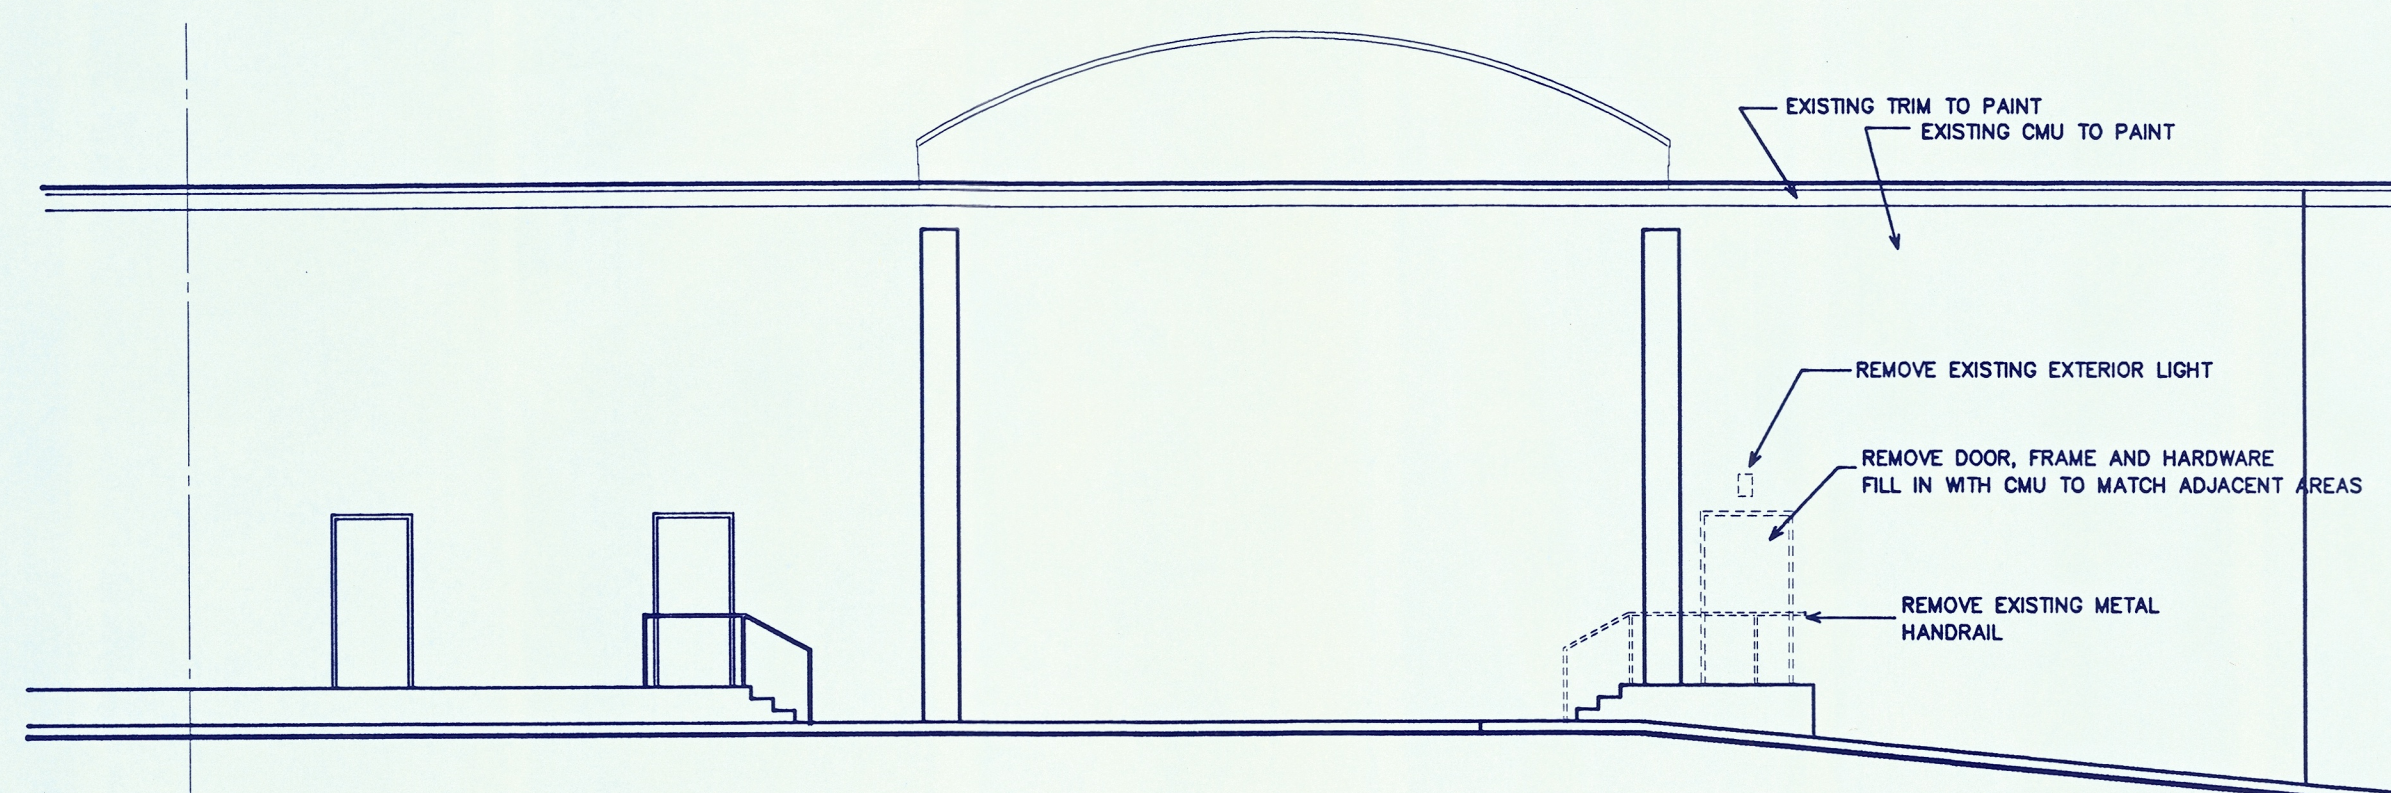


03 WEST ELEVATION

SCALE: 1/8" = 1'-0"

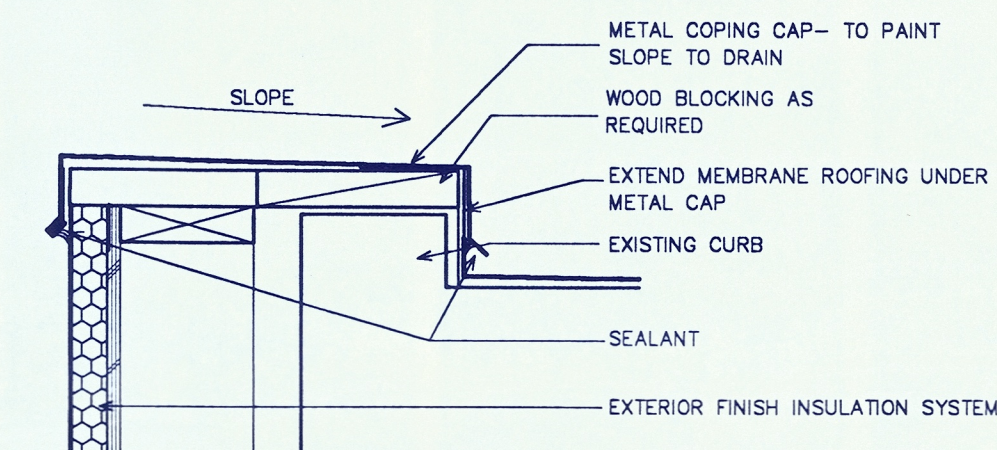

05 PARAPET DETAIL

SCALE: 1 1/2" = 1'-0"

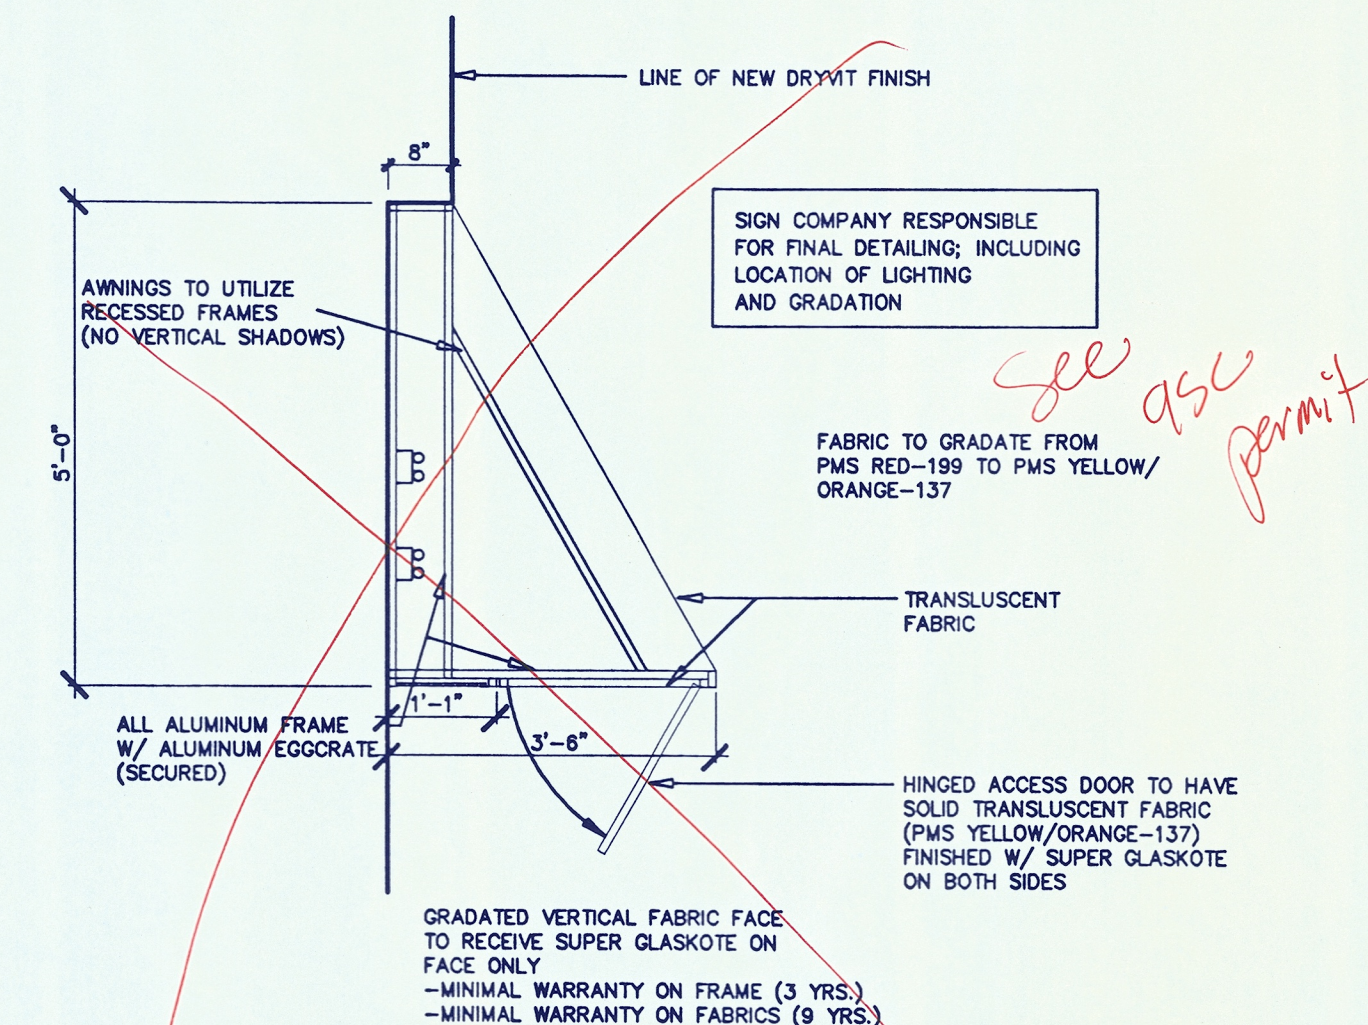


04 TYPICAL AWNING DETAILS

SCALE: 1/2" = 1'-0"

RECEIVED

NOV 07 1995


PERMIT PROCESSING

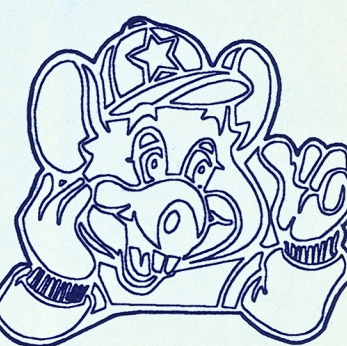

THESE DOCUMENTS ARE THE SOLE PROPERTY OF THE BROWNE FRANCHISE. ANY COPYING OR USE OF THESE DOCUMENTS FOR ANY PURPOSES OTHER THAN CONSTRUCTION OF THIS PROJECT WITHOUT THE EXPRESS WRITTEN PERMISSION OF THE ARCHITECT AND THE FRANCHISE IS PROHIBITED.

EDWARD A. McHUGH
ARCHITECT

P.O. BOX 8082
BELLEVUE, WA 98008-0082

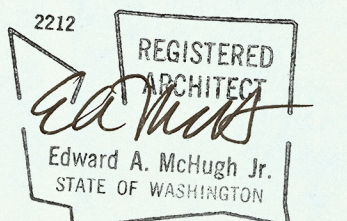

B&W
BURSON AND WILLIAMS
PROJECT ADMINISTRATOR

CHUCK E. CHEESE'S PIZZA #3199 - SEATTLE
2239 145TH AVENUE NE, BELLEVUE, WASHINGTON 98007
SEATTLE ENTERTAINMENT CONCEPTS, INC.
4445 SW 10TH
BEAVERTON, OR 97005

EXTERIOR ELEVATIONS/ DETAILS











Date
30 OCT 1995

Revisions

Project Number
95-190

Sheet Number


A3
of 14

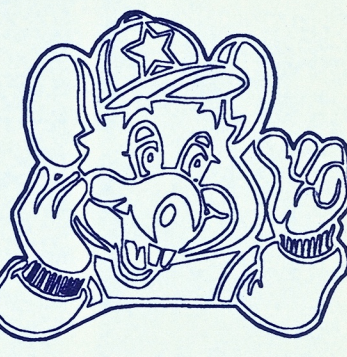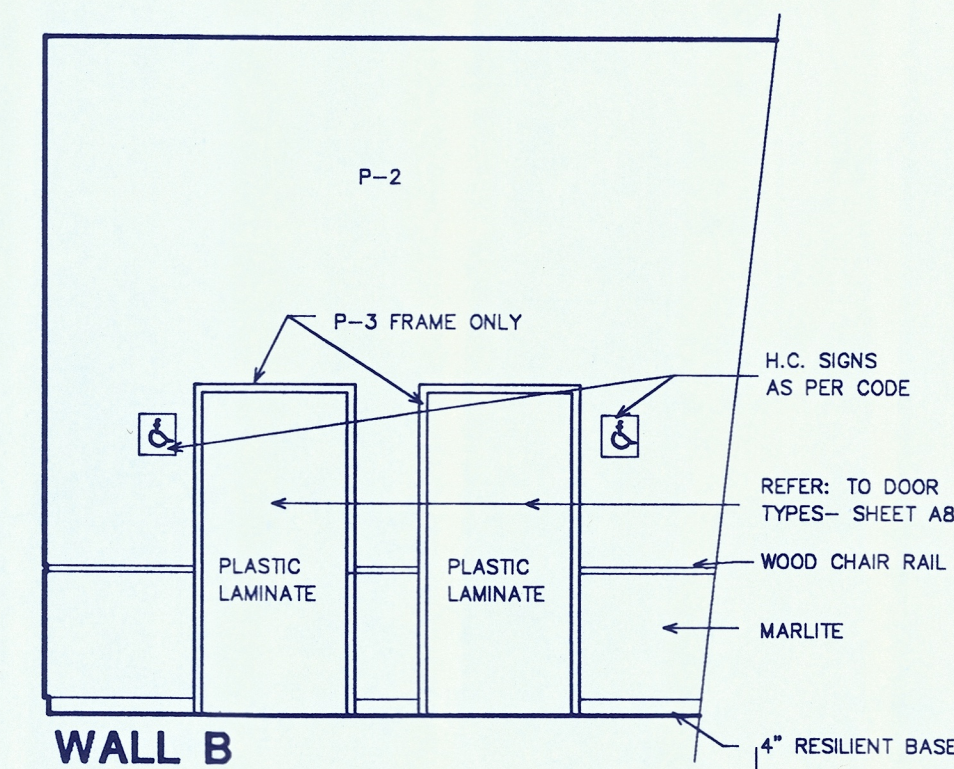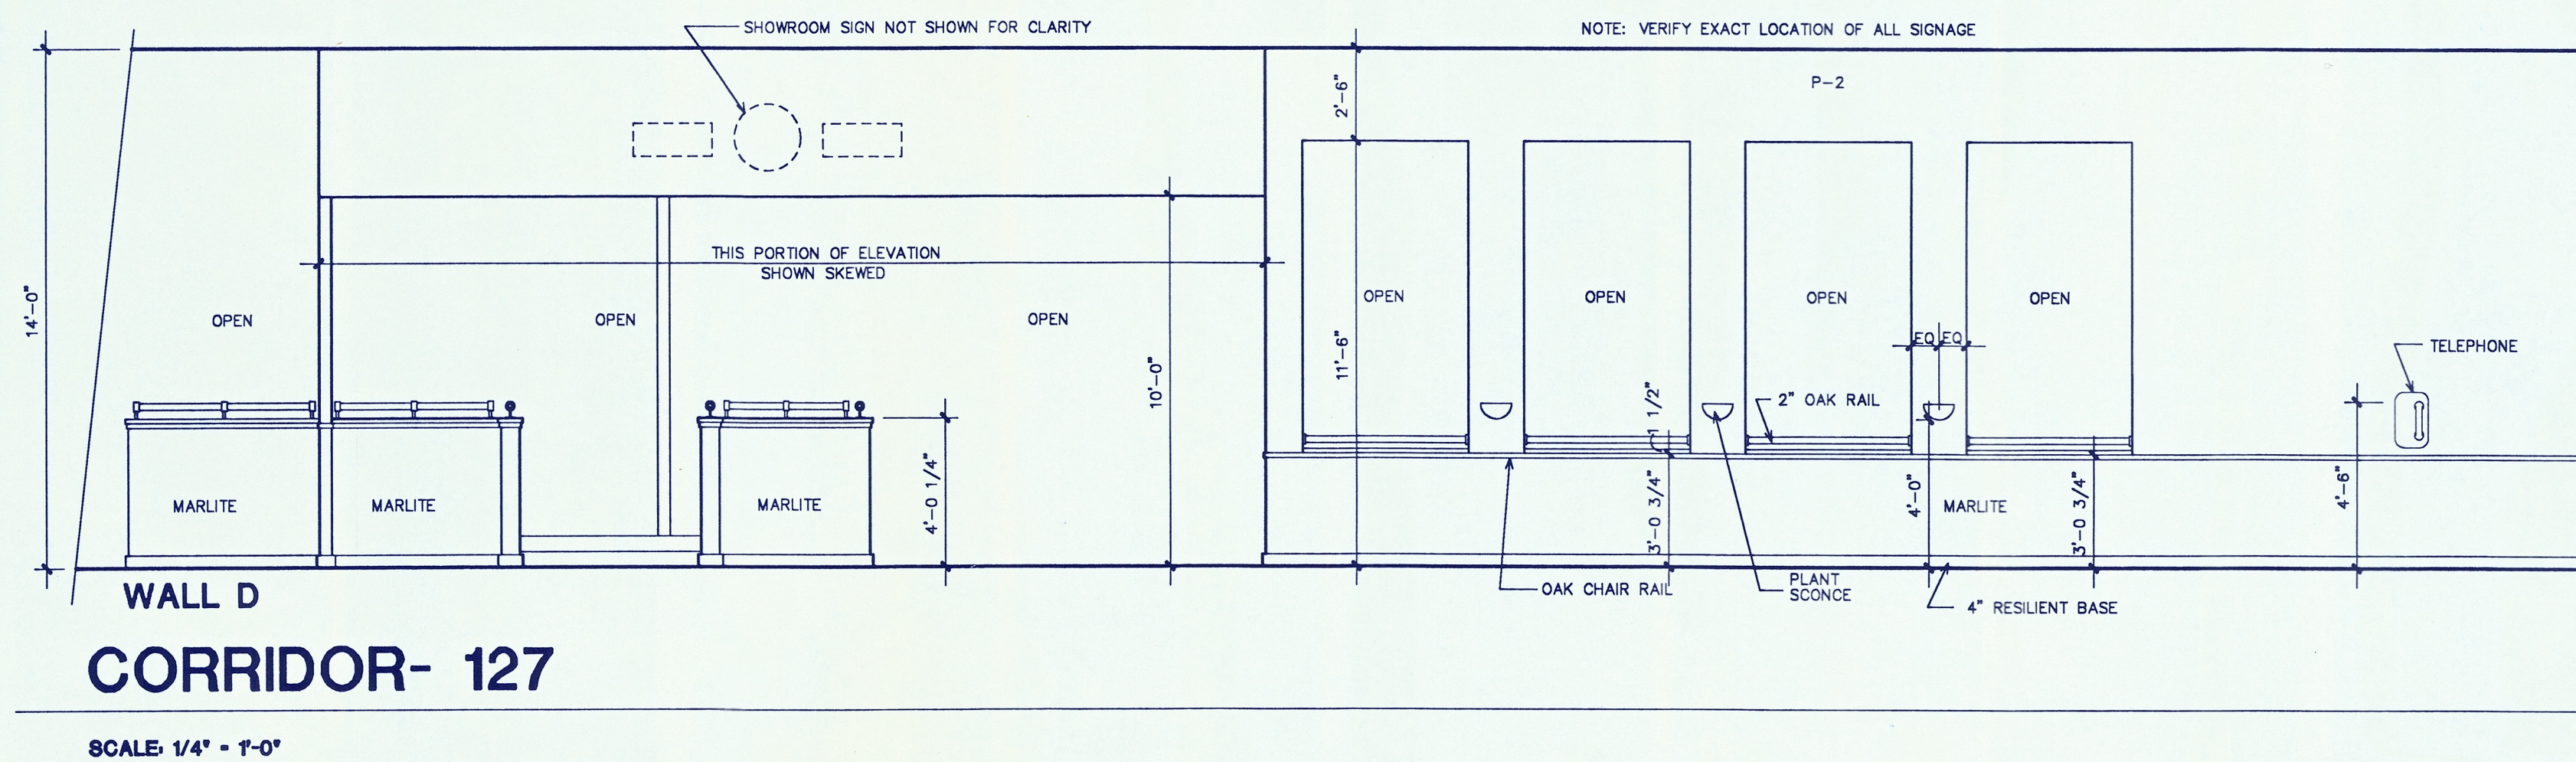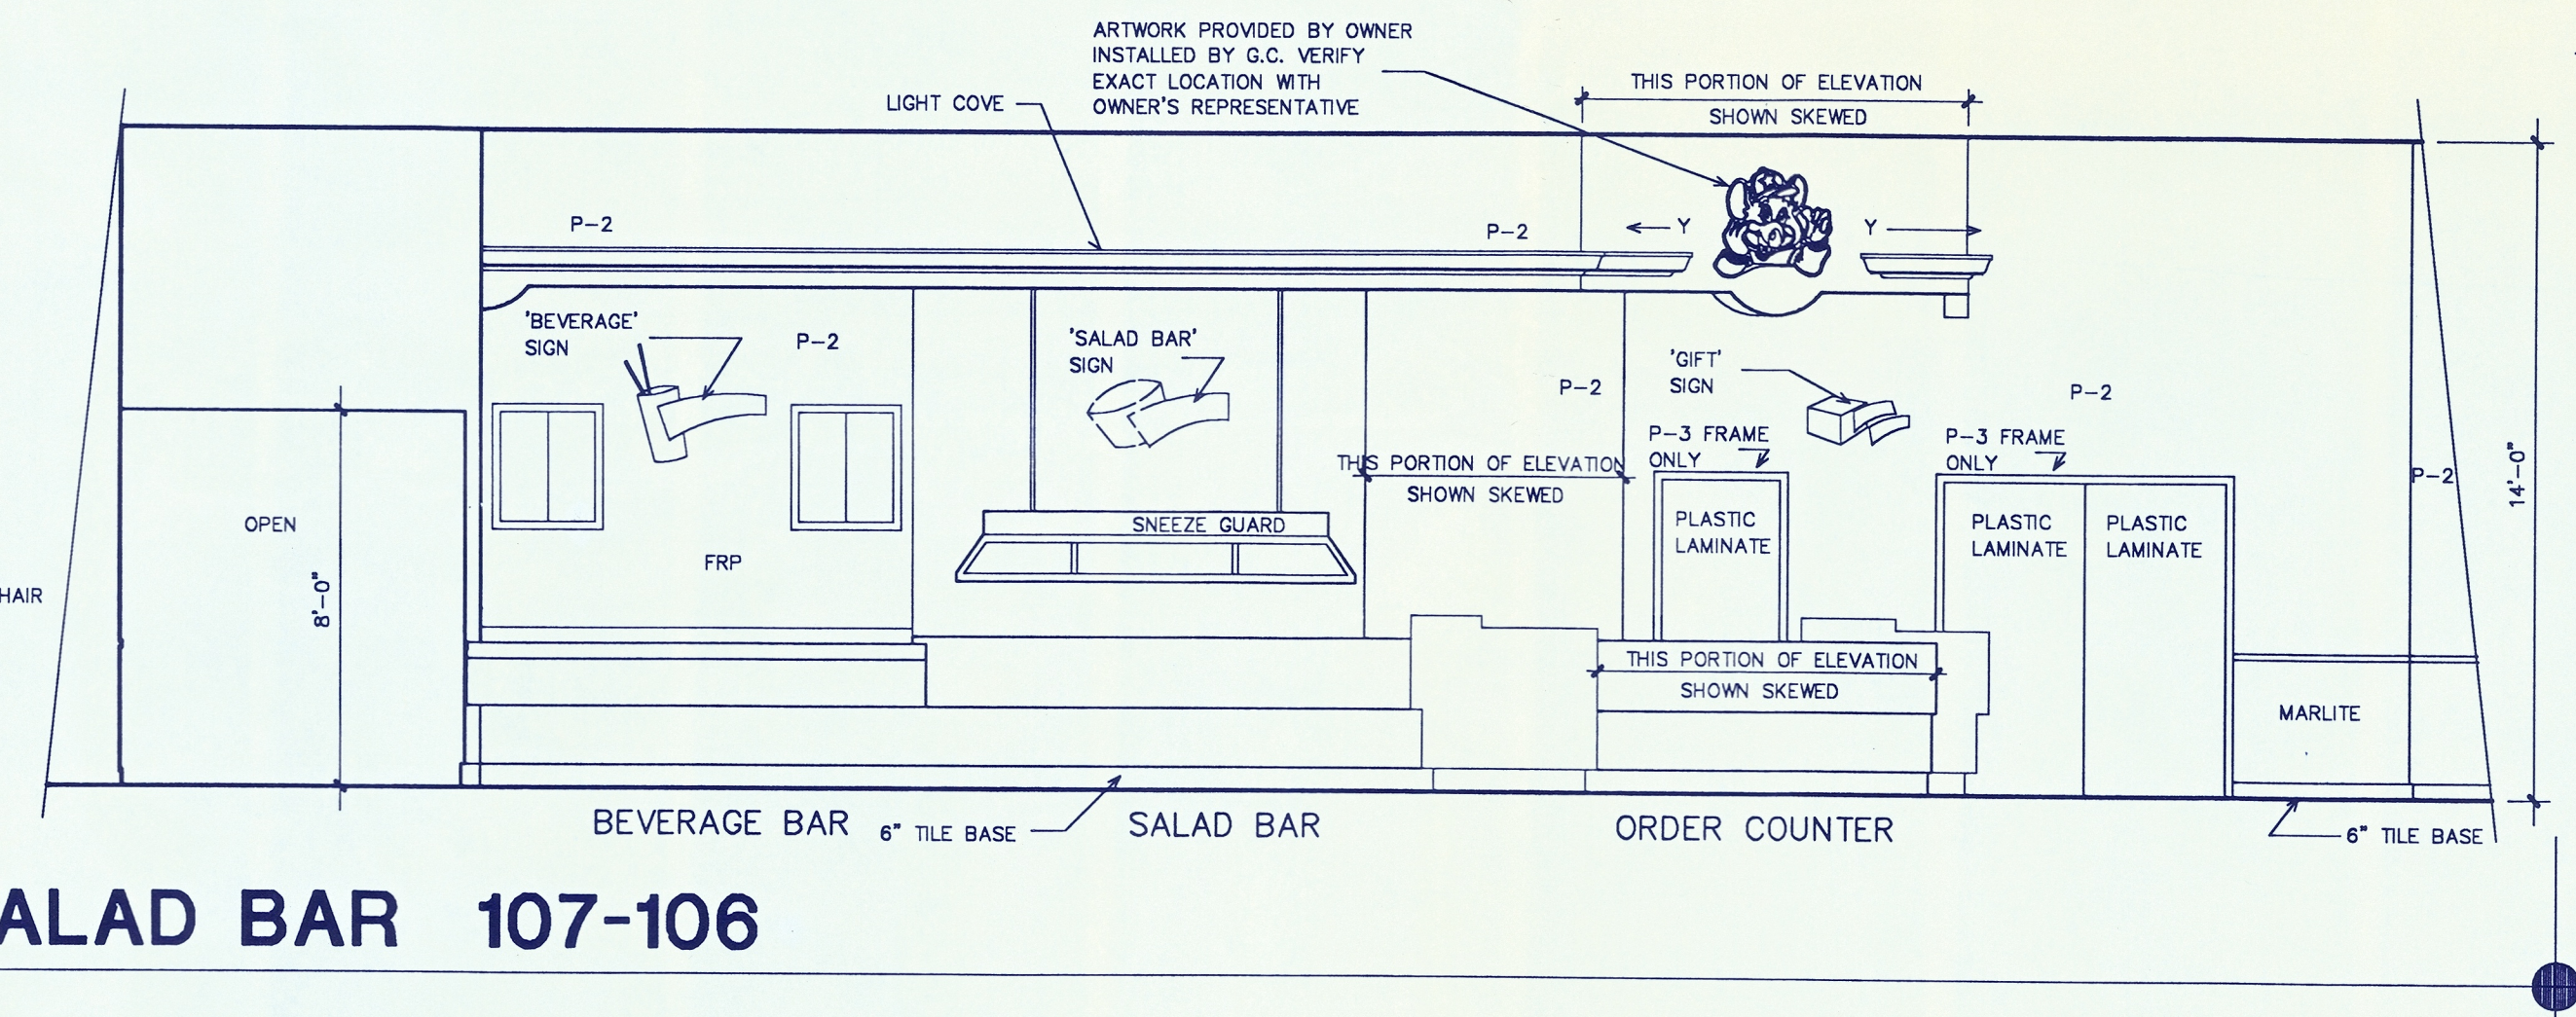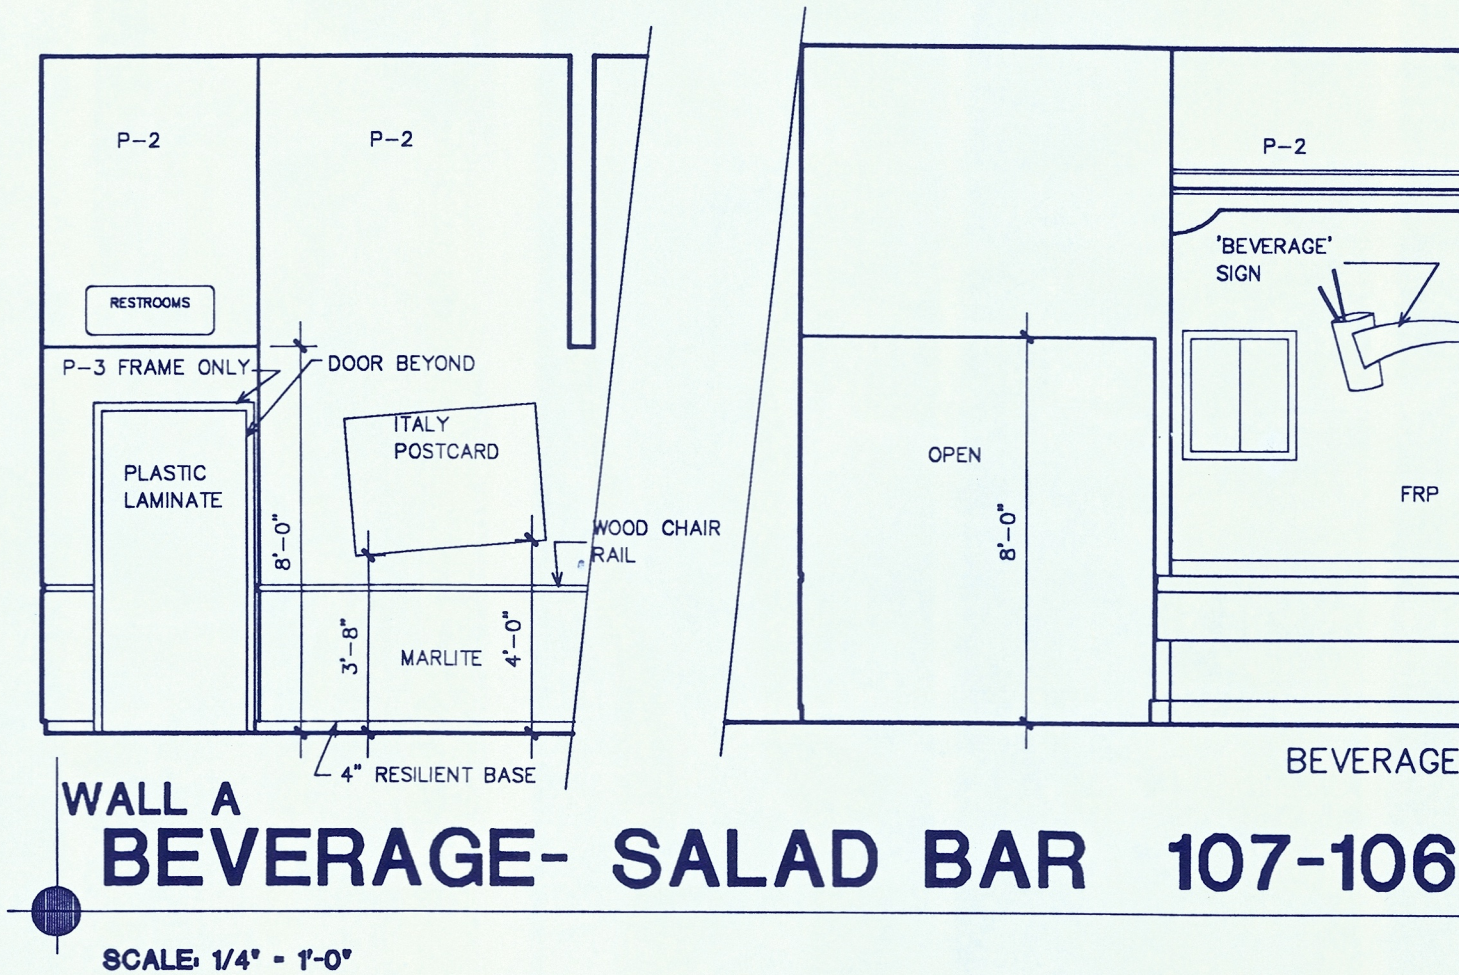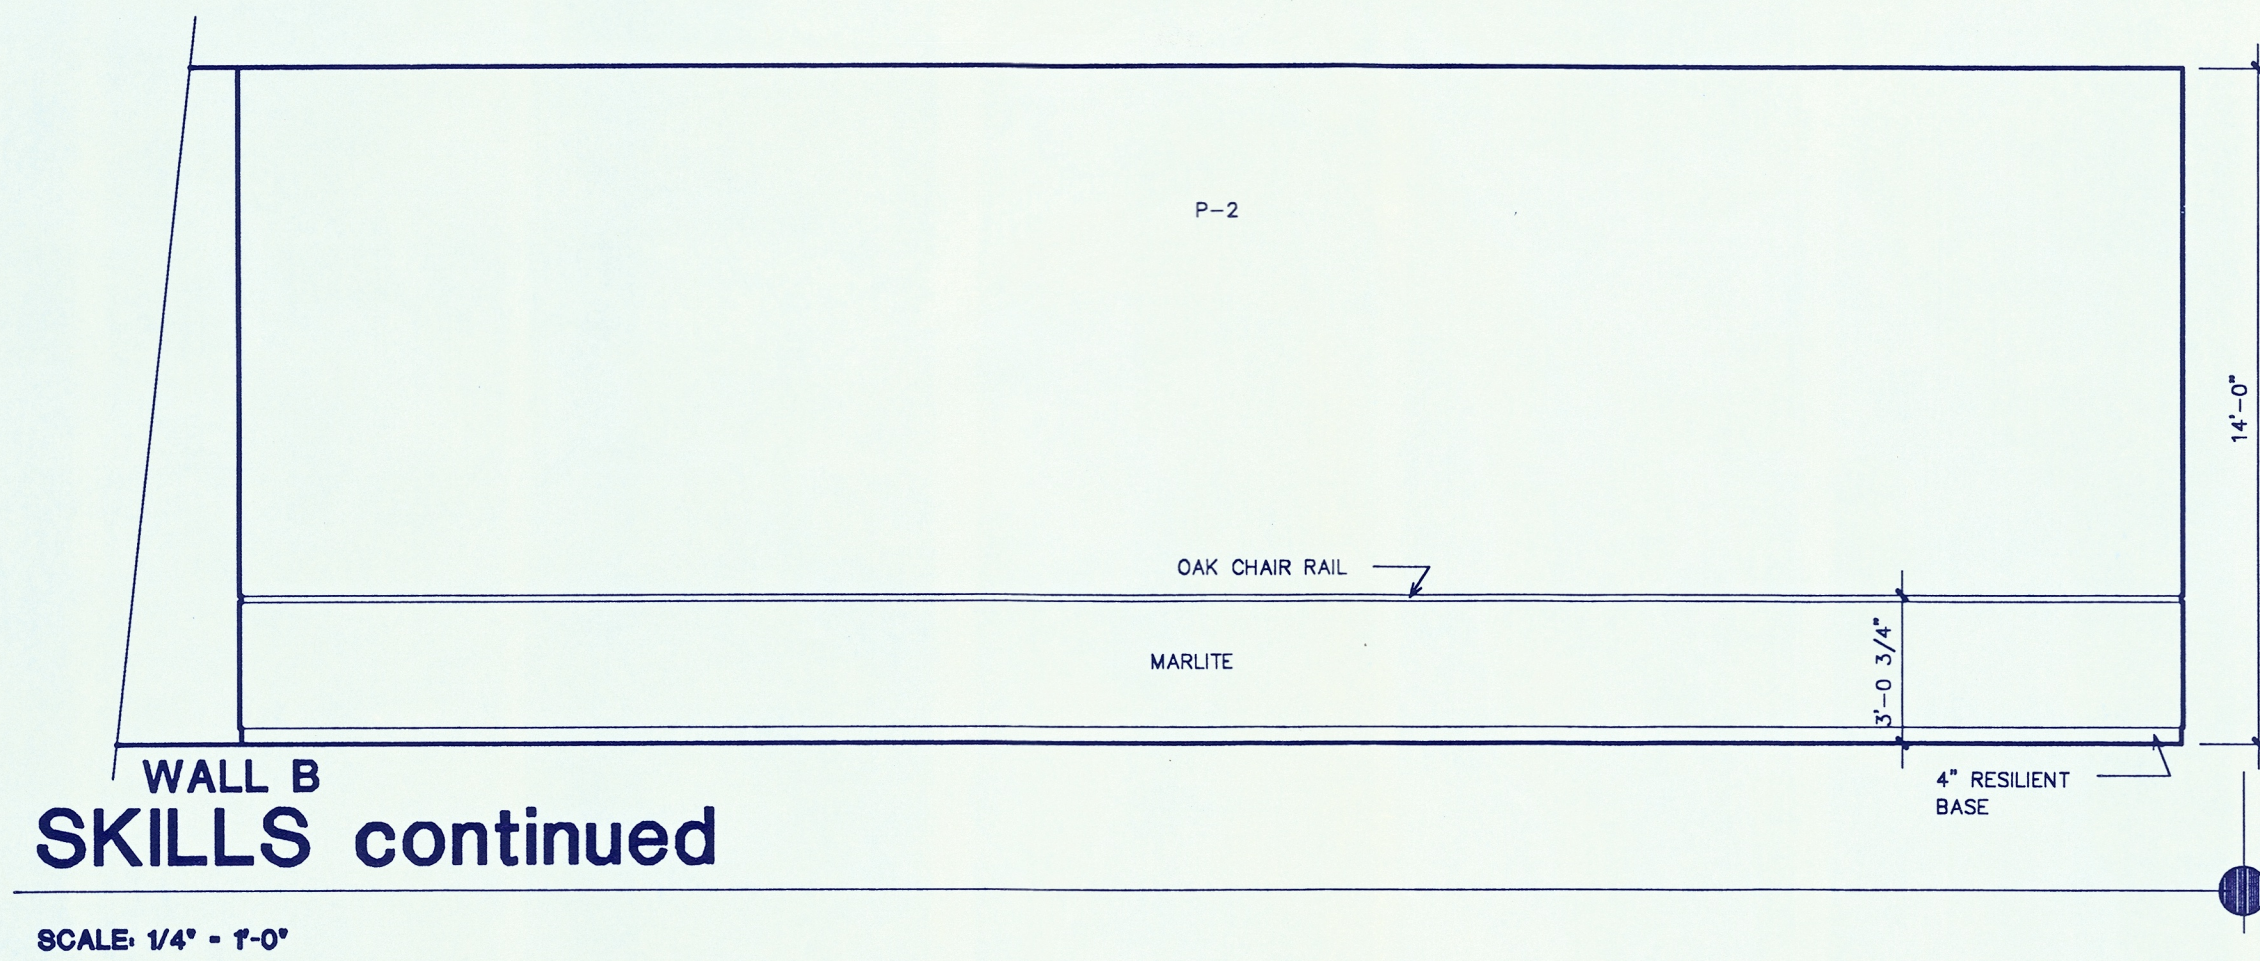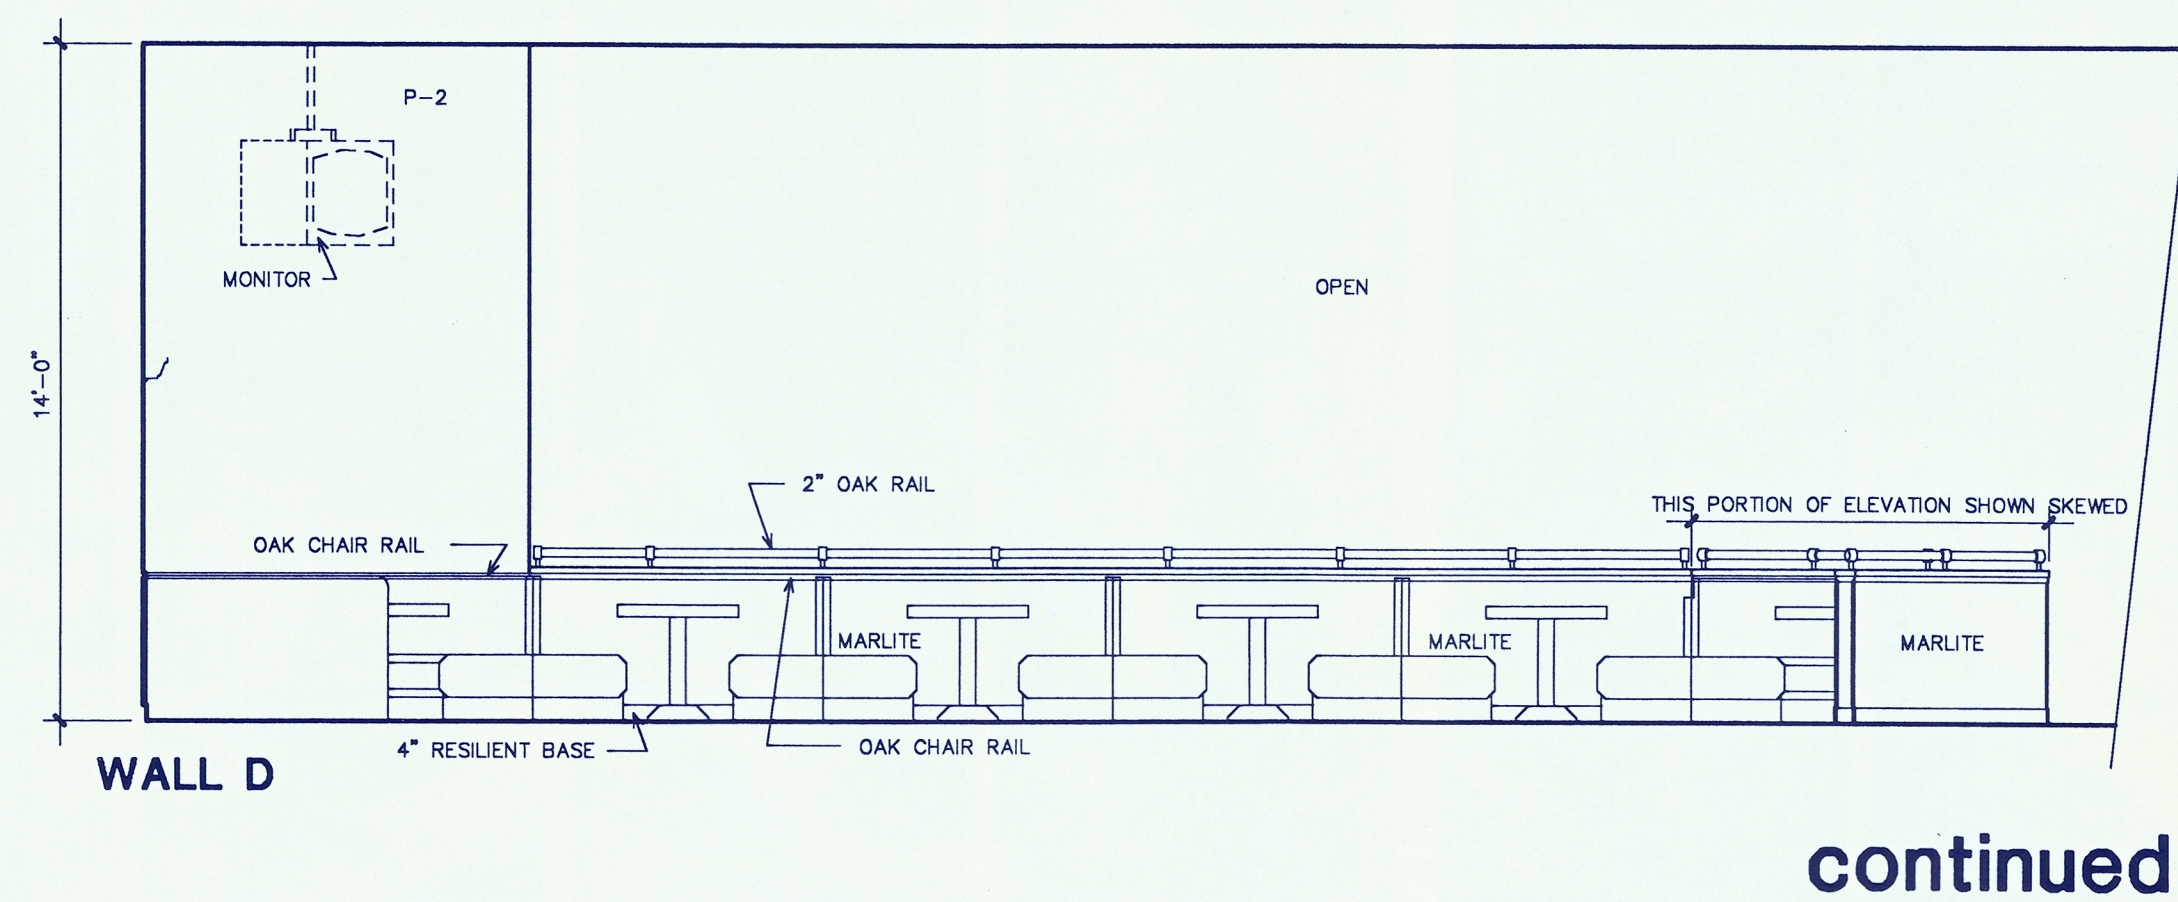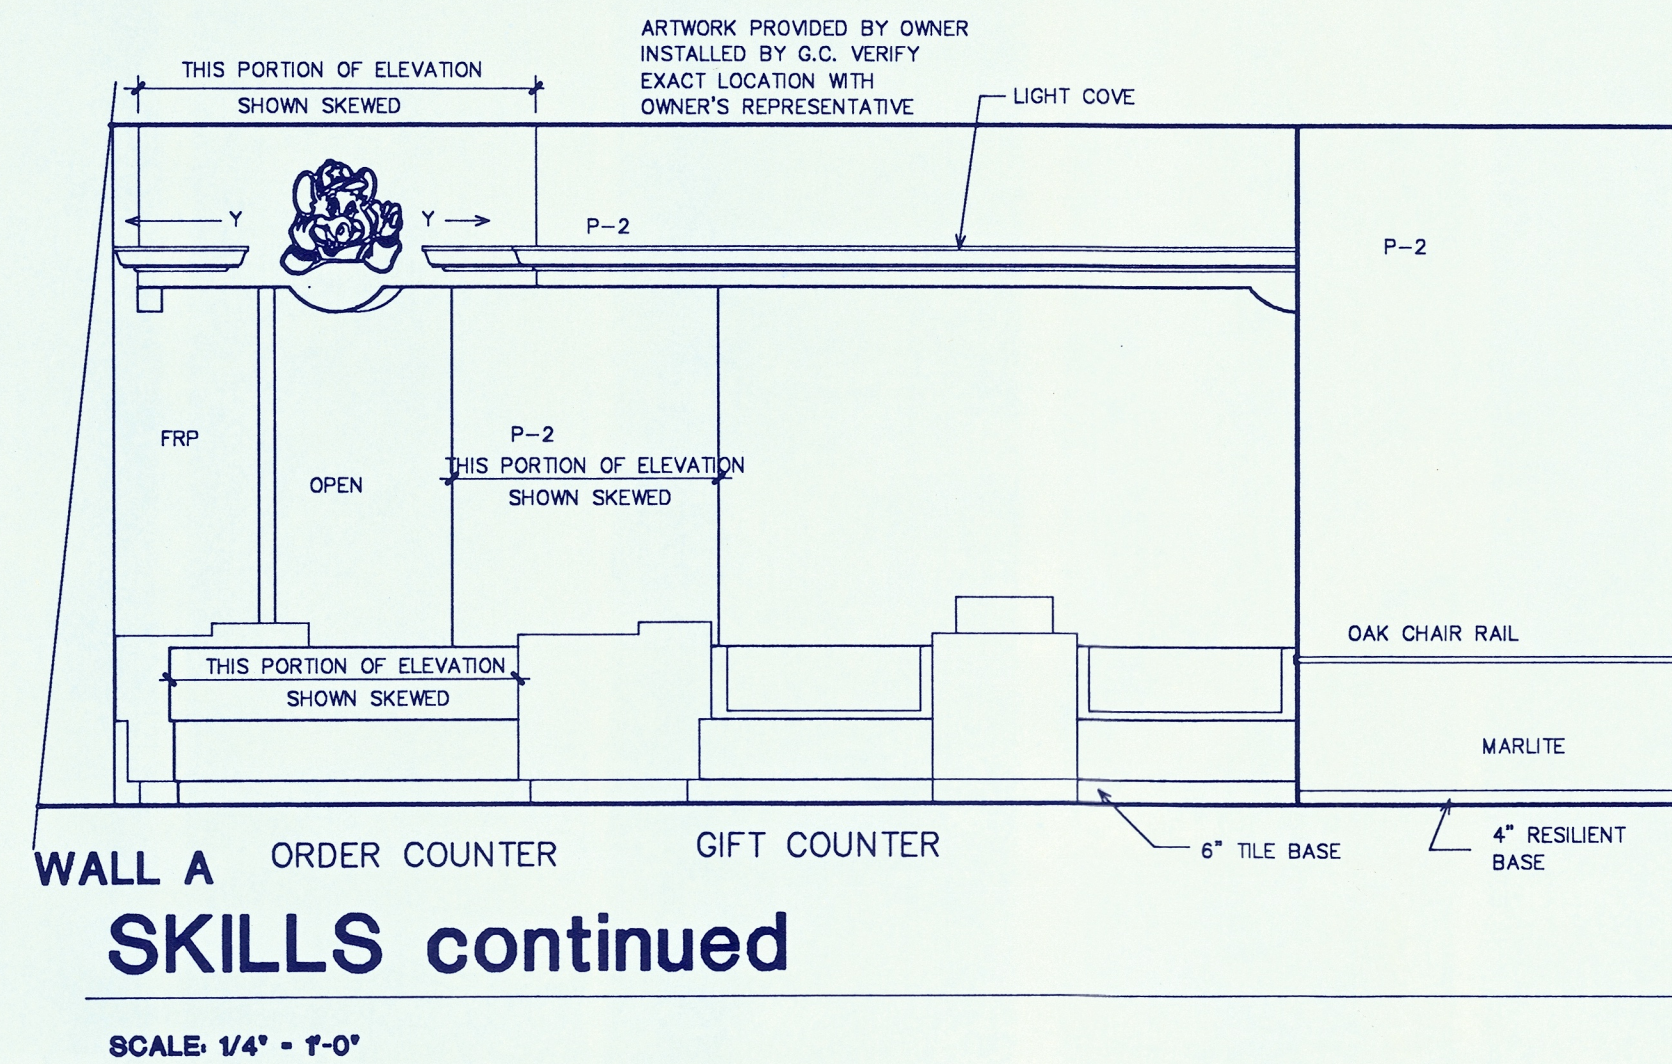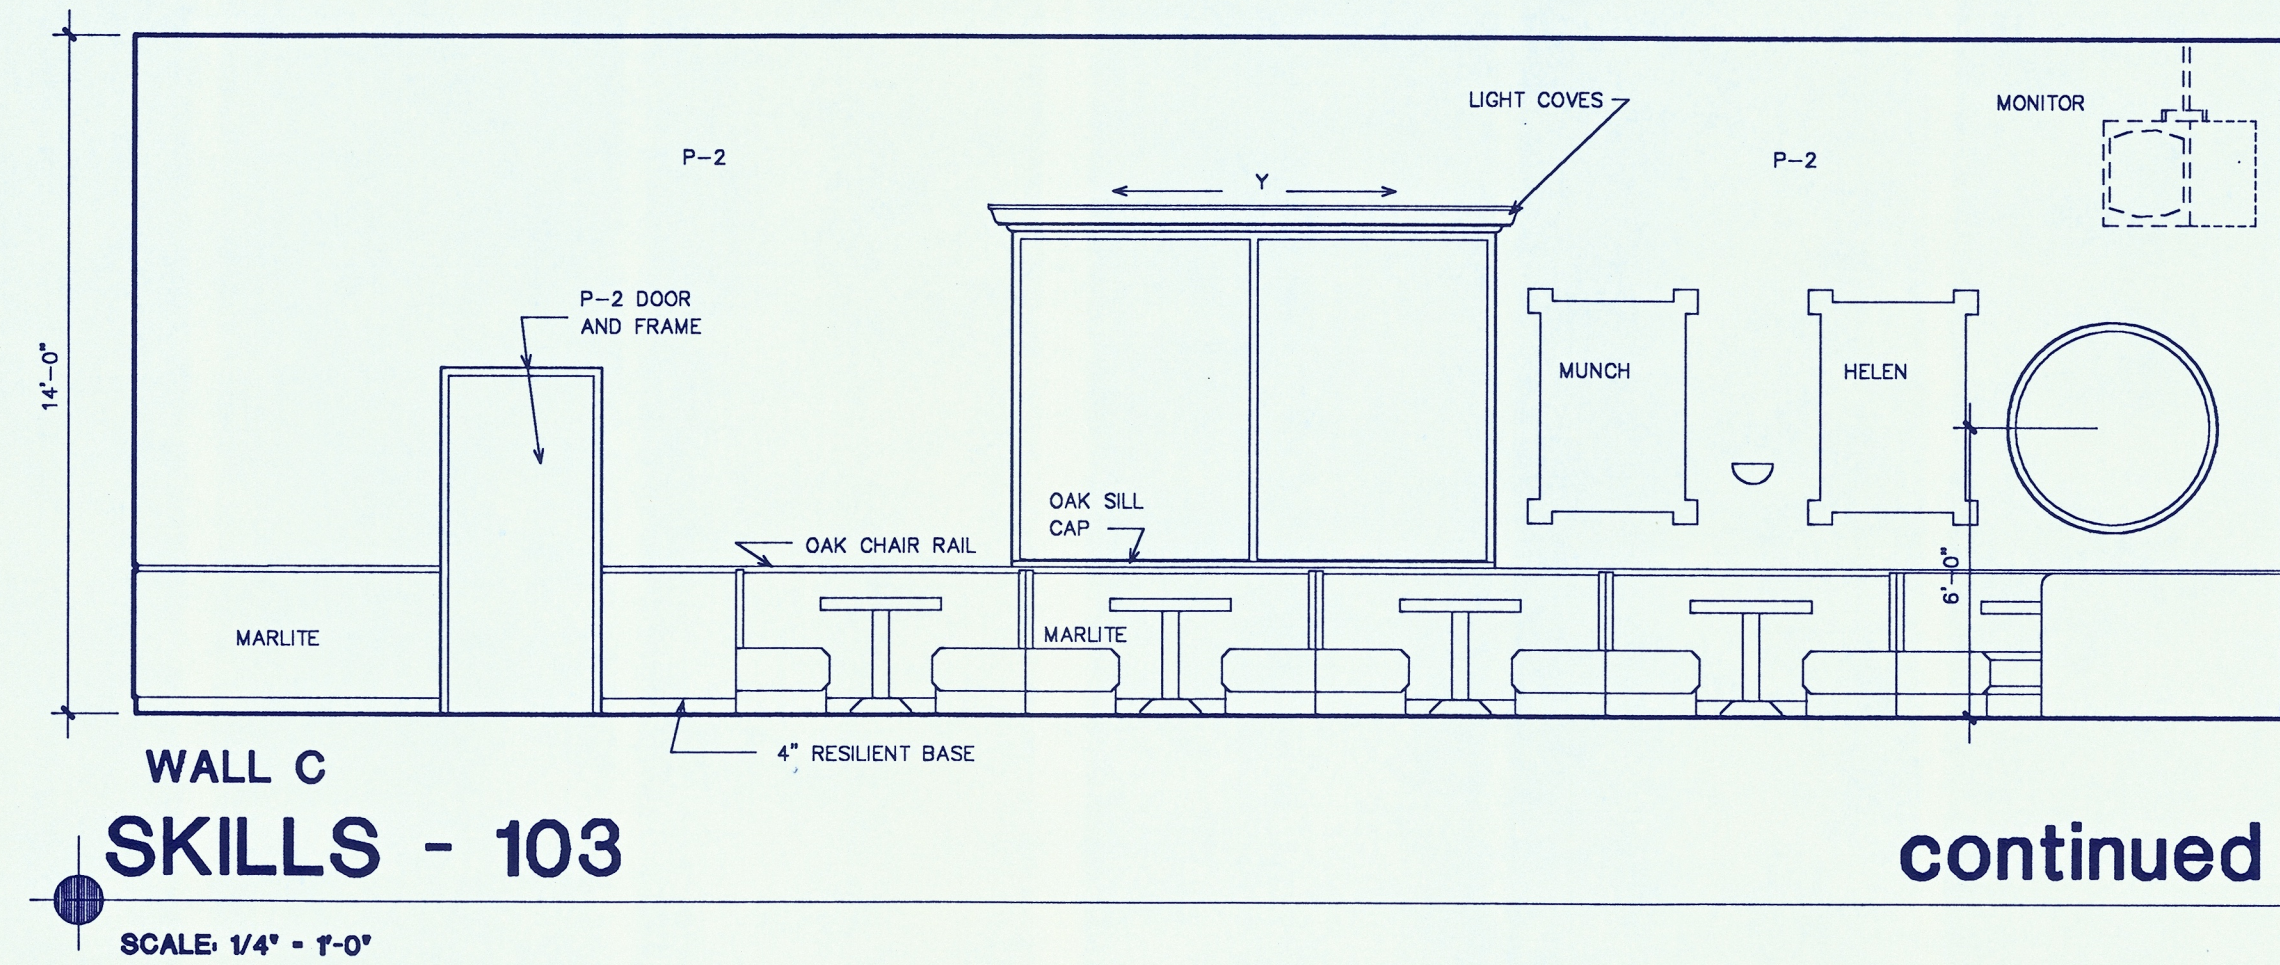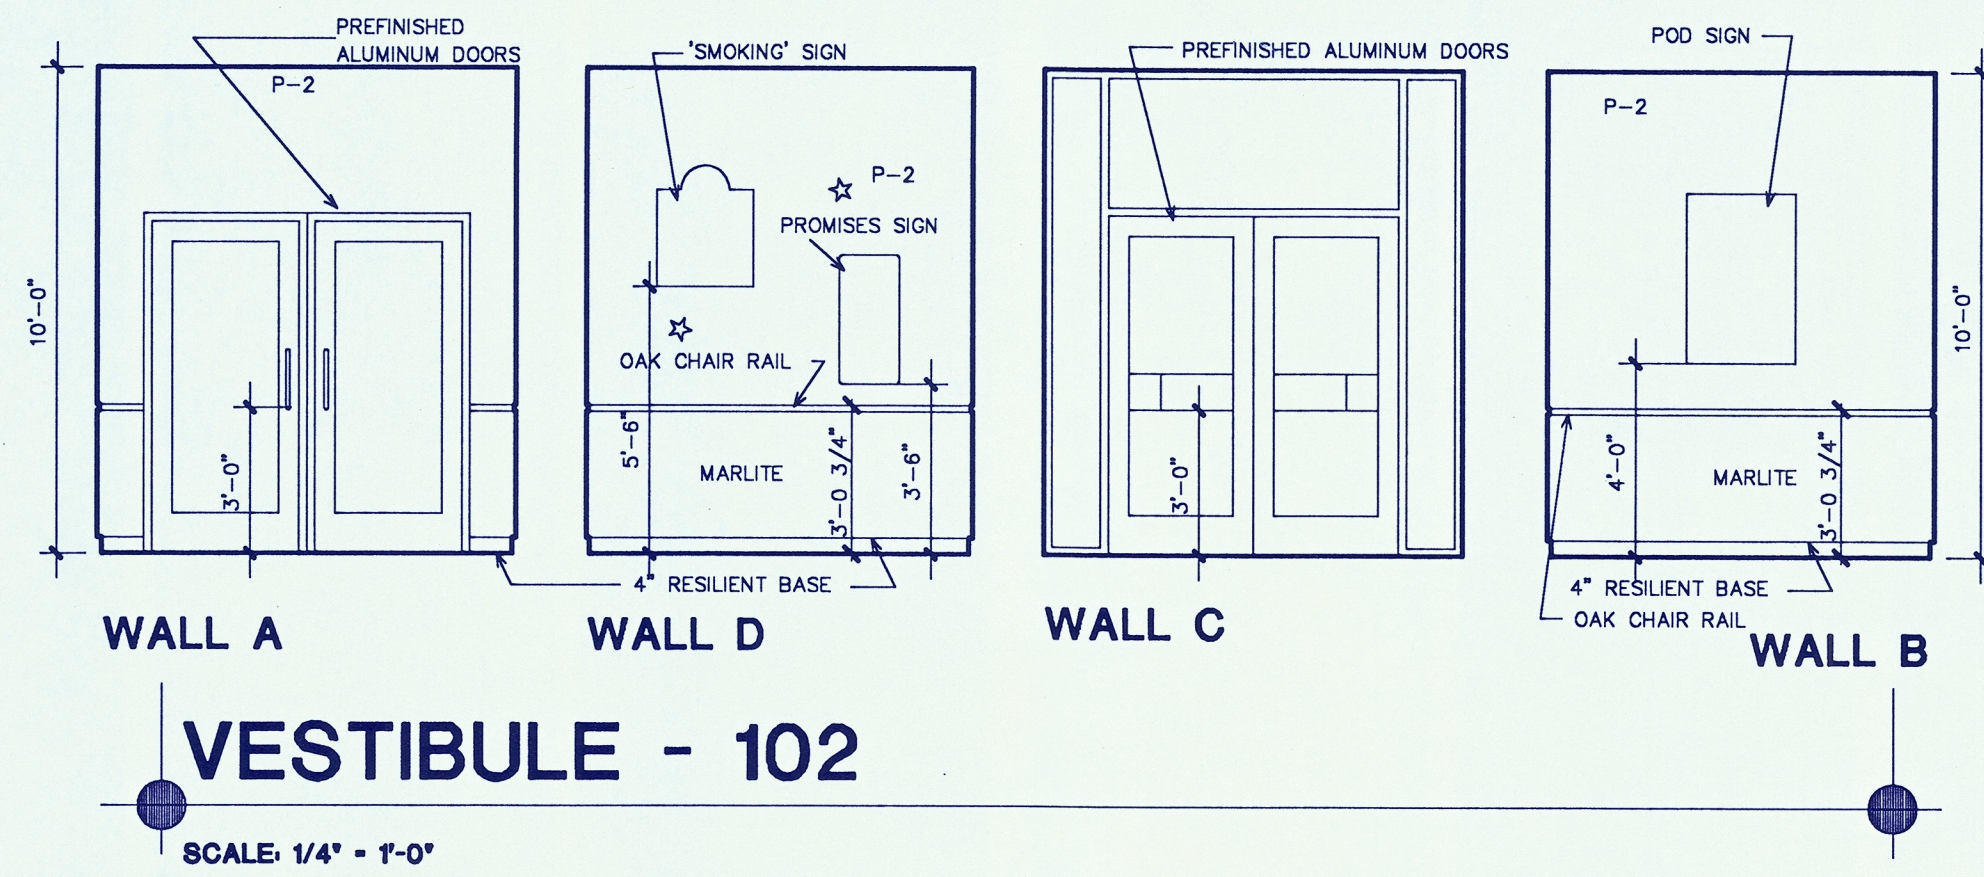

THESE DOCUMENTS ARE THE SOLE PROPERTY OF THE SHOWRZ FRANCHISE. ANY COPYING OR USE OF THESE DOCUMENTS FOR ANY PURPOSE OTHER THAN CONSTRUCTION OF THIS PROJECT WITHOUT THE EXPRESS WRITTEN PERMISSION OF THE ARCHITECT AND THE FRANCHISE IS PROHIBITED.

EDWARD A. MCHUGH ARCHITECT

P.O. BOX 8082
BELLEVUE, WA 98008-0082

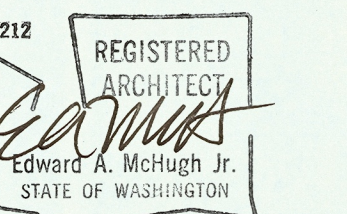

CHUCK E. CHEESE'S PIZZA #3199 - SEATTLE
2289 148TH AVENUE NE, BELLEVUE, WASHINGTON 98007
SEATTLE ENTERTAINMENT CONCEPTS, INC.
4445 SW 110TH
BEAVERTON, OR 97005

INTERIOR ELEVATIONS

Date
30 OCT 1995



Revisions

Project Number
95-190



Sheet Number

A4
of 14



RECEIVED
11/07/95
PERMIT PROCESSING

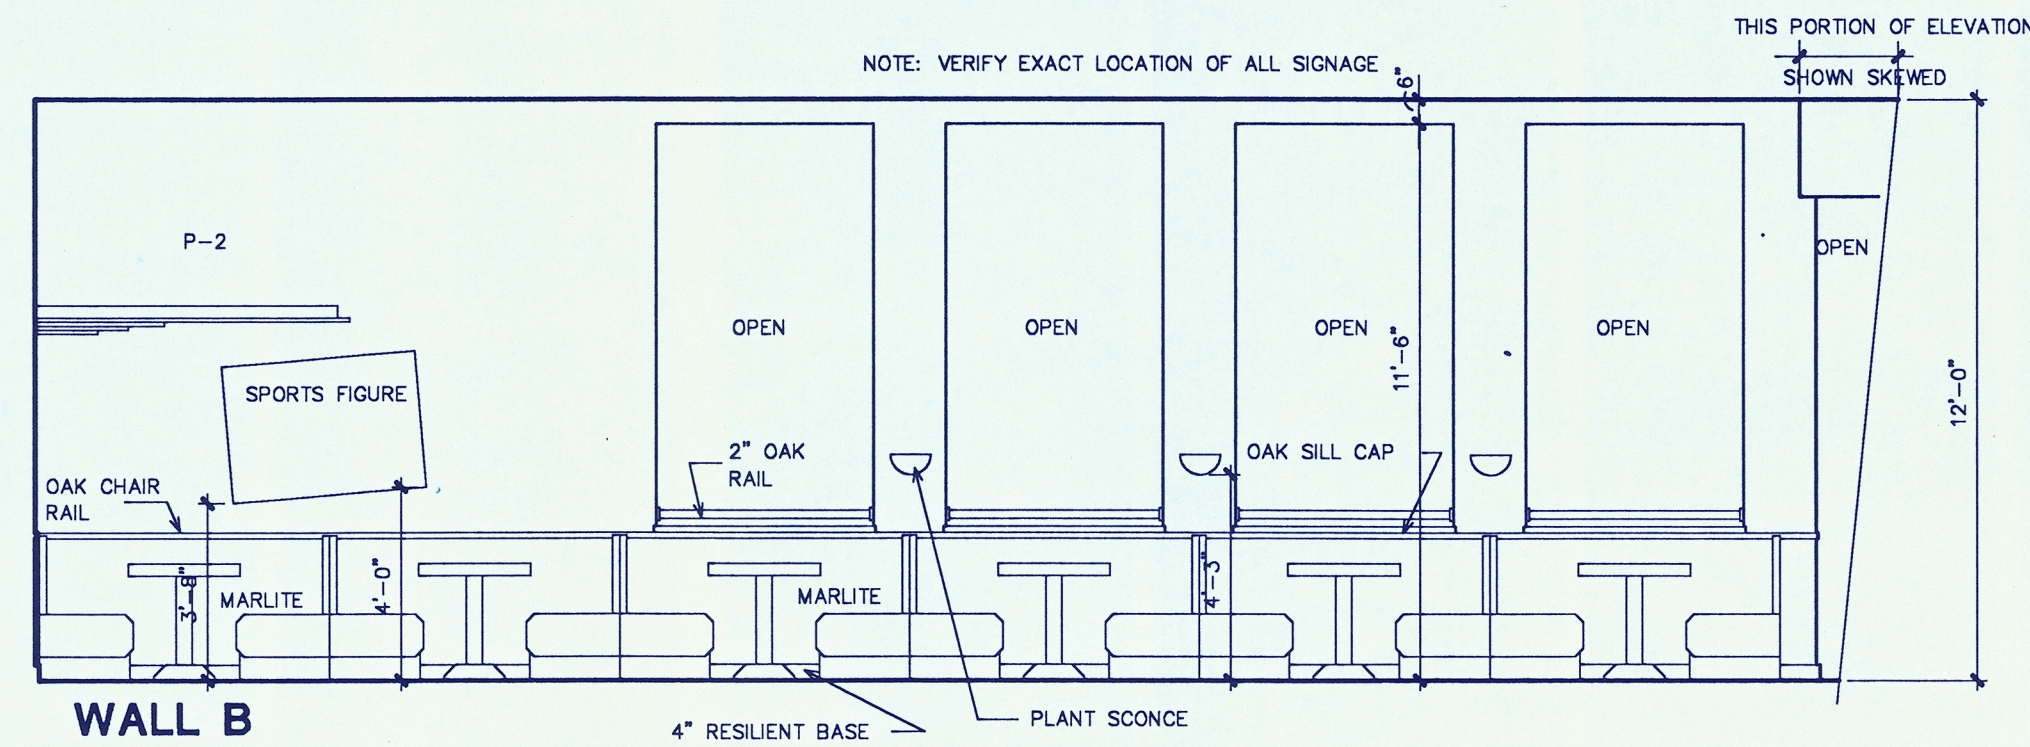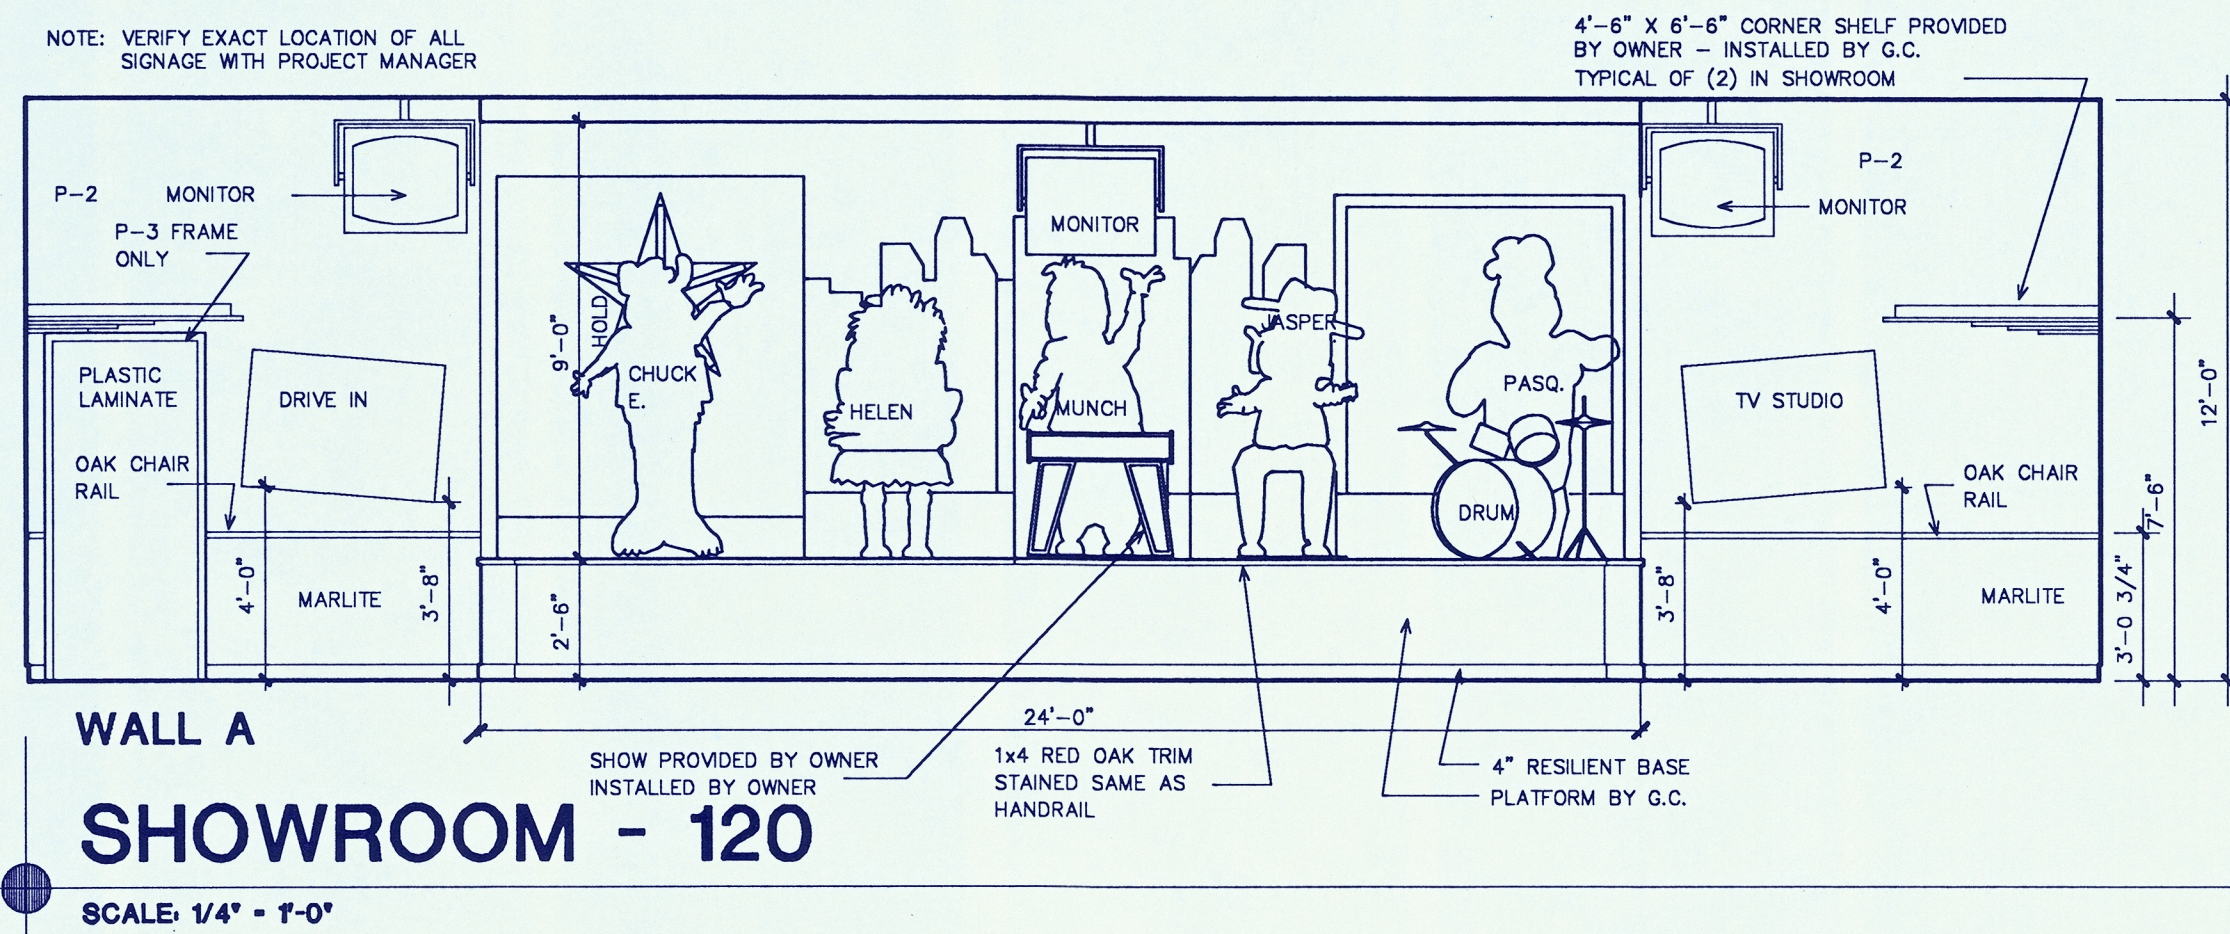



continued

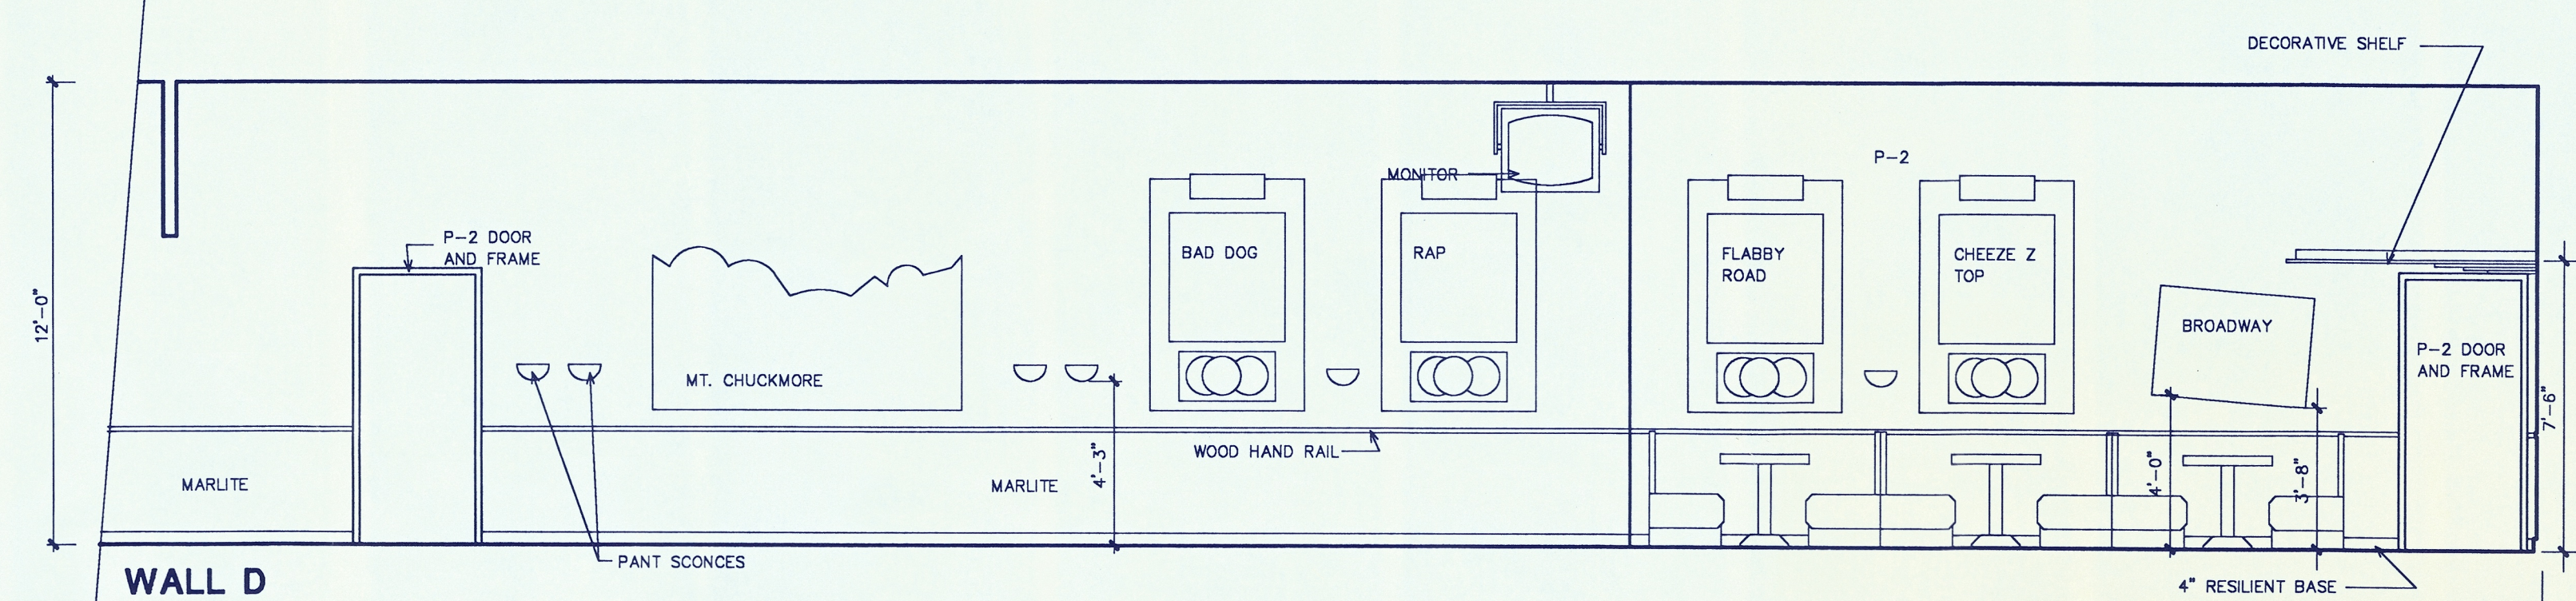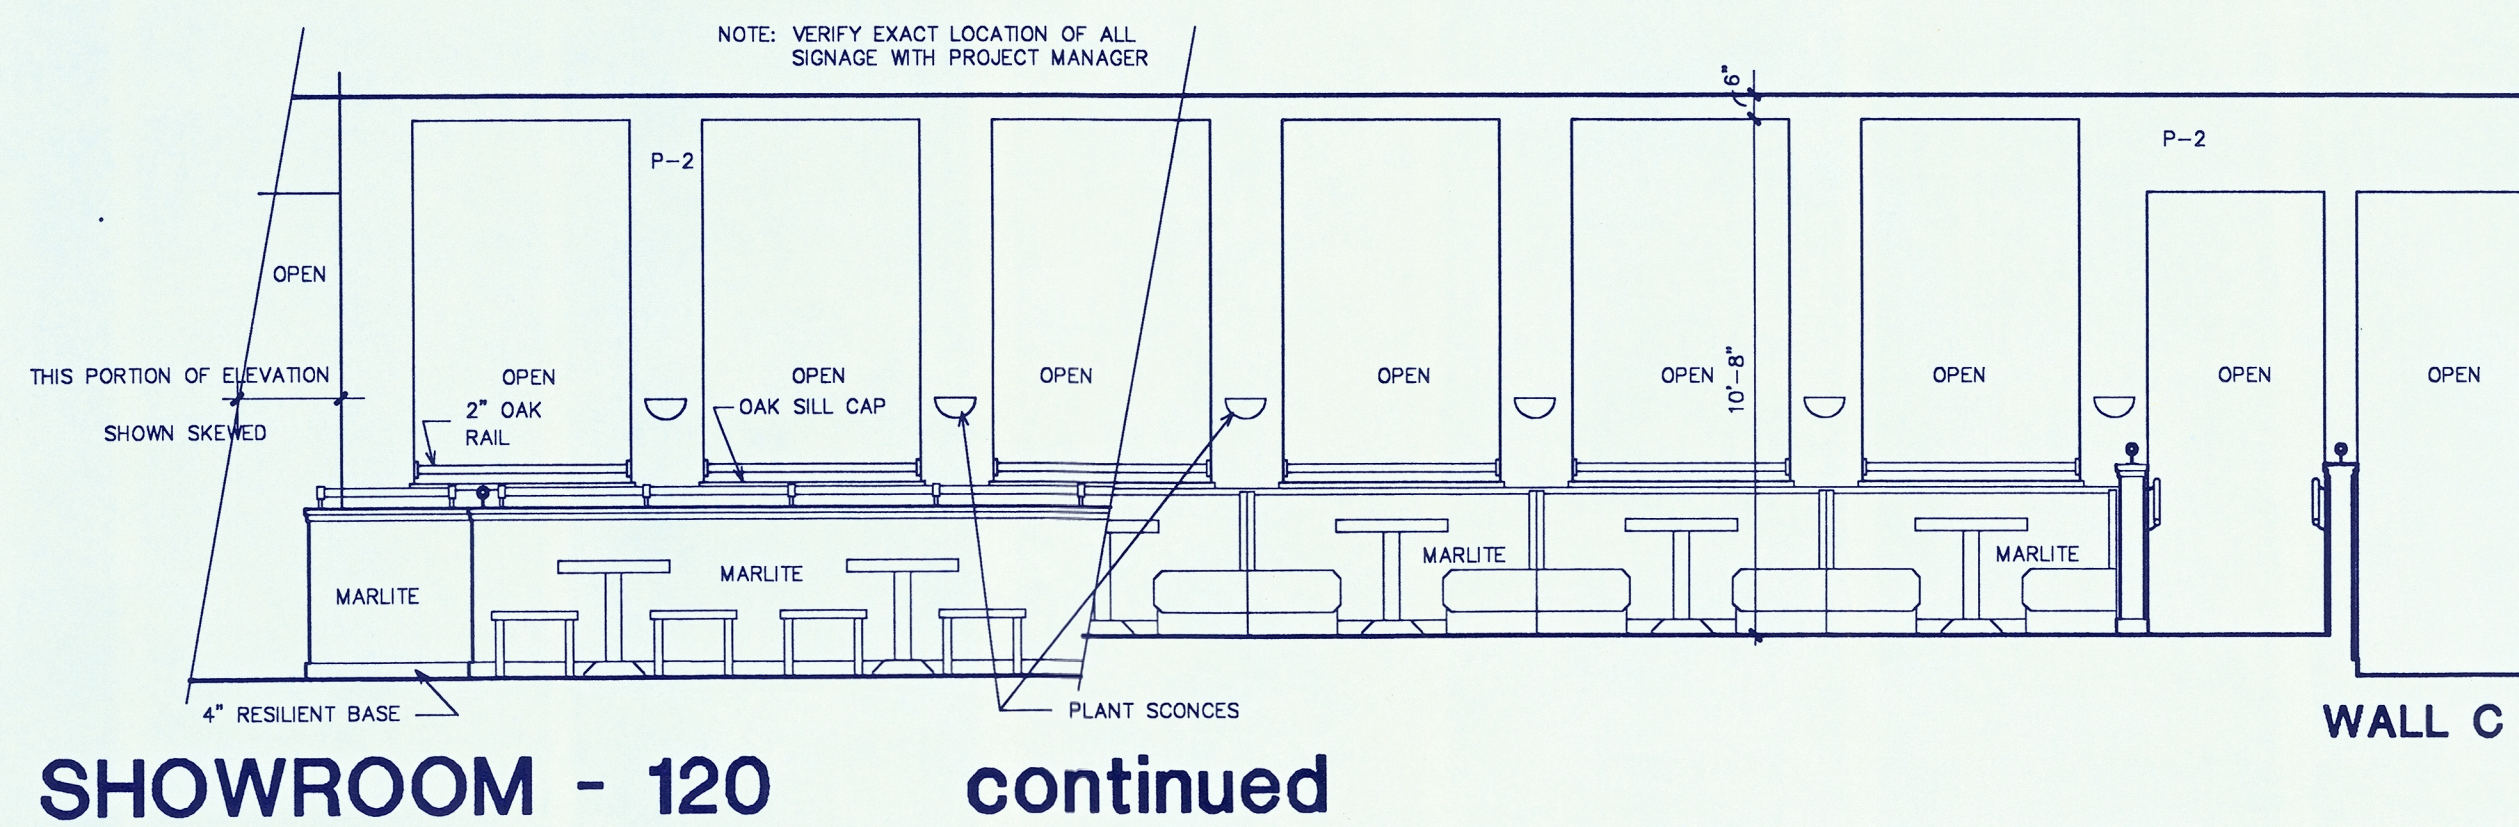


SCALE: 1/4" = 1'-0"

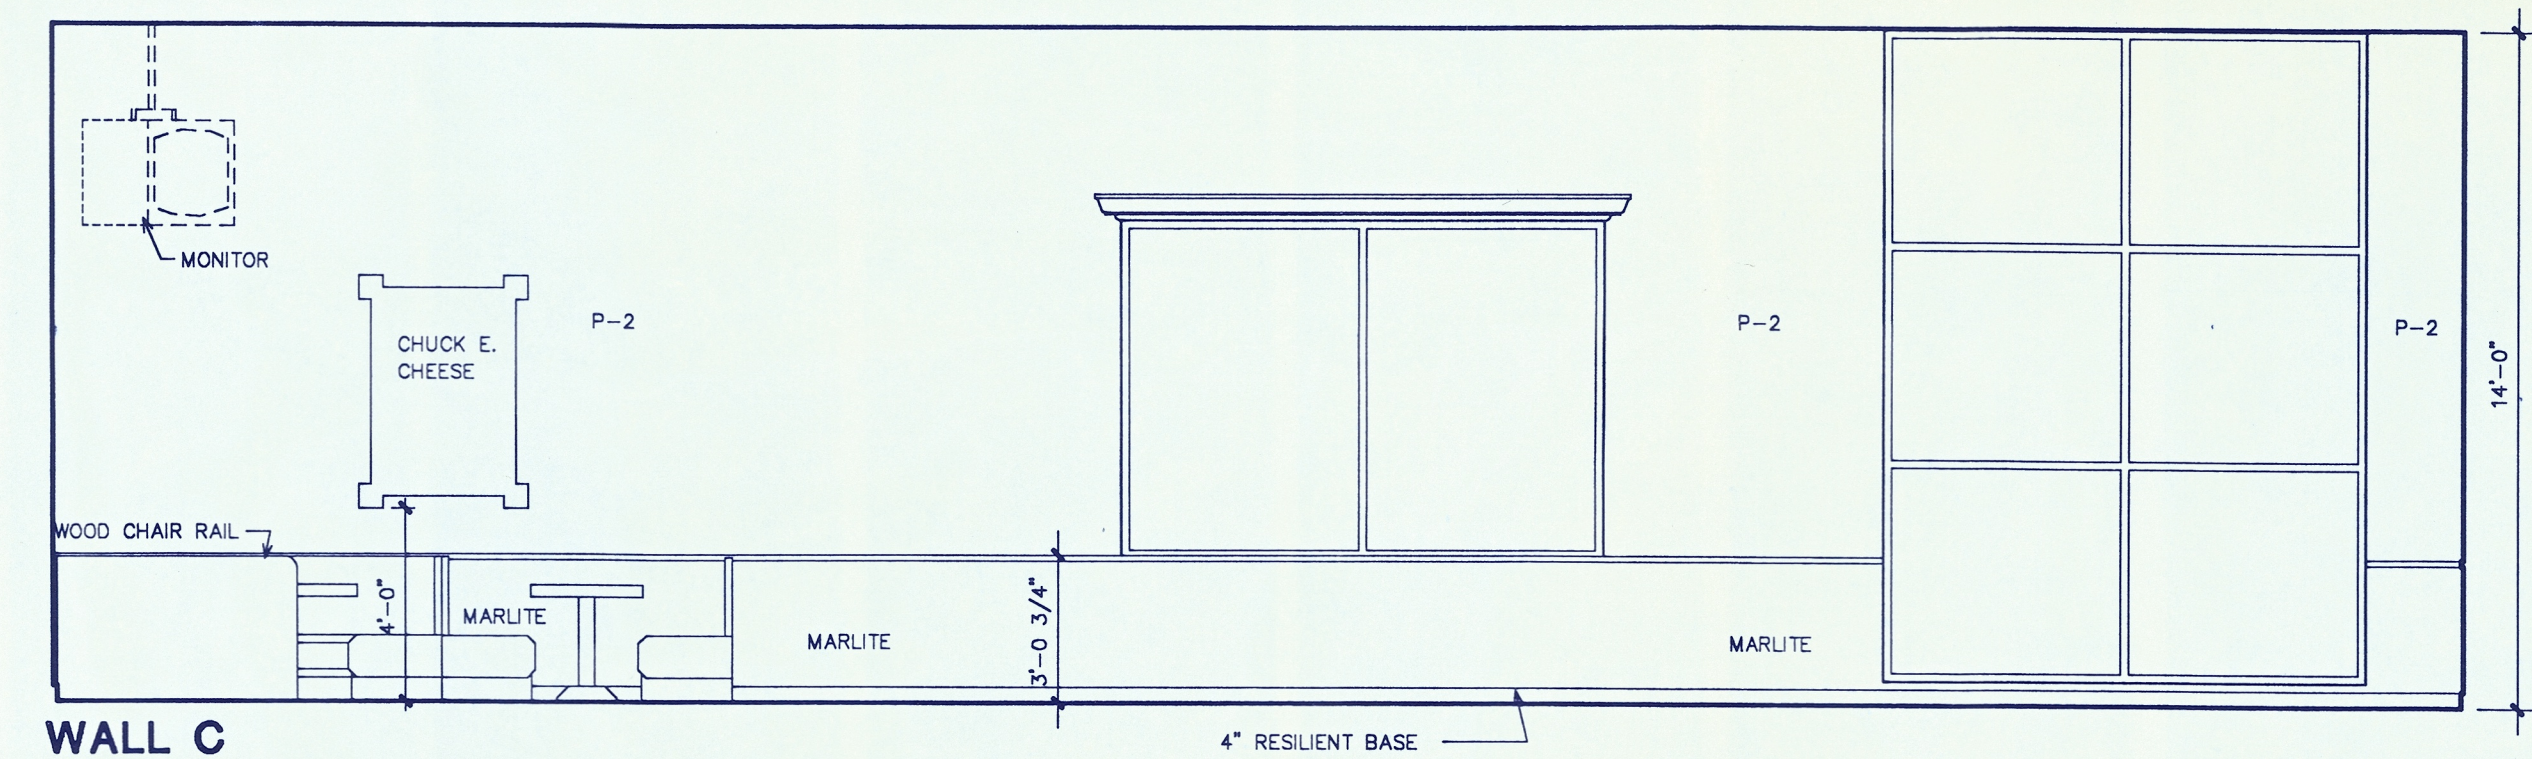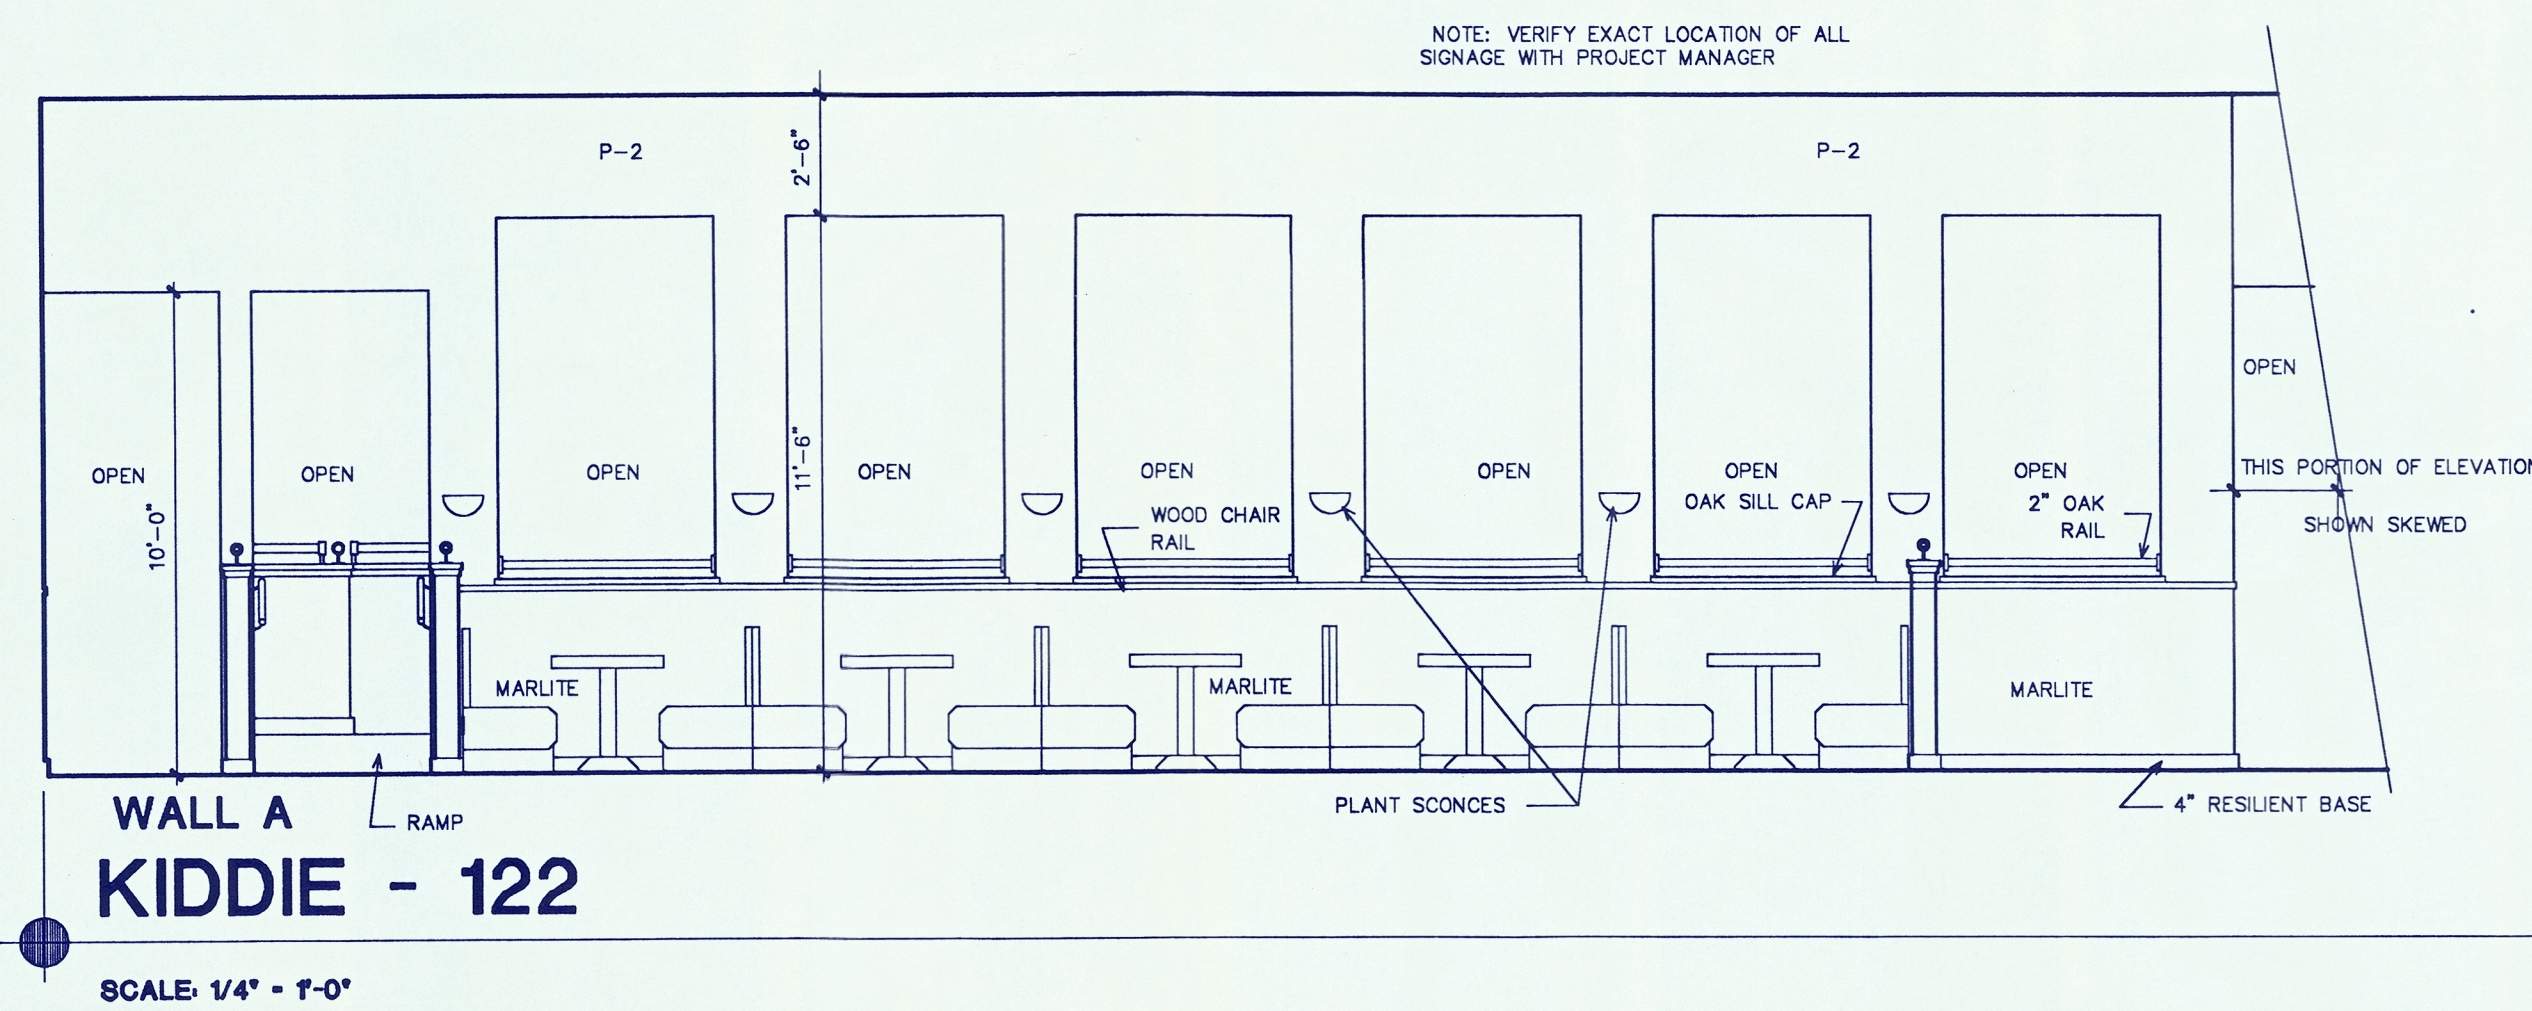

continued

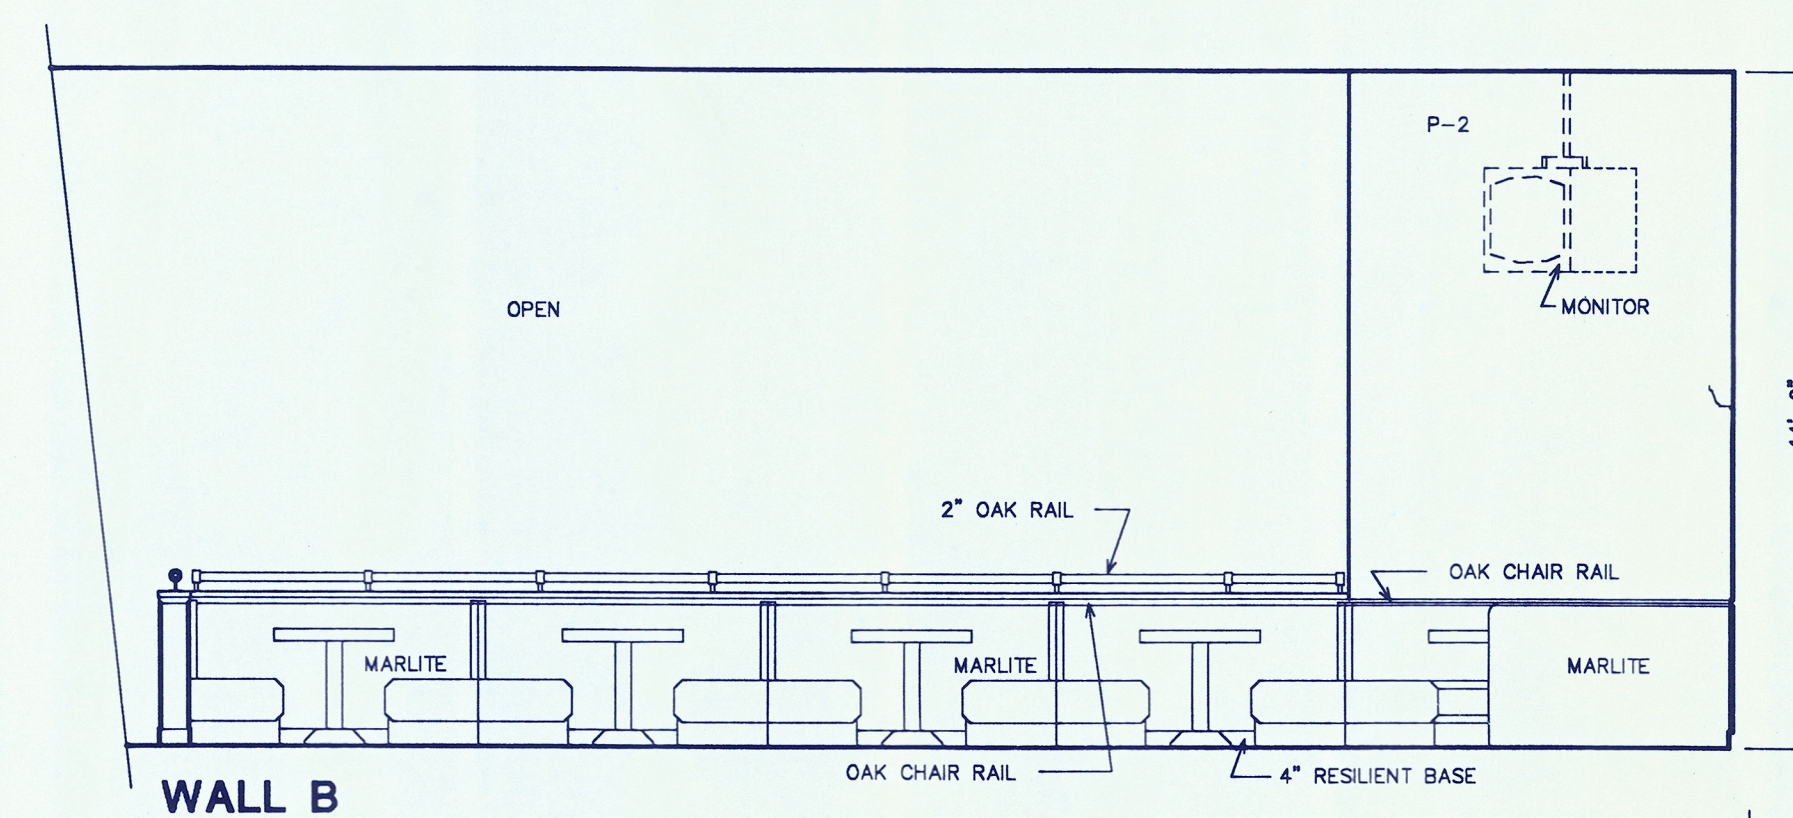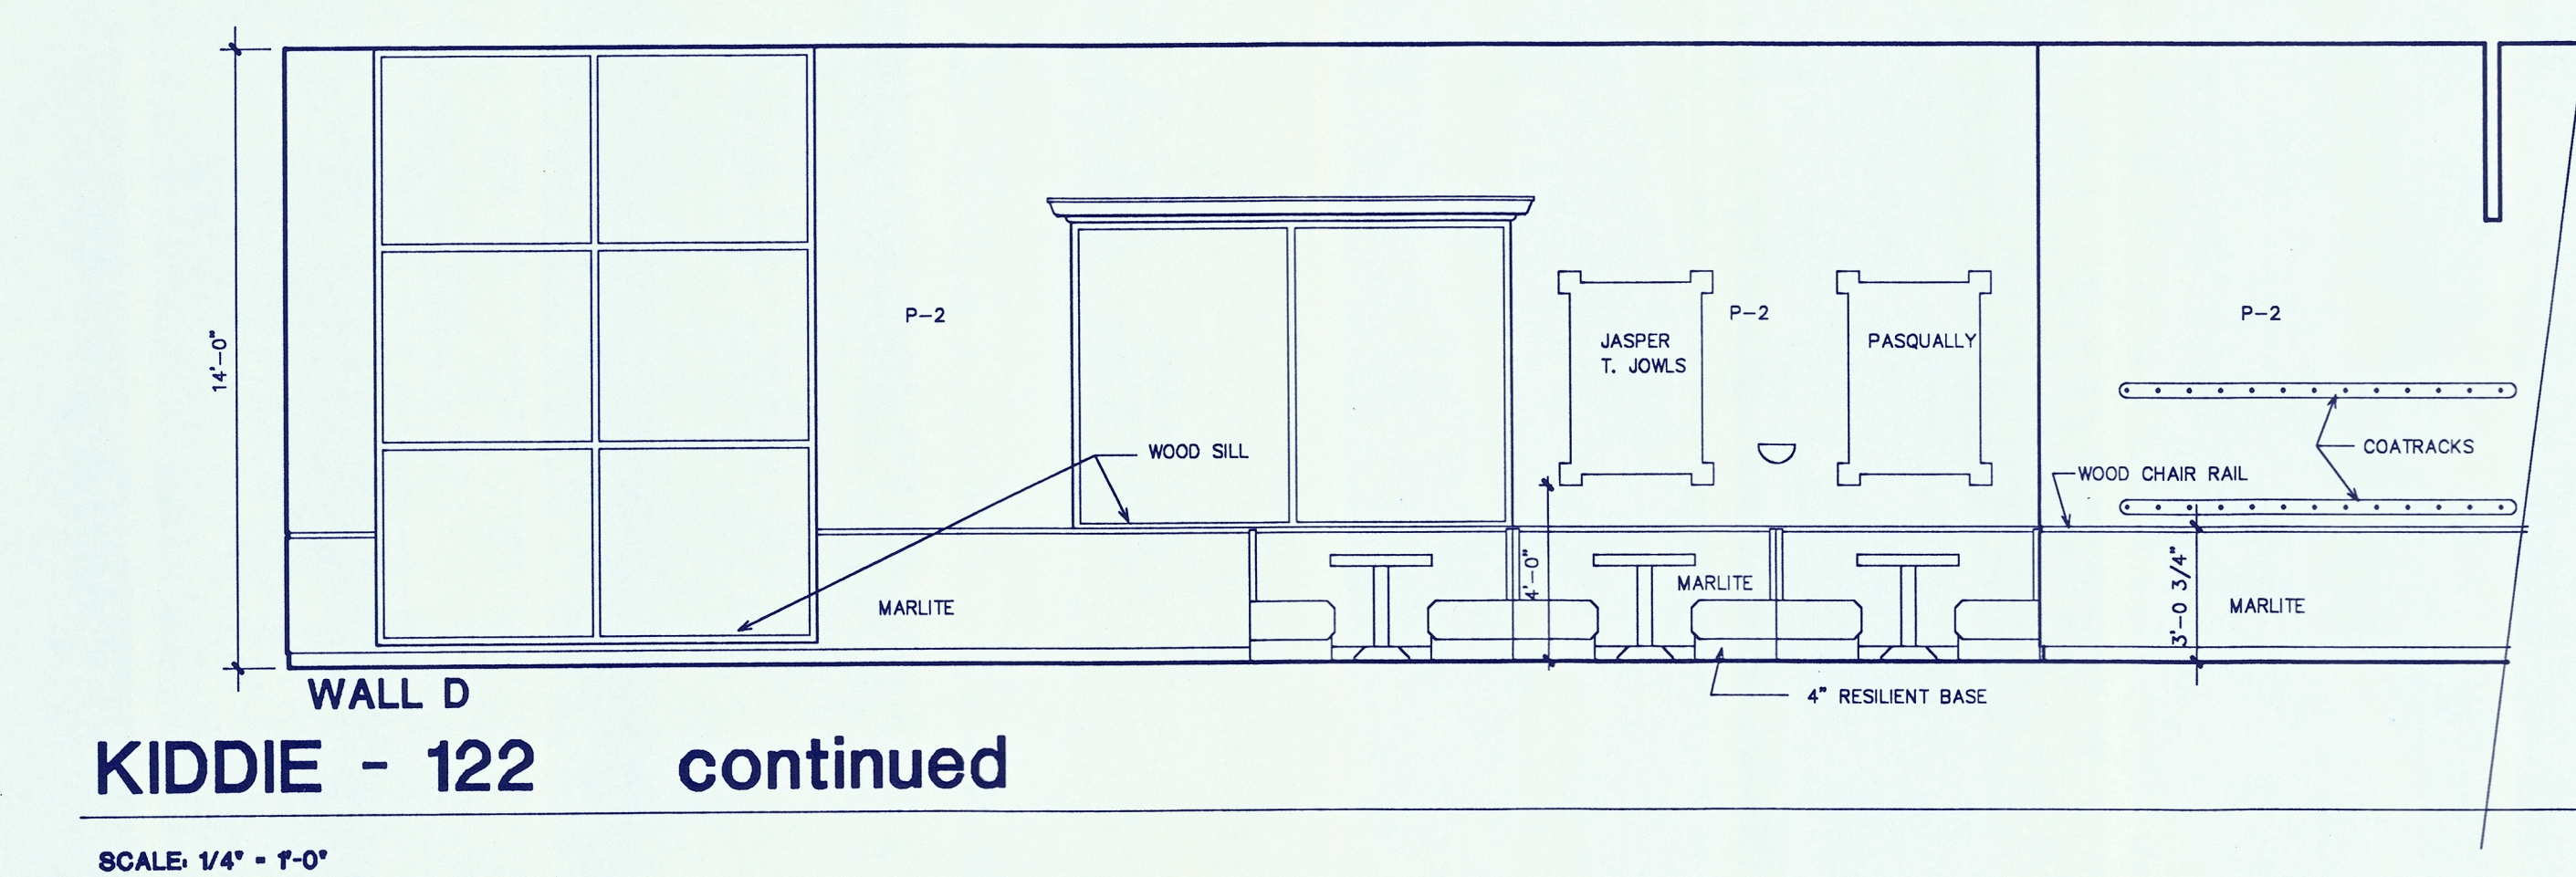


RECEIVED
NOV 07 1995
PERMIT PROCESSING

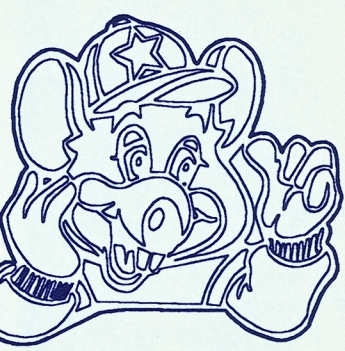

THESE DOCUMENTS ARE THE SOLE PROPERTY OF THE BUSINESS FRANCHISE. ANY COPYING OR USE OF THESE DOCUMENTS FOR ANY PURPOSE OTHER THAN CONSTRUCTION OF THIS PROJECT WITHOUT THE EXPRESS WRITTEN PERMISSION OF THE ARCHITECT AND THE FRANCHISEE IS PROHIBITED.

EDWARD A. McHUGH
ARCHITECT

P.O. BOX 8082
BELLEVUE, WA 98008-0082

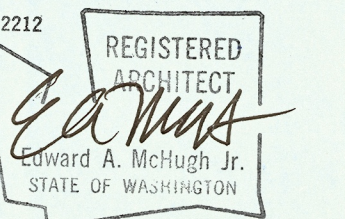

B&W
BURSON AND WILLIAMS
PROJECT ADMINISTRATOR


CHUCK E. CHEESE'S PIZZA #3199 - SEATTLE
2239 148TH AVENUE NE, BELLEVUE, WASHINGTON 98007
SEATTLE ENTERTAINMENT CONCEPTS, INC.
4445 SW 10TH BEAVERTON, OR 97005
INTERIOR ELEVATIONS

Date
30 OCT 1995

Revisions
1. NOY 07 1995

Project Number
95-190


Sheet Number
A5
of 14

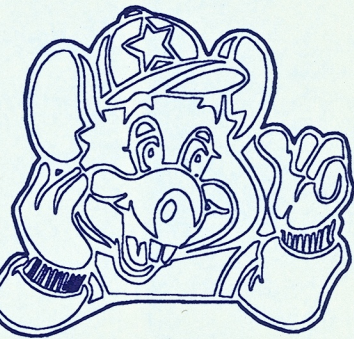

THESE DOCUMENTS ARE THE SOLE PROPERTY OF THE ARCHITECT. ANY COPIING OR REPRODUCTION OF THESE DOCUMENTS FOR ANY PURPOSE OTHER THAN CONSTRUCTION OF THIS PROJECT WITHOUT THE EXPRESS WRITTEN PERMISSION OF THE ARCHITECT AND THE FRANCHISEE IS PROHIBITED.

EDWARD A. MCHUGH
ARCHITECT

P.O. BOX 8092
BELLEVUE, WA 98008-0092

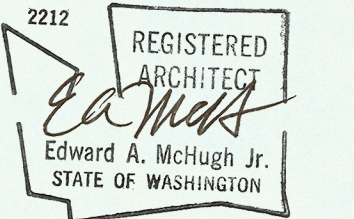

B&W
BURSON AND WILLIAMS
PROJECT ADMINISTRATOR

CHUCK E. CHEESE'S PIZZA #3199 - SEATTLE
2239 148TH AVENUE NE, BELLEVUE, WASHINGTON 98007
SEATTLE ENTERTAINMENT CONCEPTS, INC.
4445 SW 10TH
BEAVERTON, OR 97005
INTERIOR ELEVATIONS


Date
30 OCT 1995

Revisions

Project Number
95-190


Sheet Number

A5a
of 14

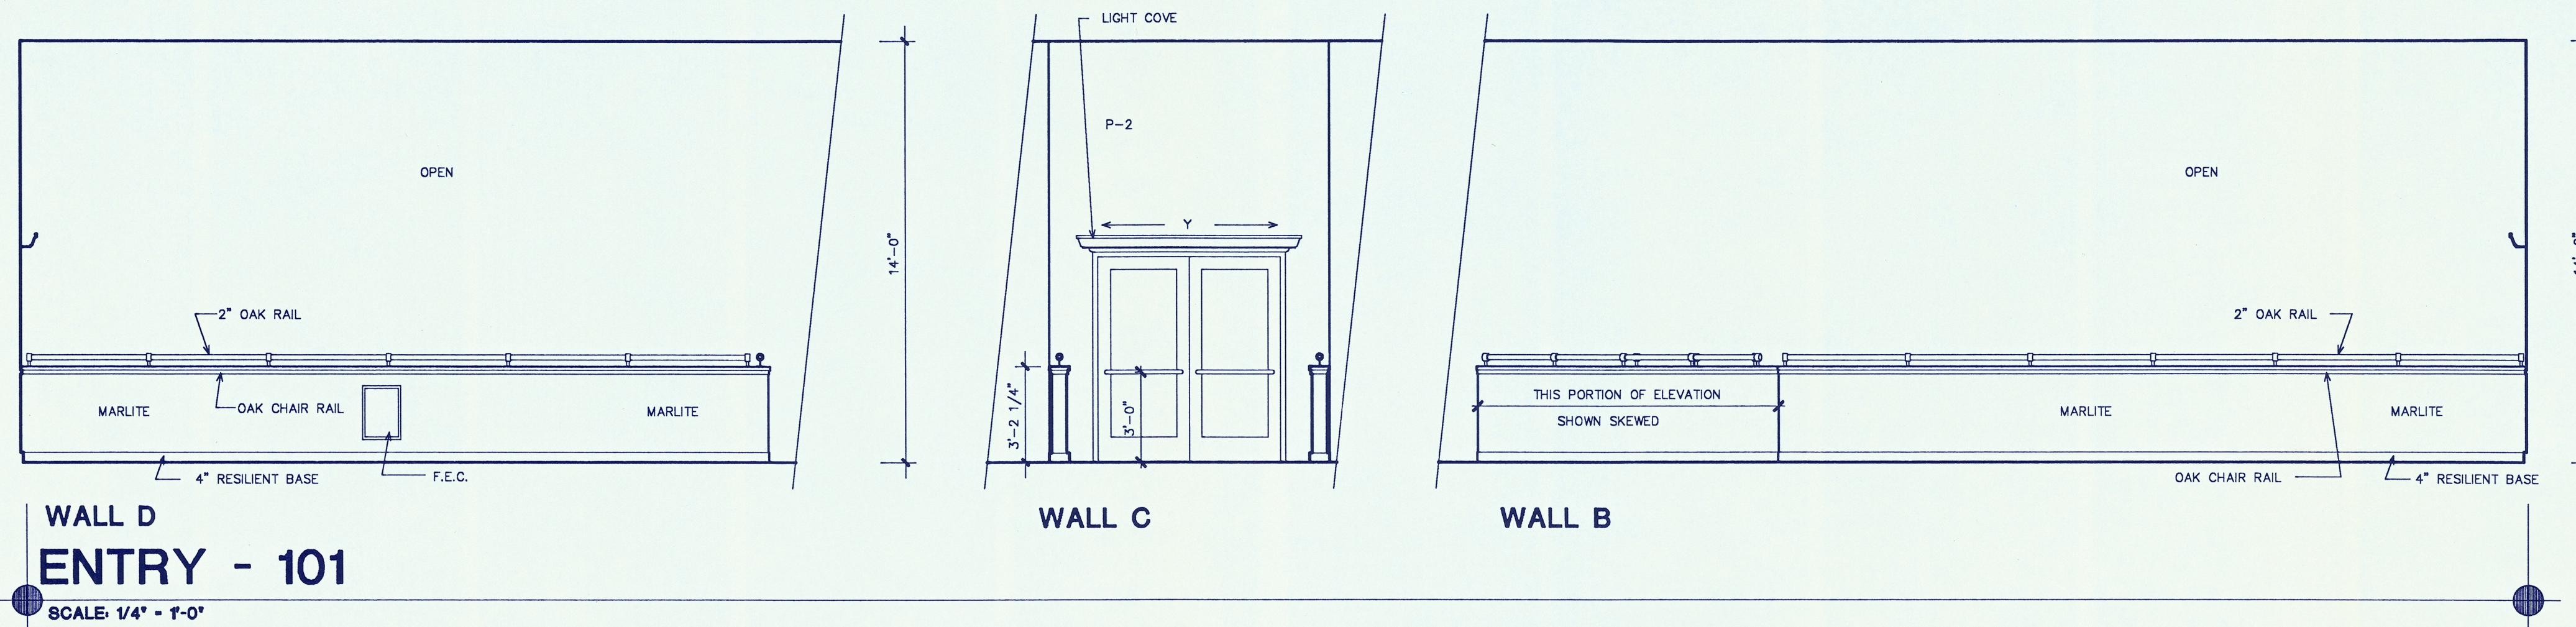


WALL D
ENTRY - 101

SCALE: 1/4" = 1'-0"

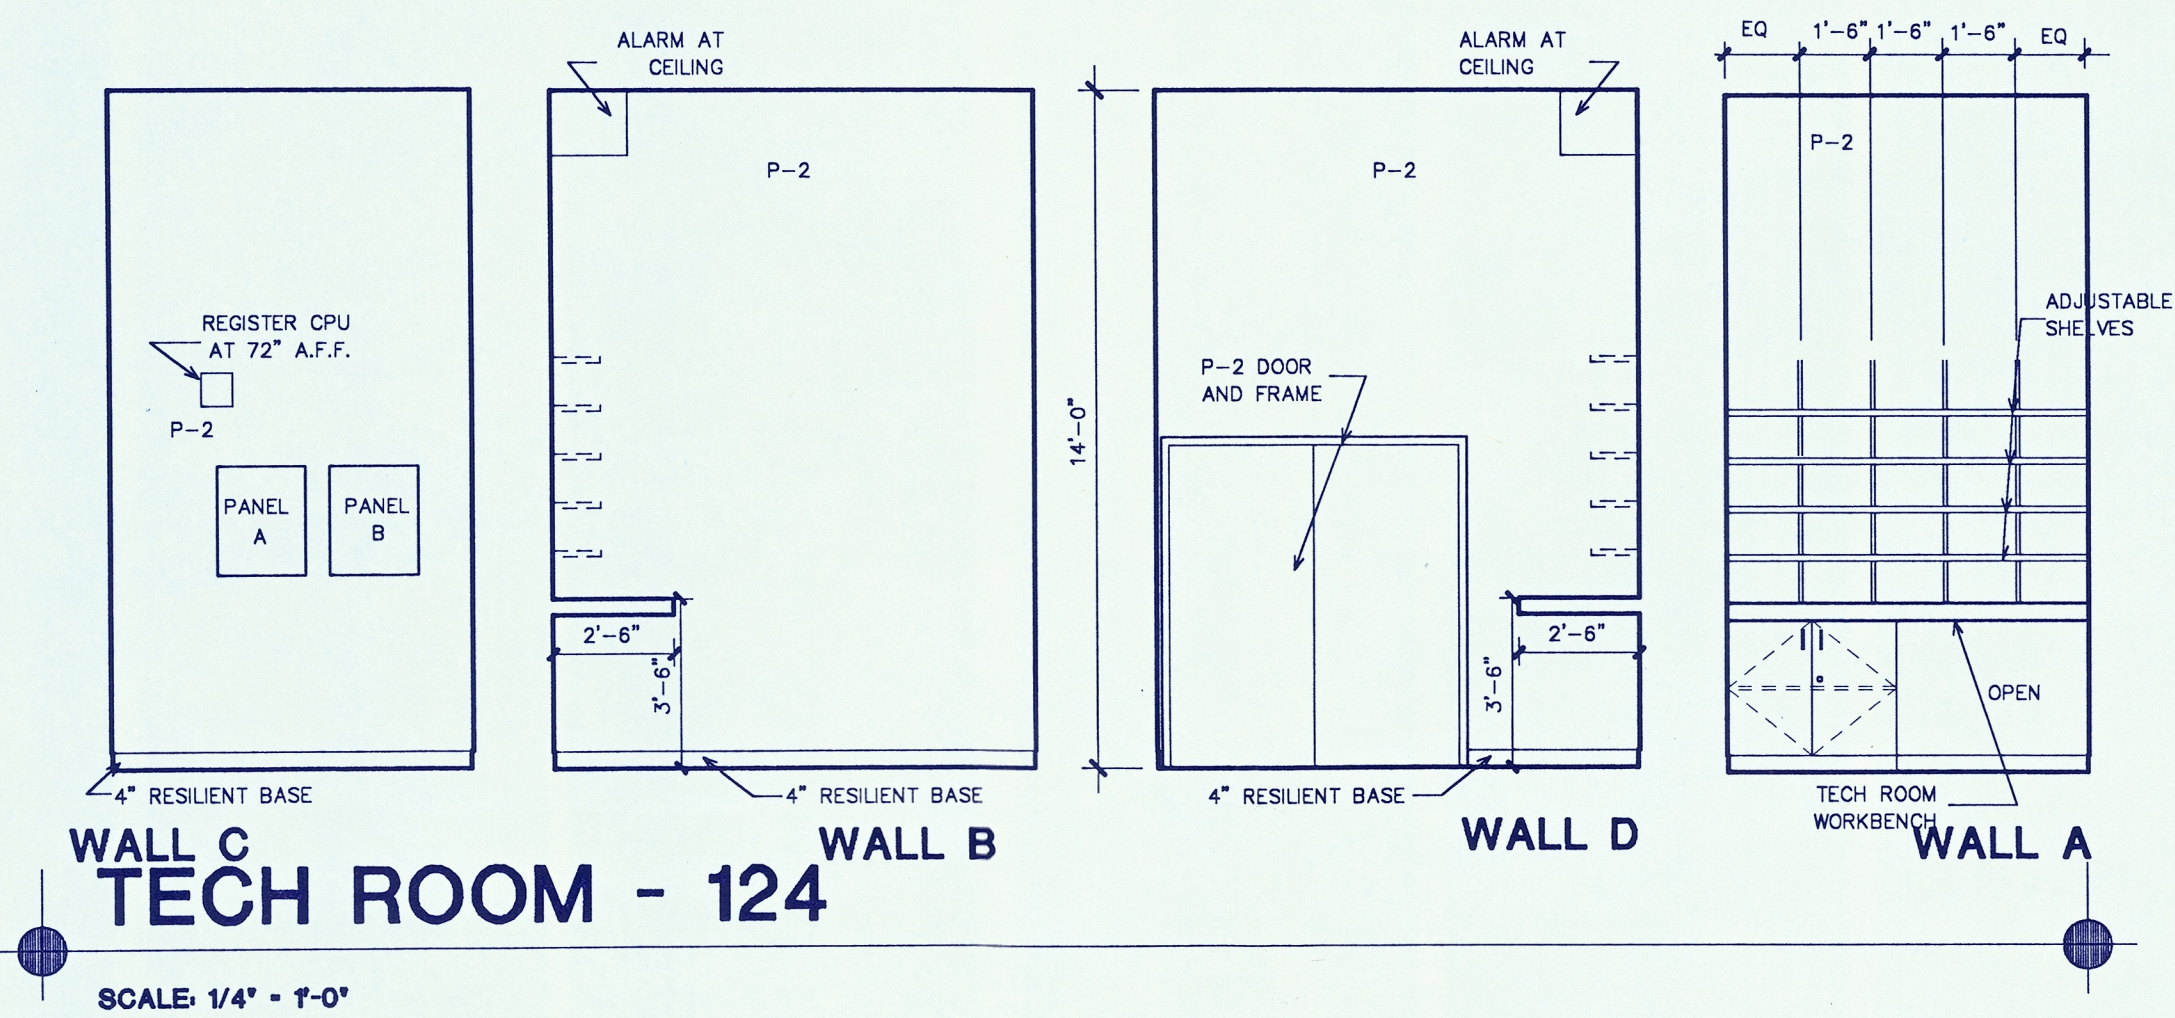


WALL C
TECH ROOM - 124

SCALE: 1/4" = 1'-0"

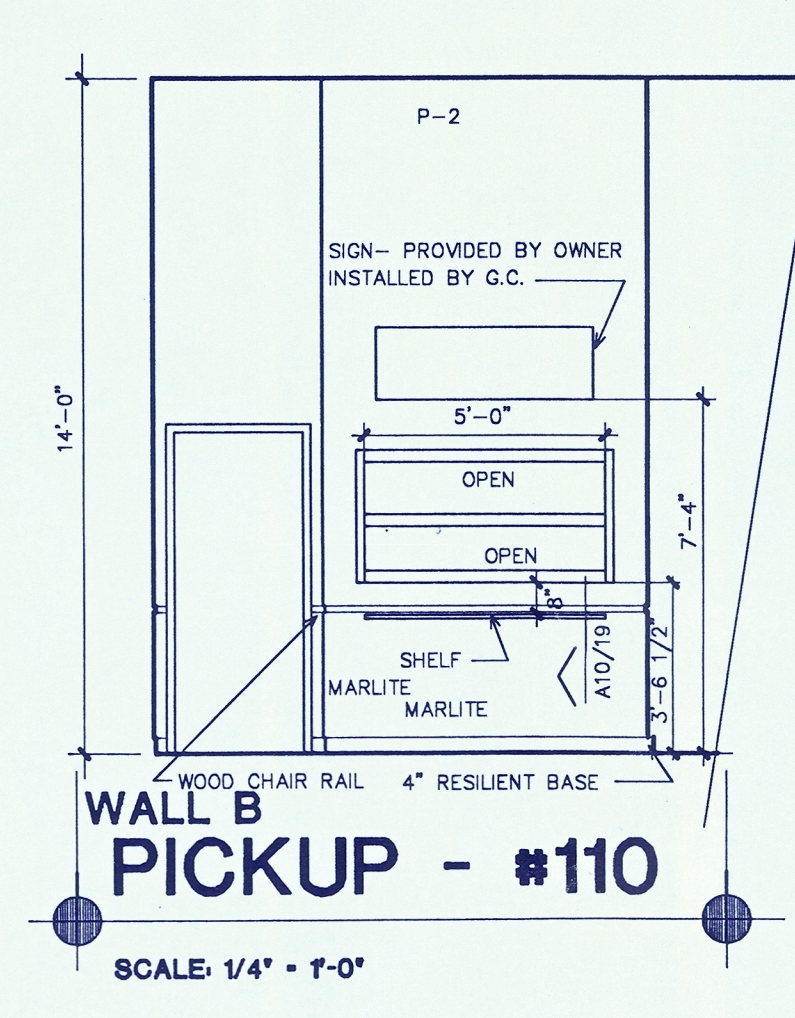


WALL B
PICKUP - #110

SCALE: 1/4" = 1'-0"

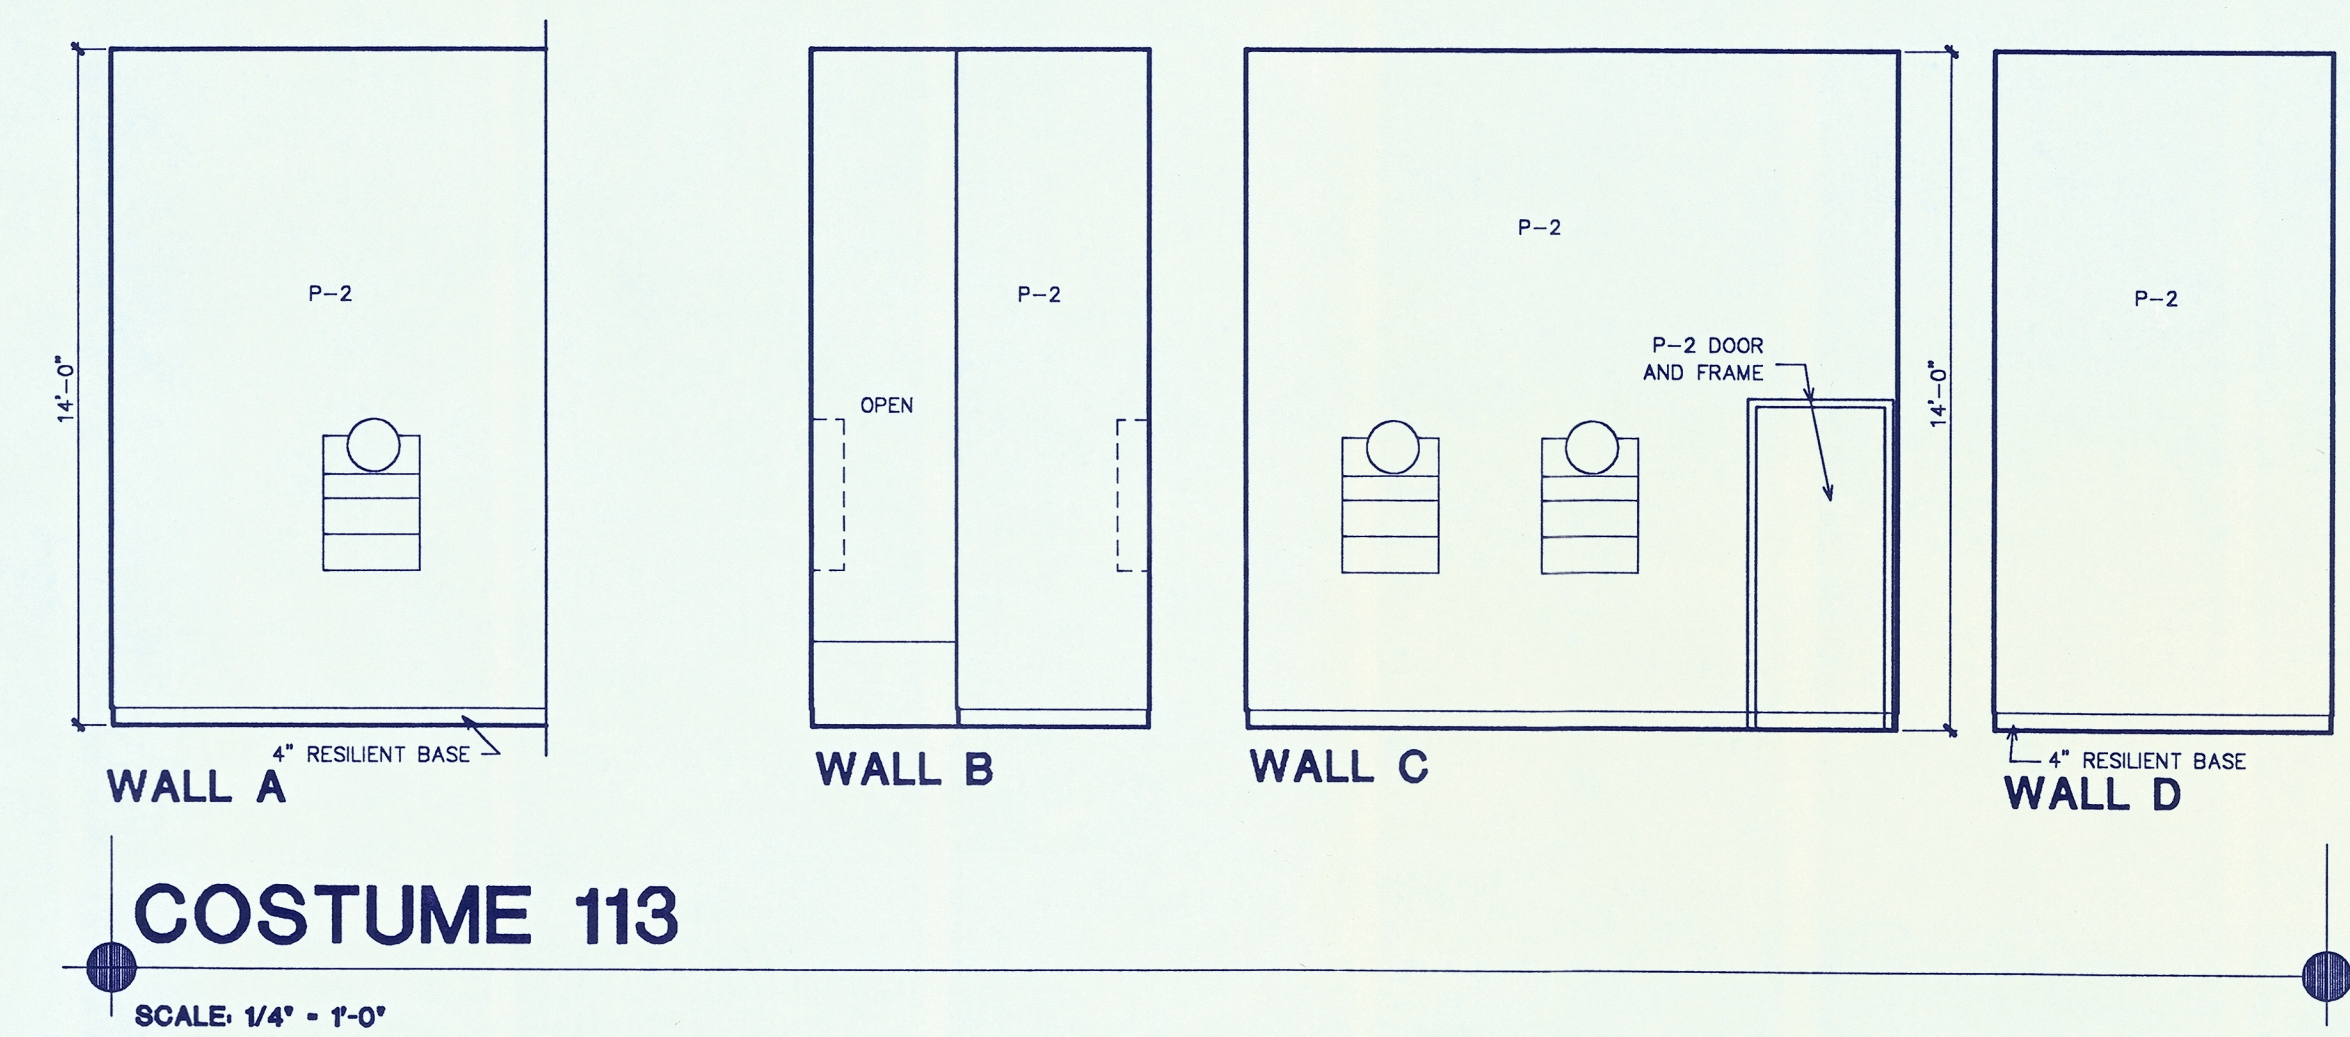


COSTUME 113

SCALE: 1/4" = 1'-0"

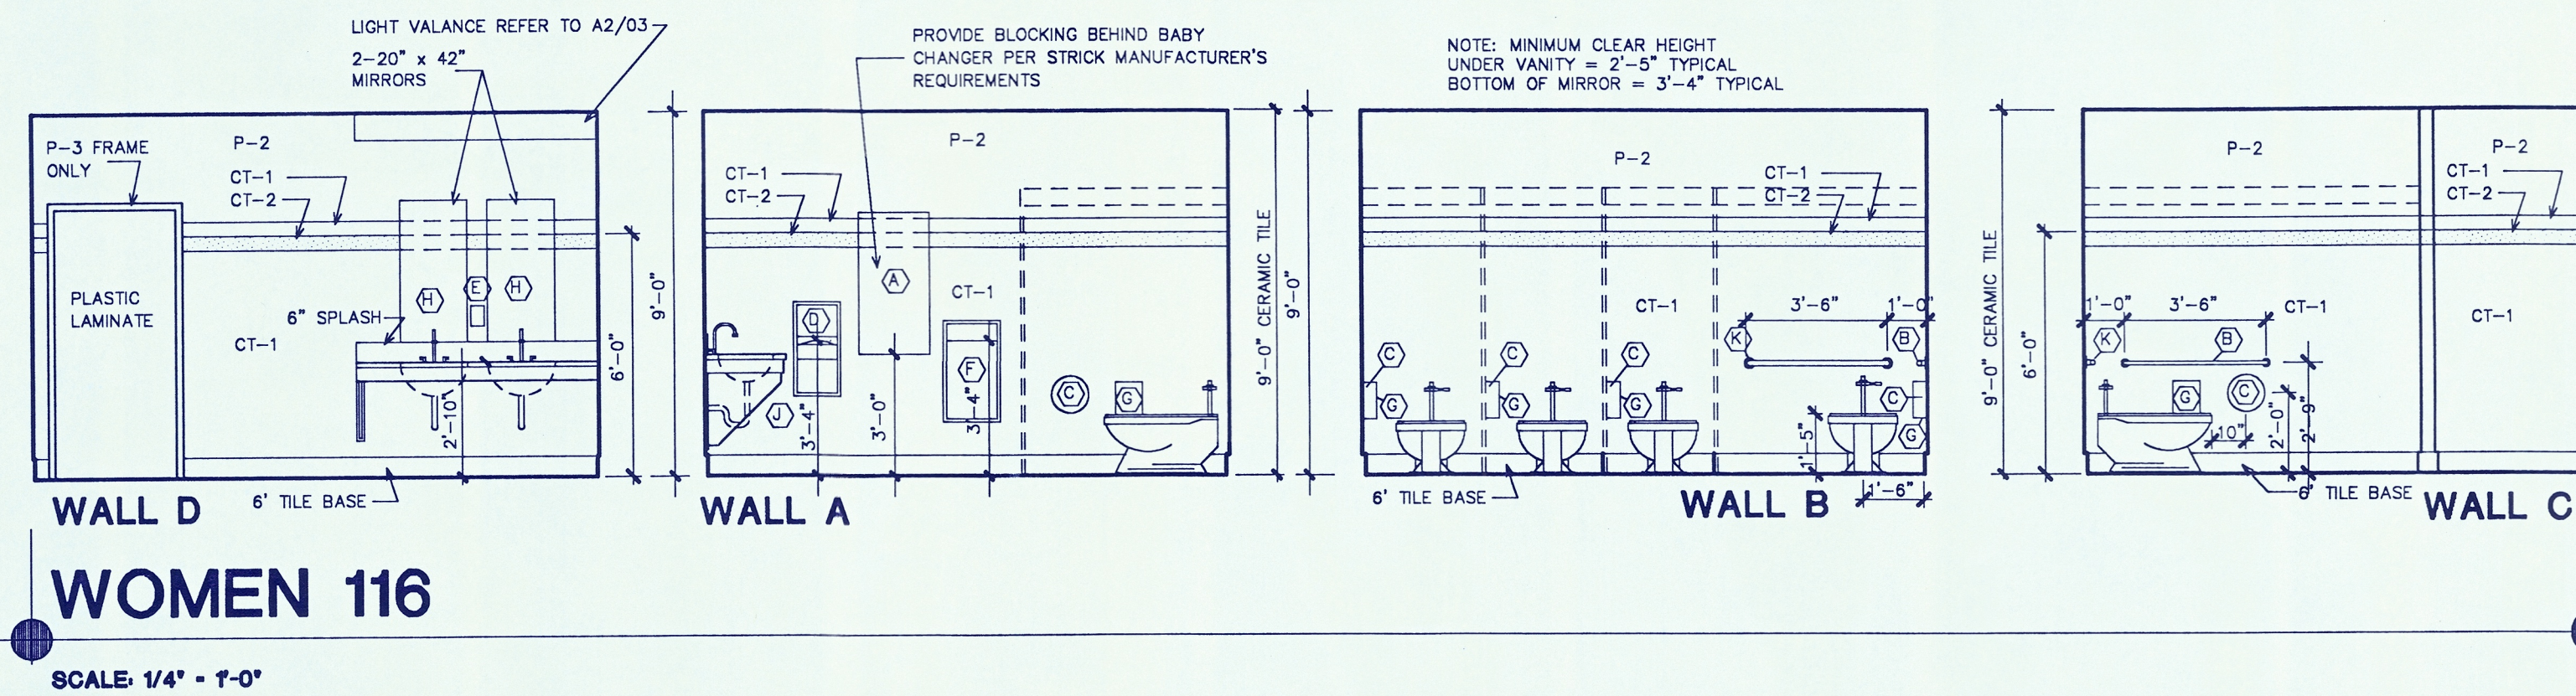


WOMEN 116

SCALE: 1/4" = 1'-0"

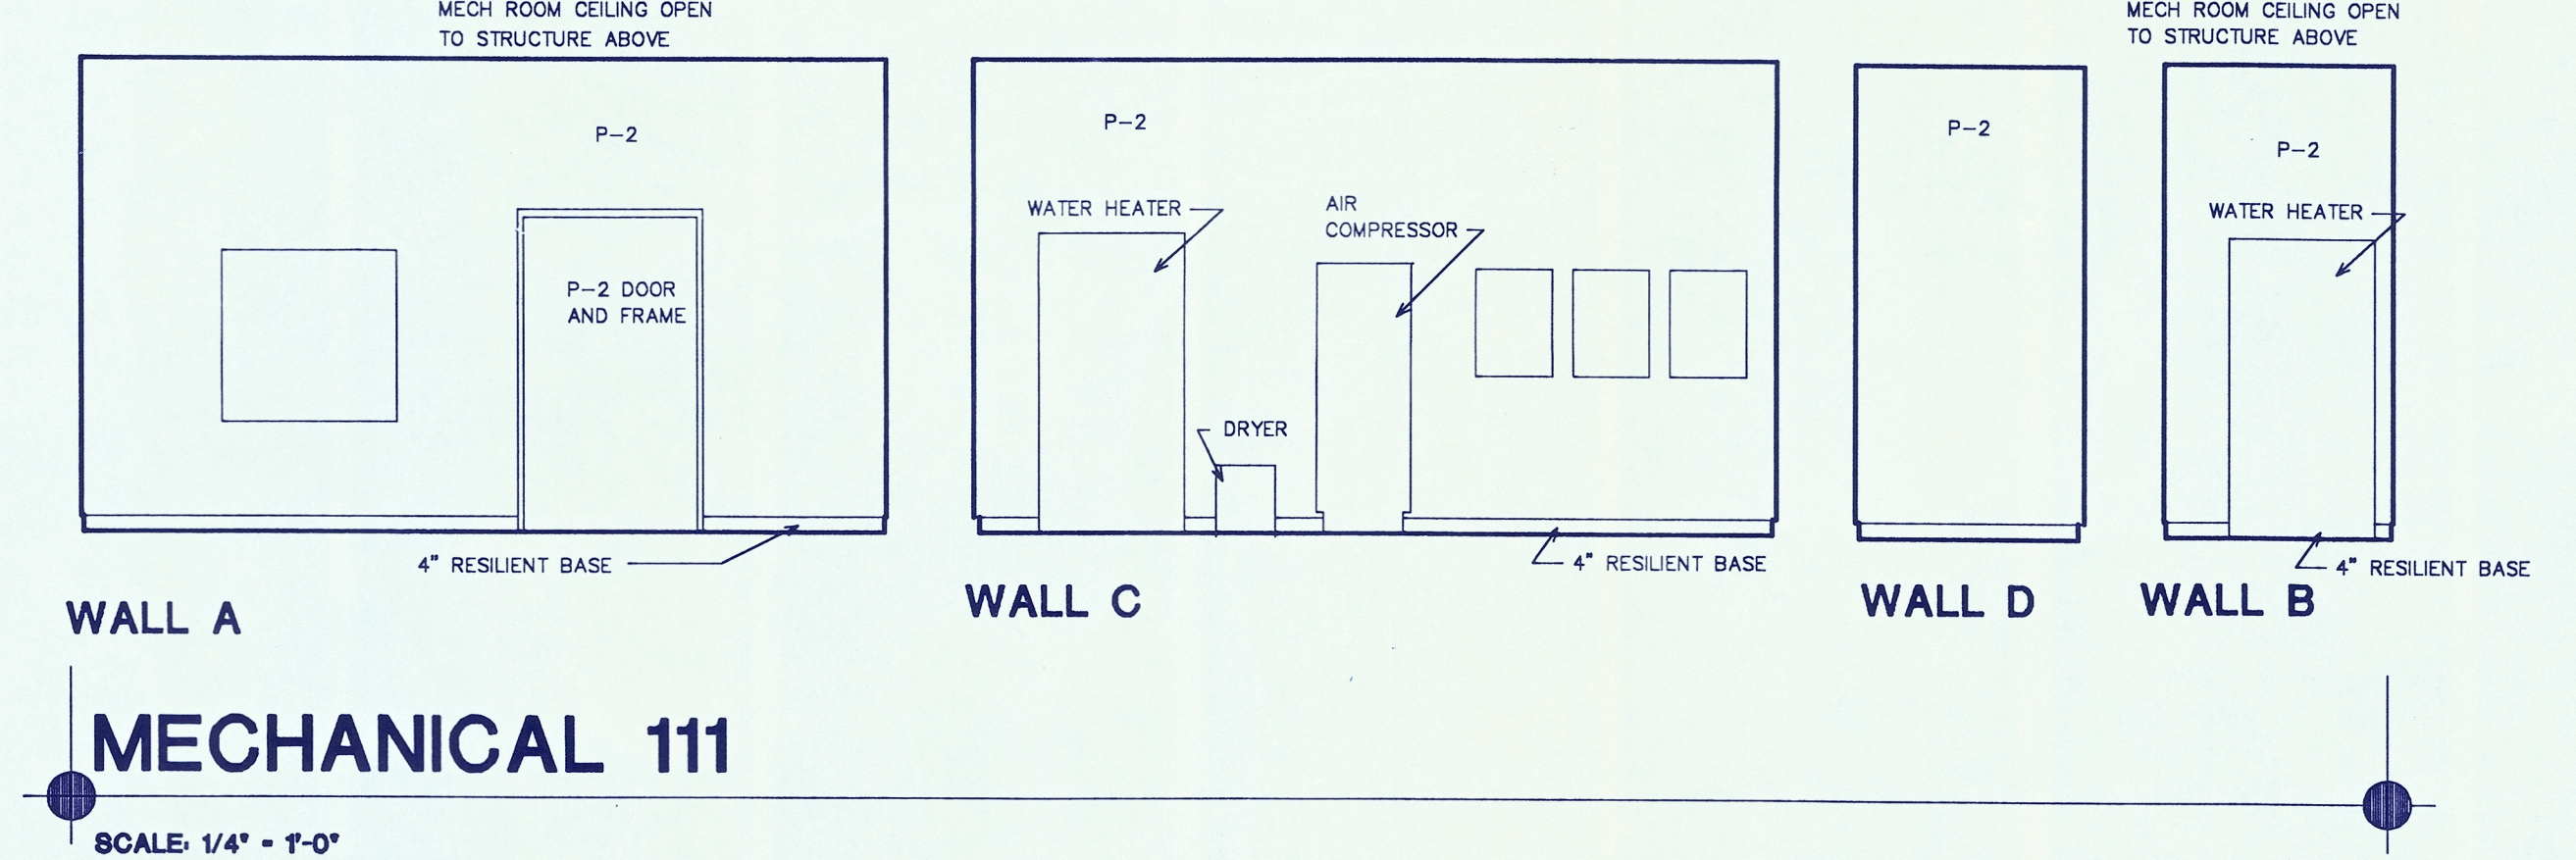

WALL A
MECHANICAL 111


SCALE: 1/4" = 1'-0"

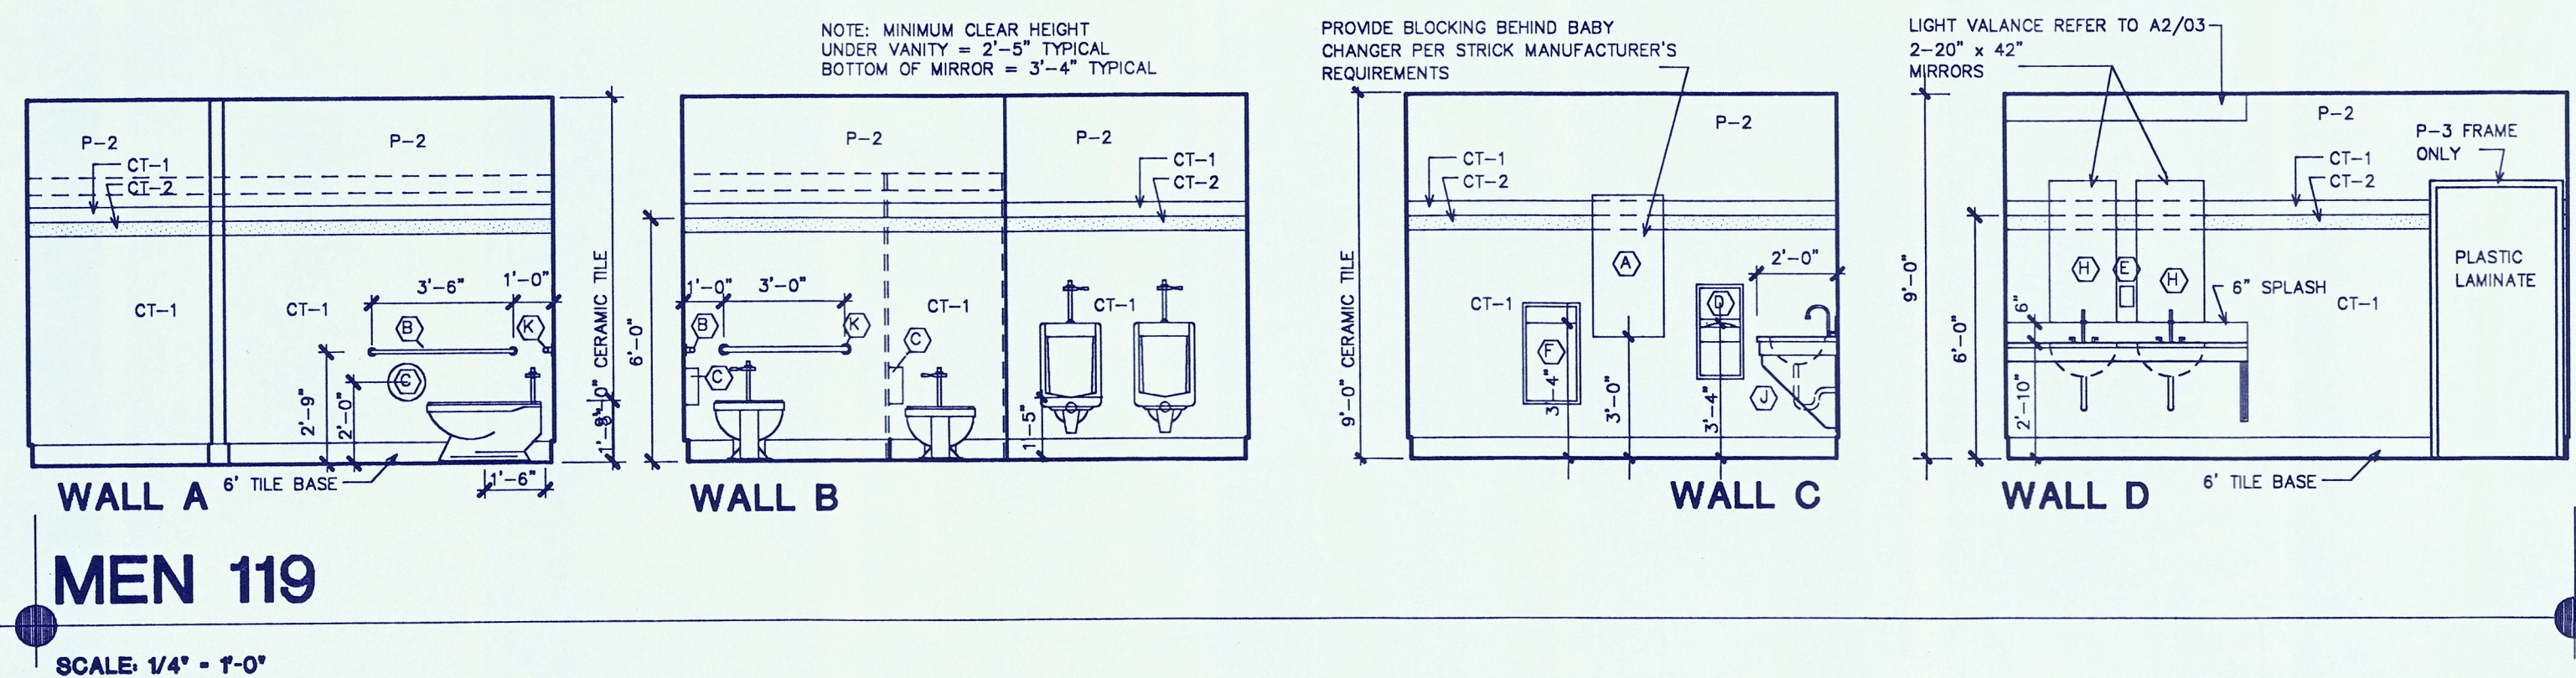


MEN 119

SCALE: 1/4" = 1'-0"


RECEIVED
NOV 07 1995
PERMIT PROCESSING

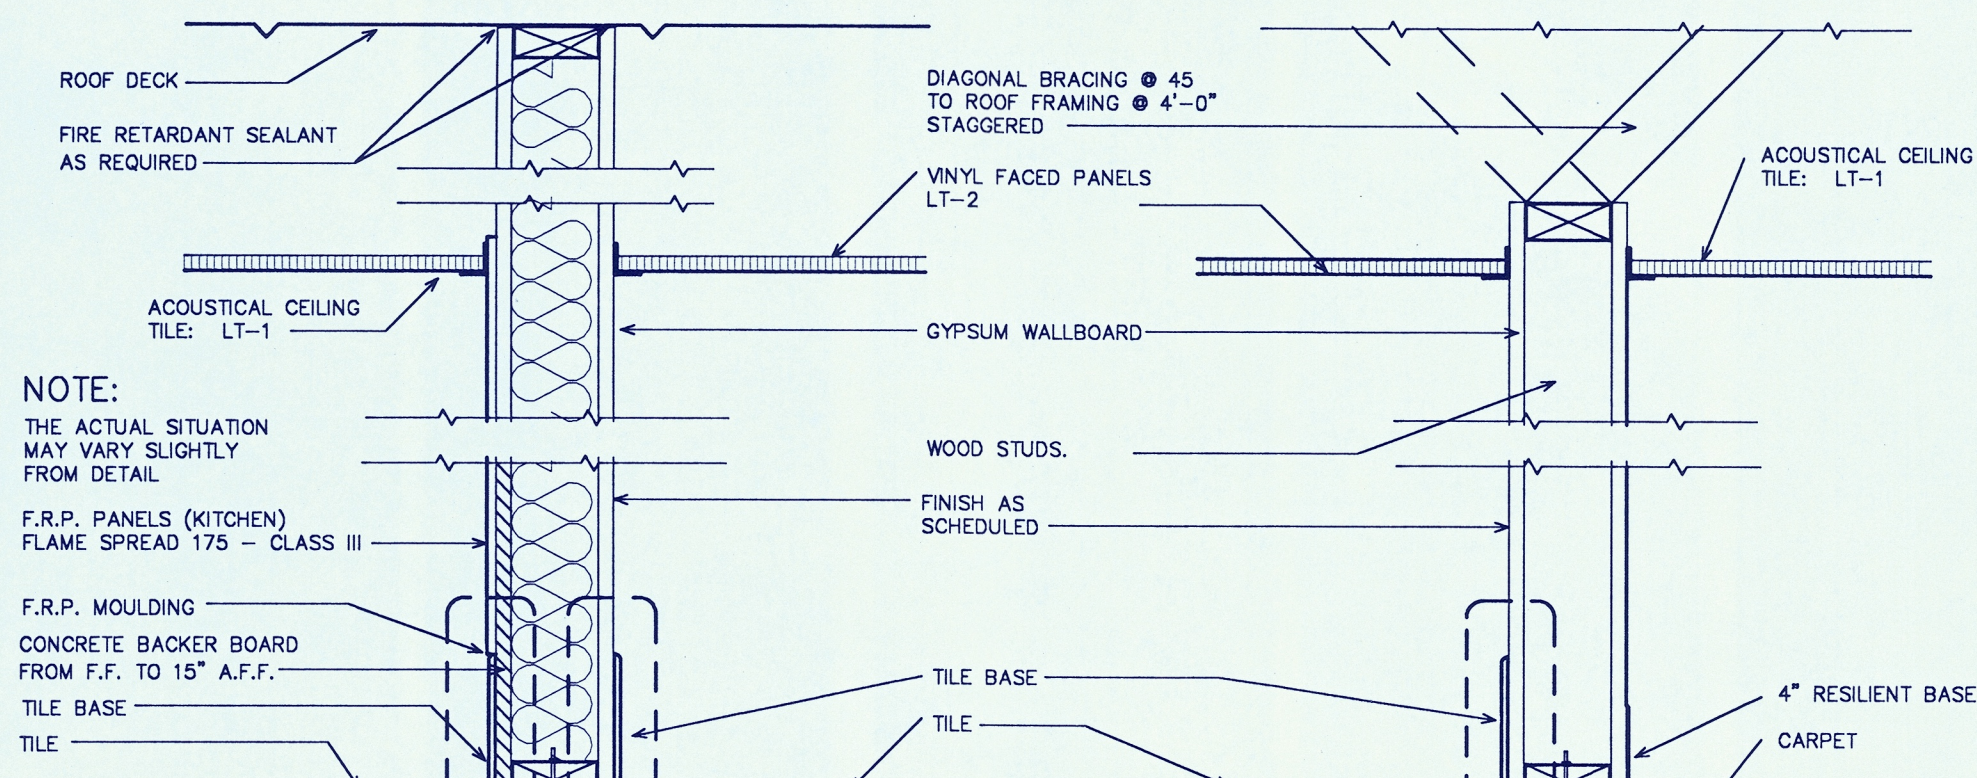


01 PARTITION SECTION
SCALE: 1 1/2" = 1'-0"

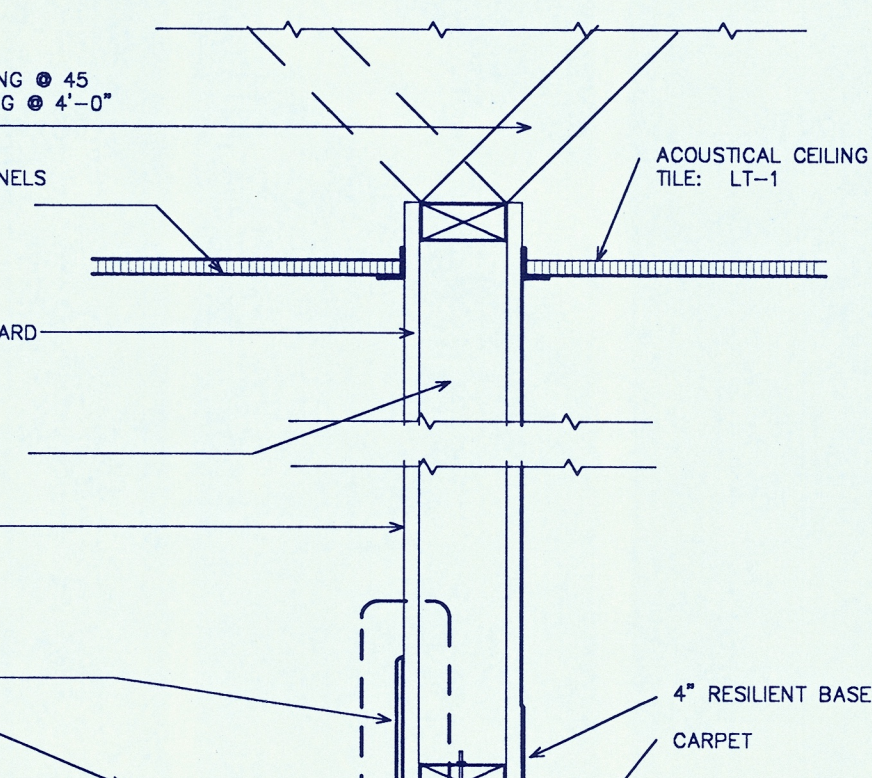


02 PARTITION SECTION
SCALE: 1 1/2" = 1'-0"

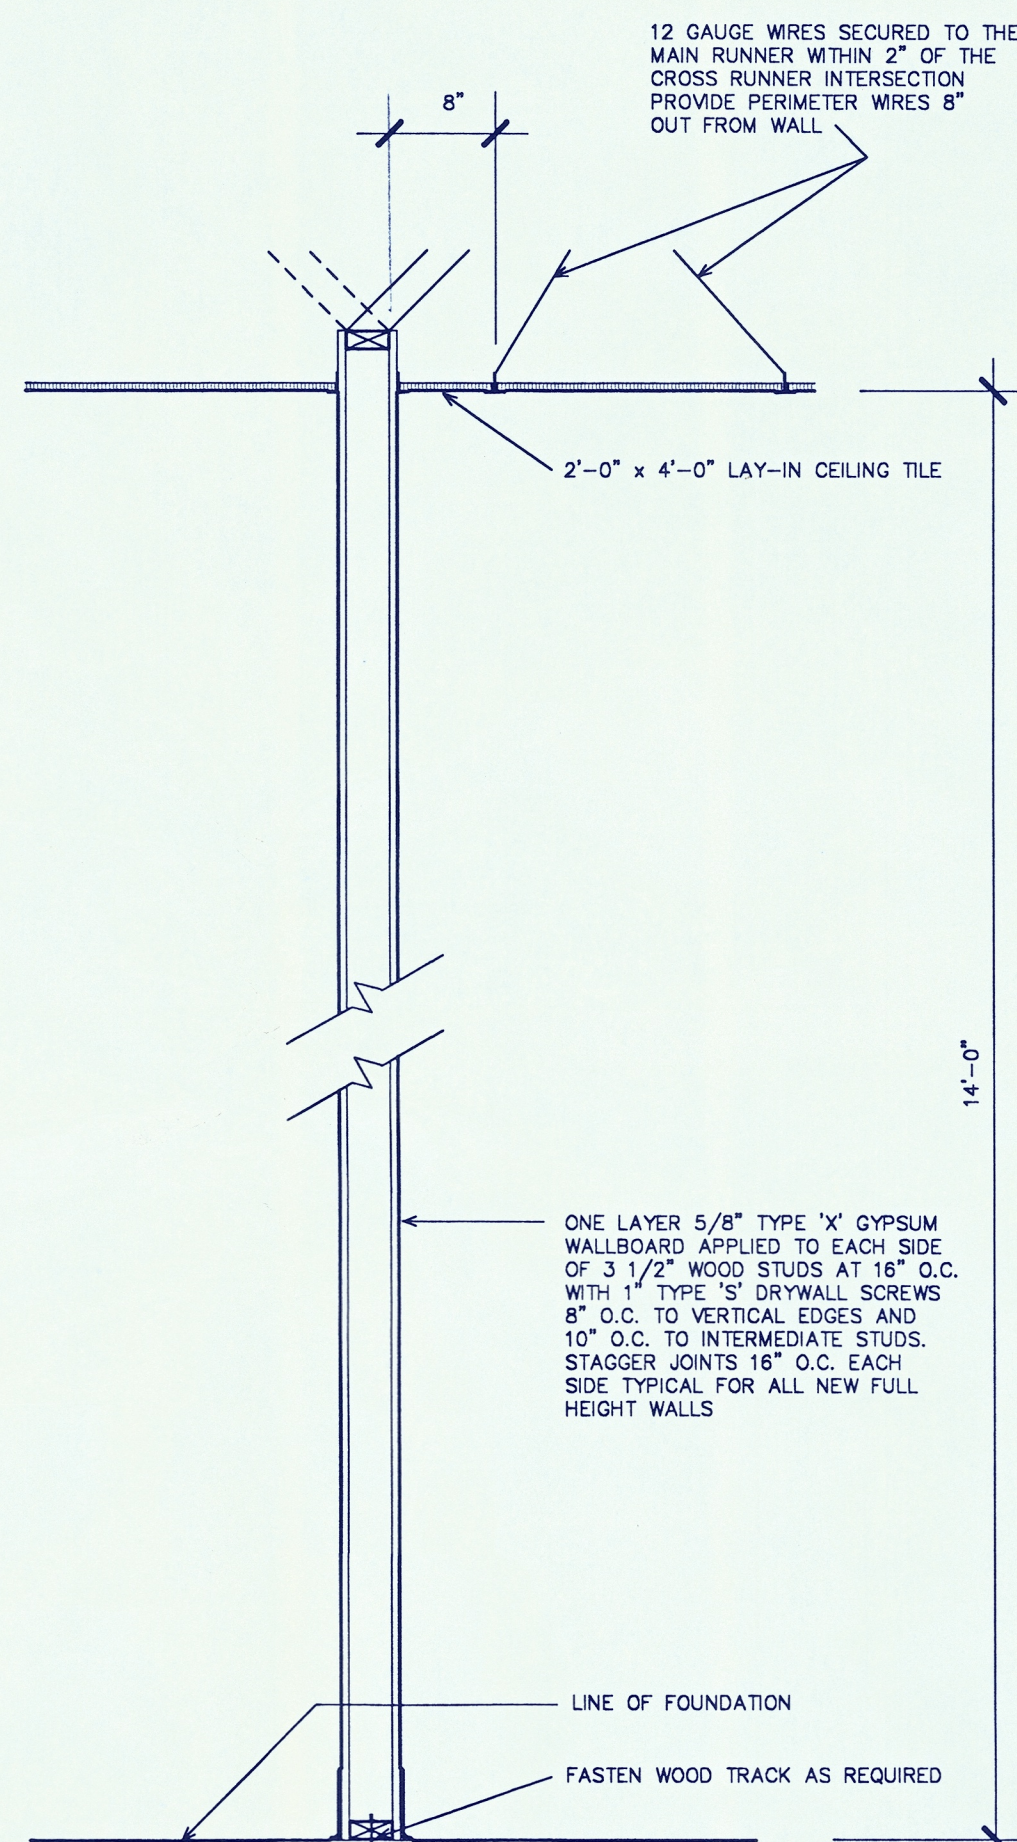


07 NEW INTERIOR PARTITION
SCALE: 3/4" = 1'-0" TYPICAL SECTION

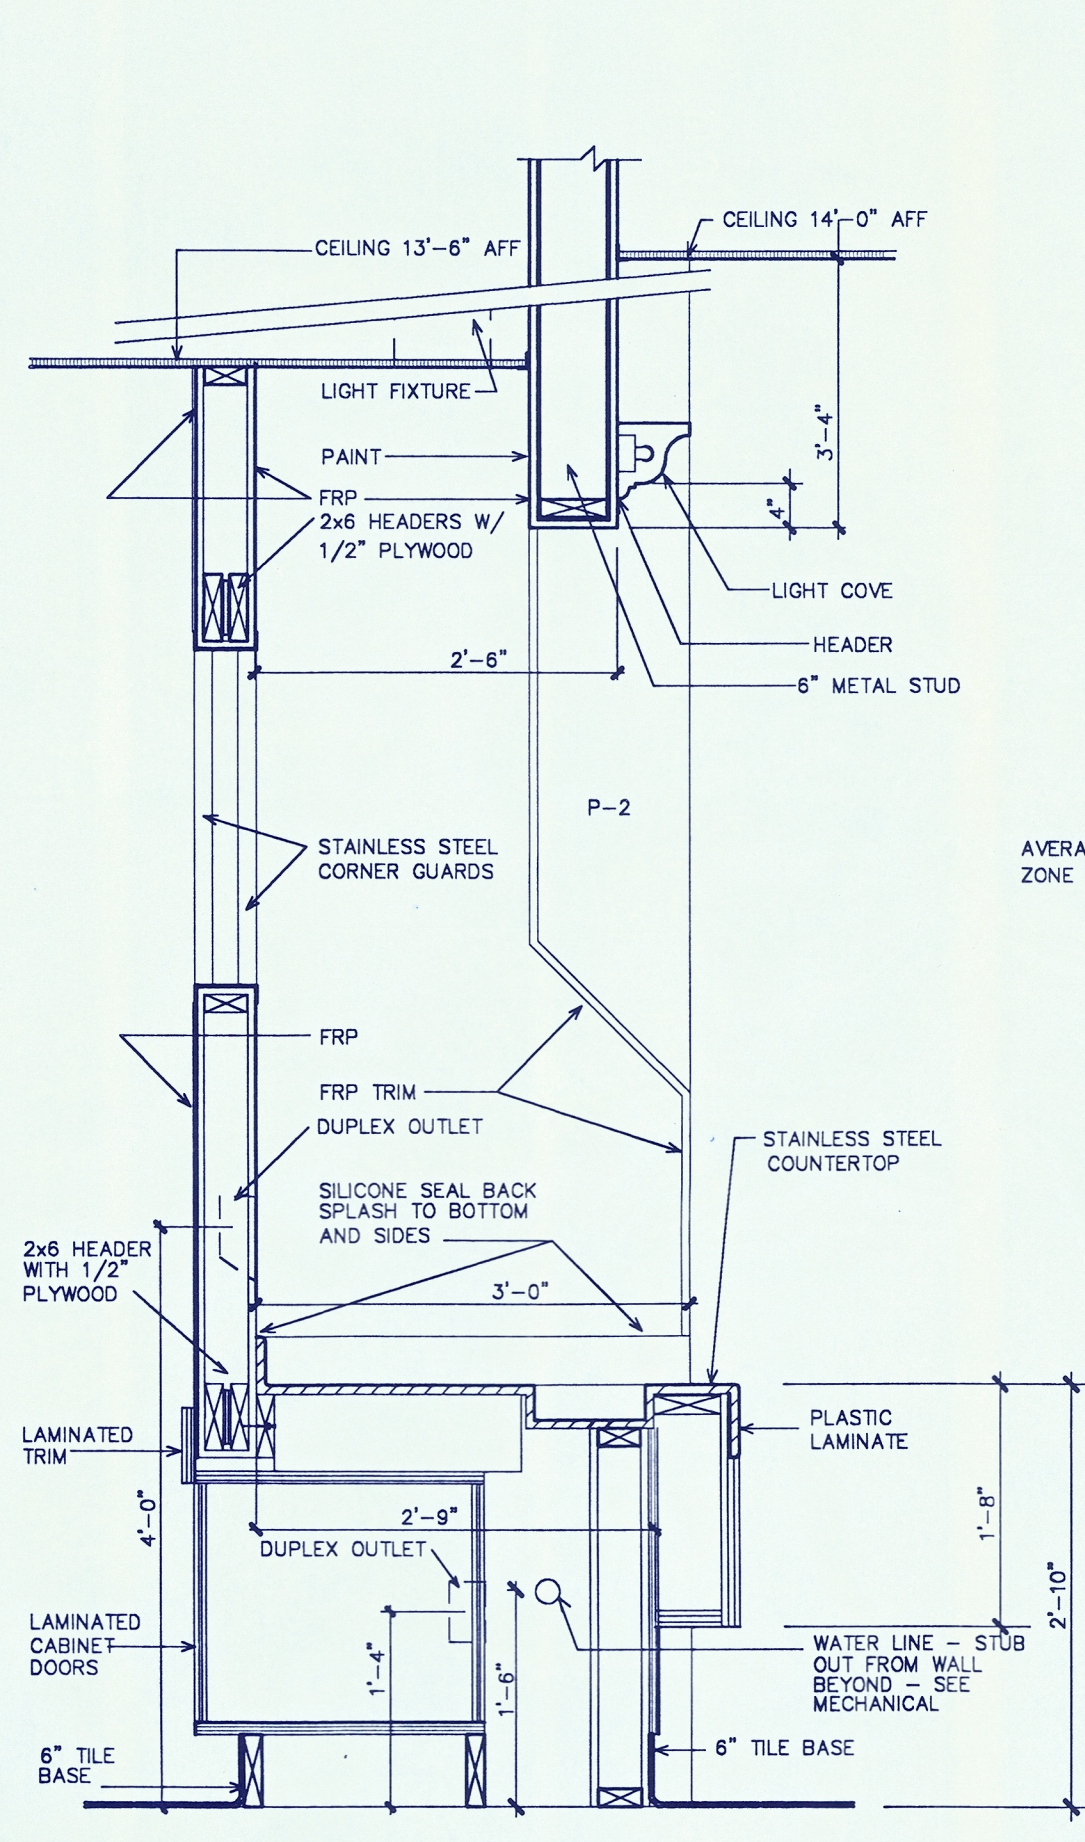


09 BEVERAGE BAR SECTION
SCALE: 3/4" = 1'-0"

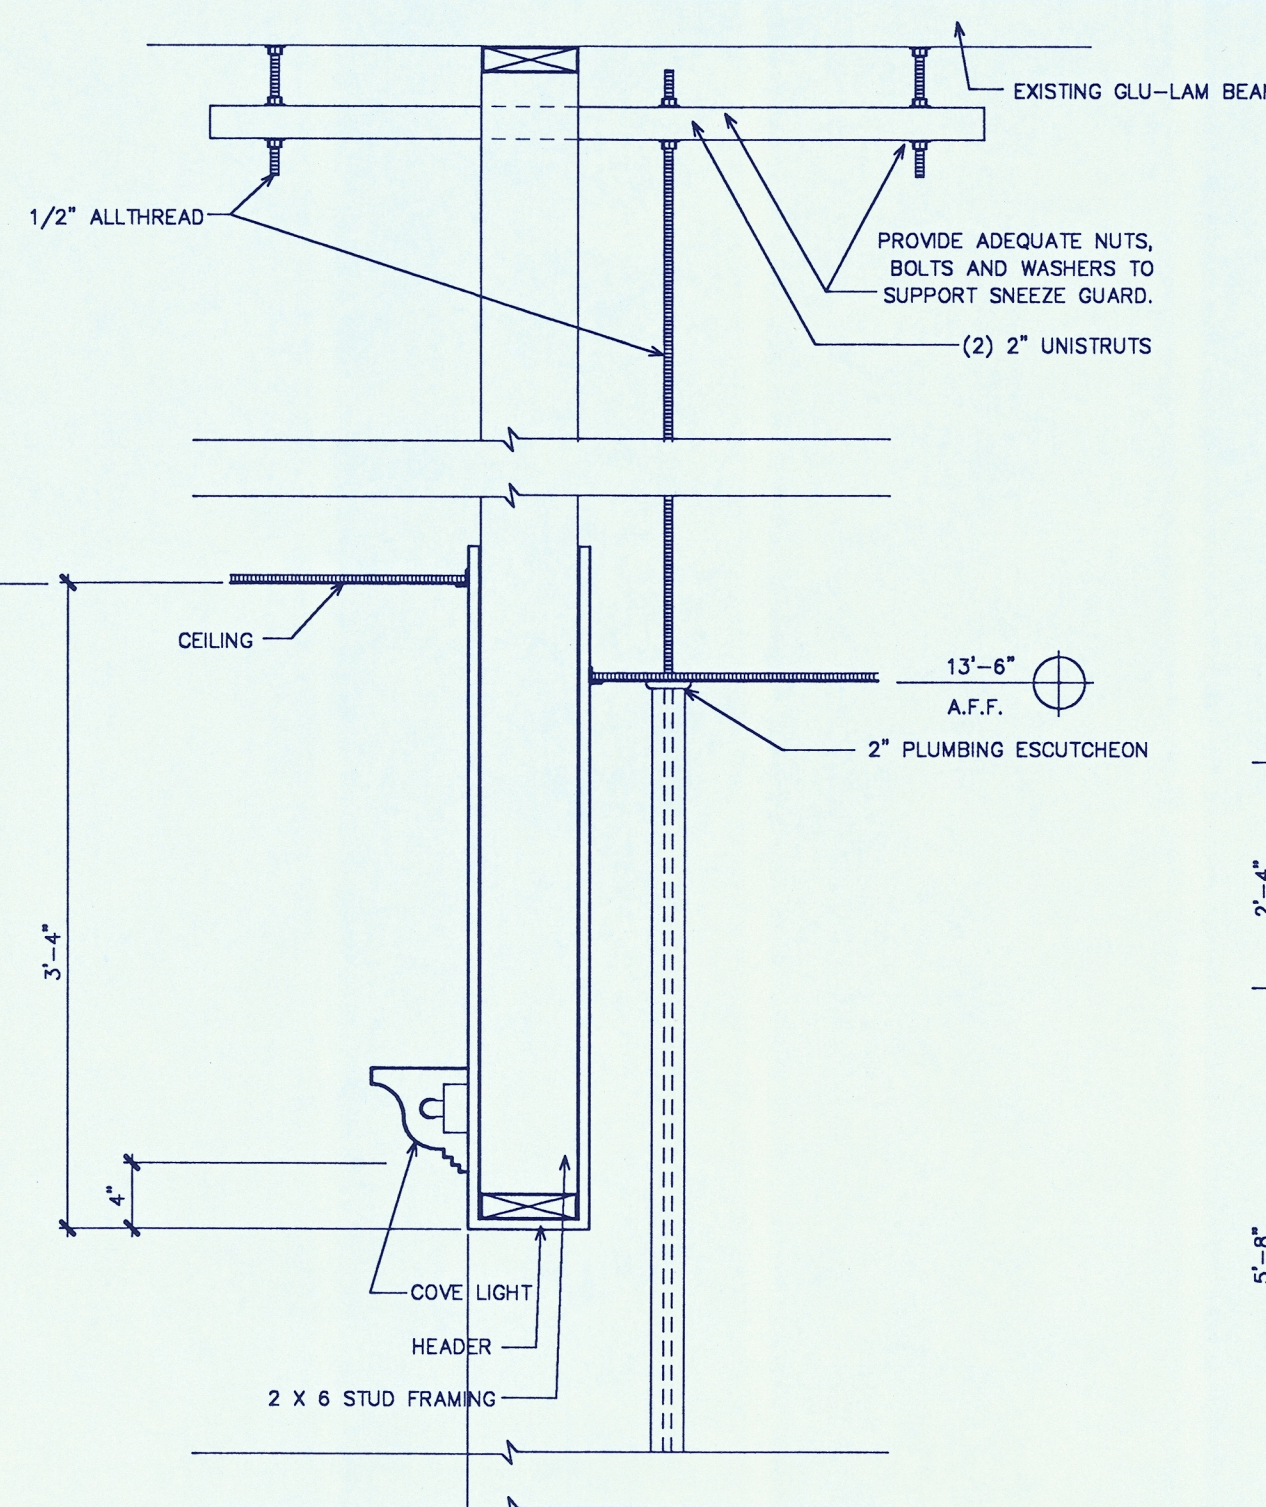


05 SECTION AT SALAD BAR
SCALE: 1" = 1'-0"

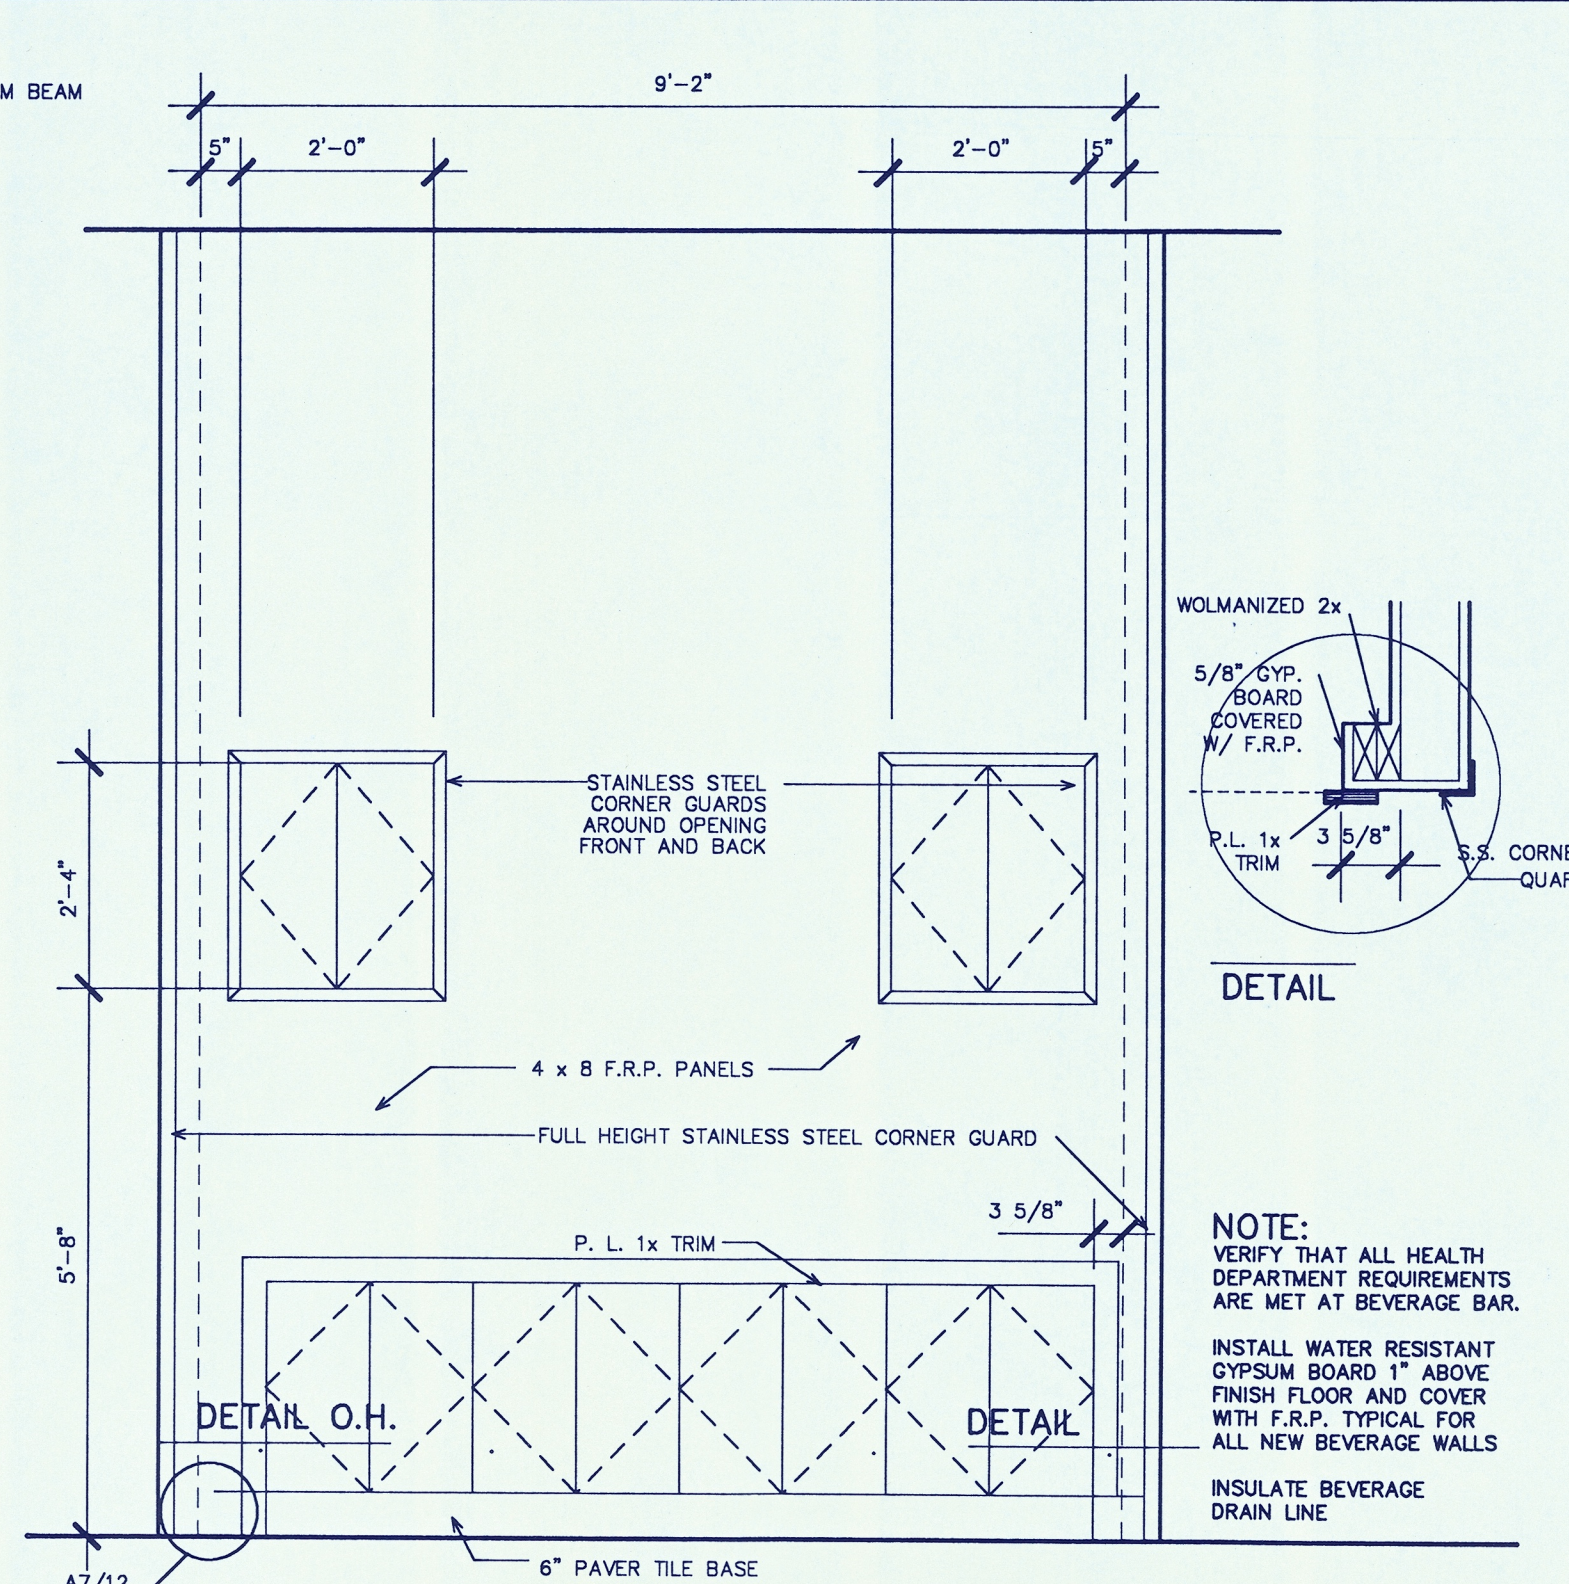


08 BEVERAGE BAR BACK ELEVATION
SCALE: 1/2" = 1'-0"

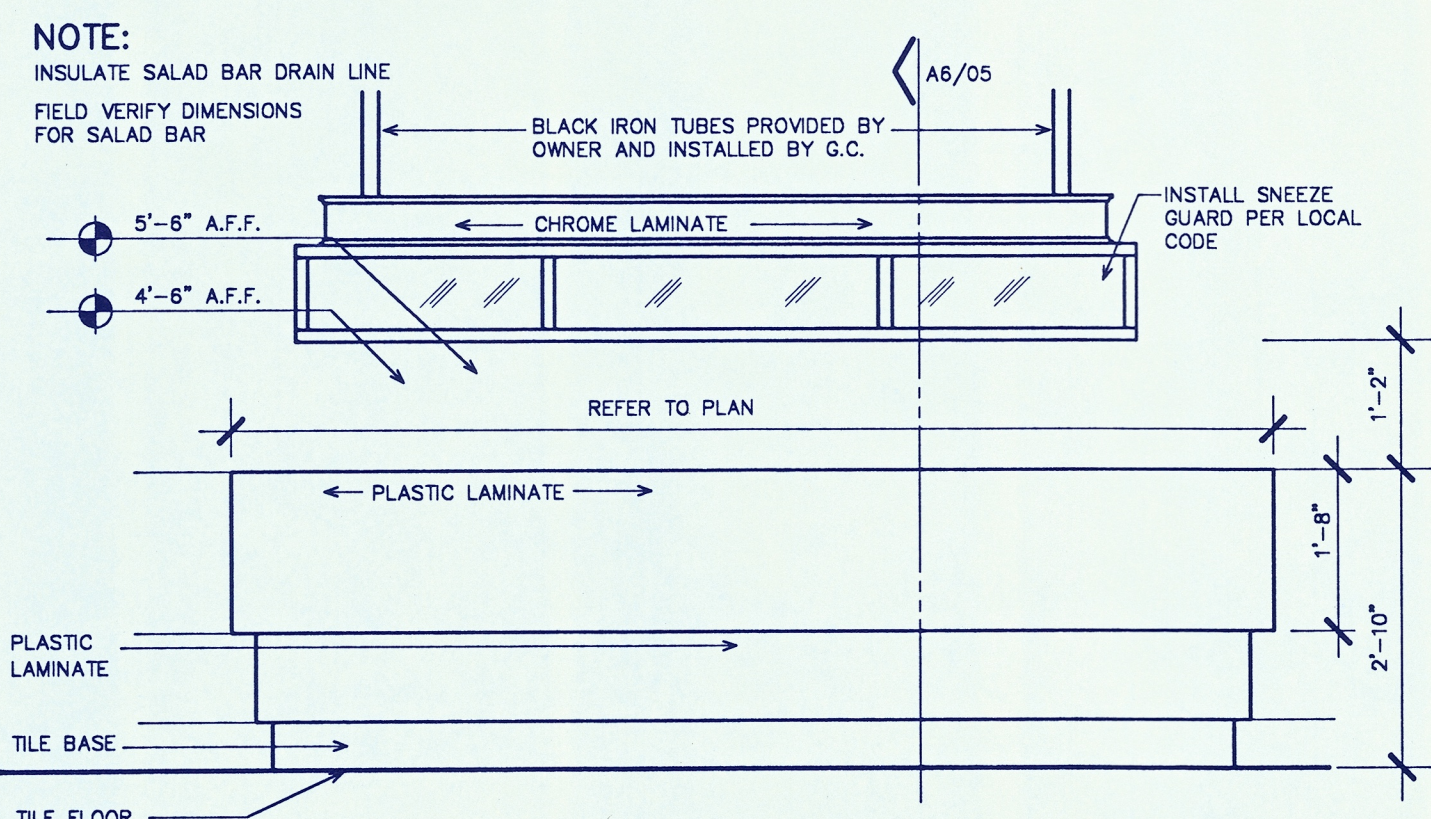


10 SALAD BAR ELEVATION
SCALE: 1/2" = 1'-0"

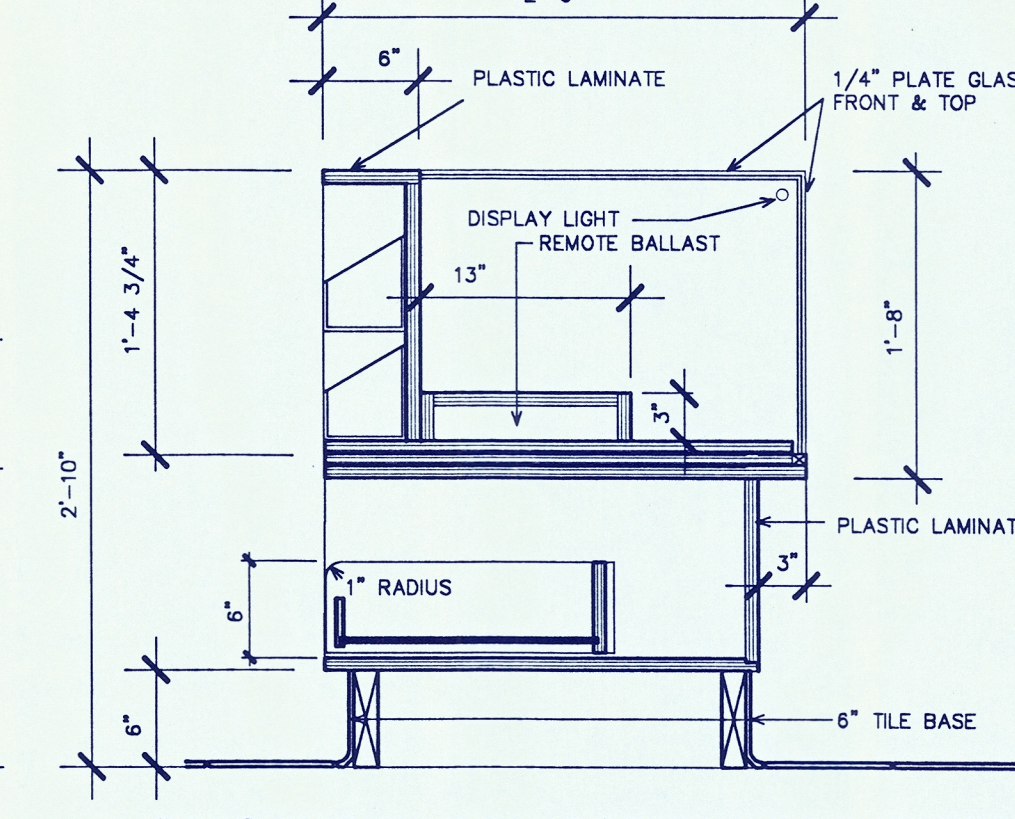


11 SECTION AT GIFT COUNTER
SCALE: 1" = 1'-0"

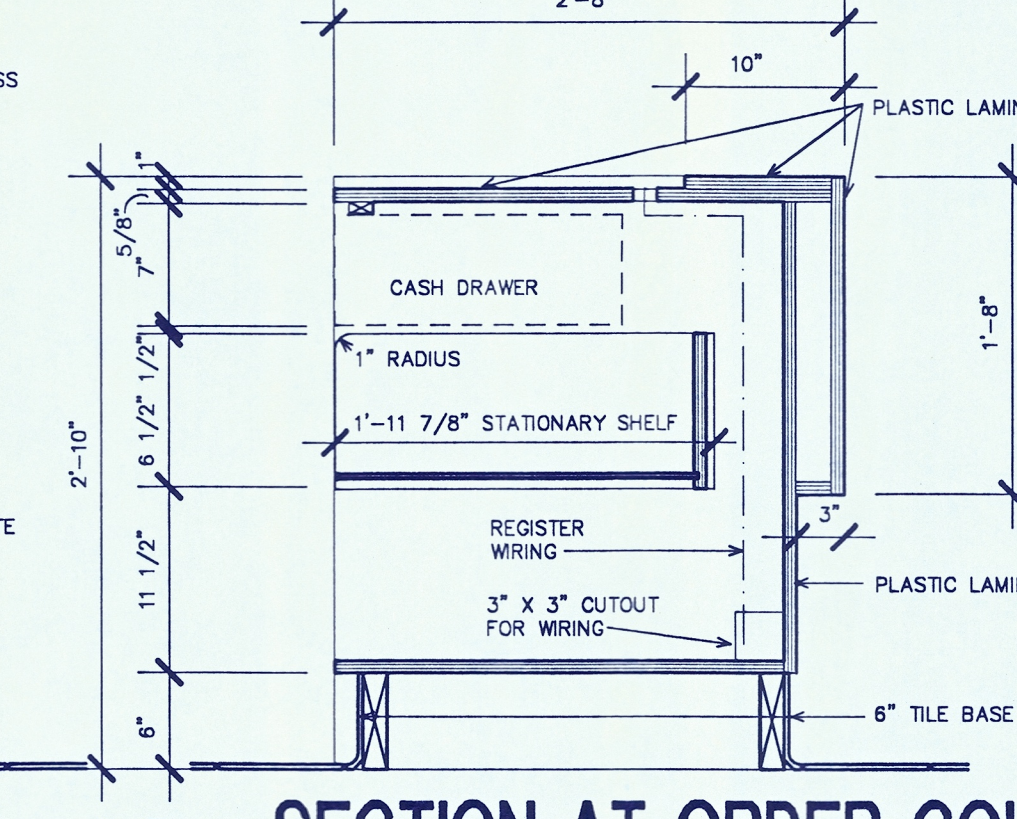


12 SECTION AT ORDER COUNTER
SCALE: 1" = 1'-0"

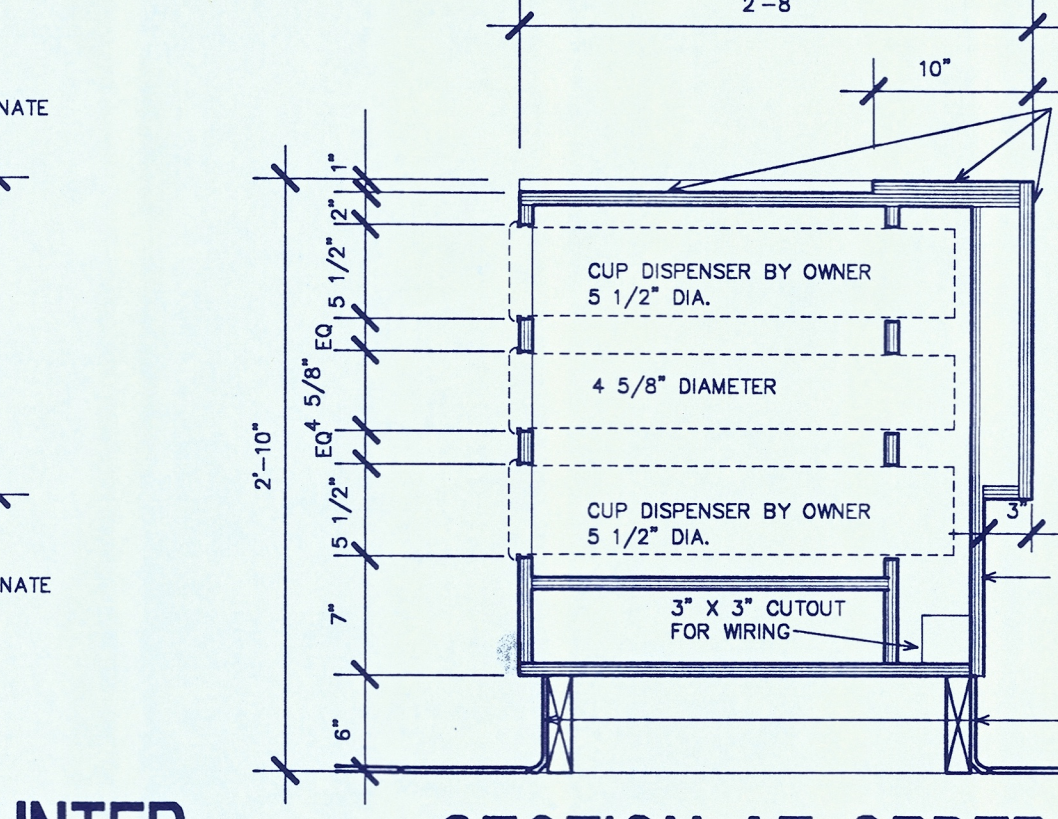

13 SECTION AT ORDER COUNTER
SCALE: 1" = 1'-0"

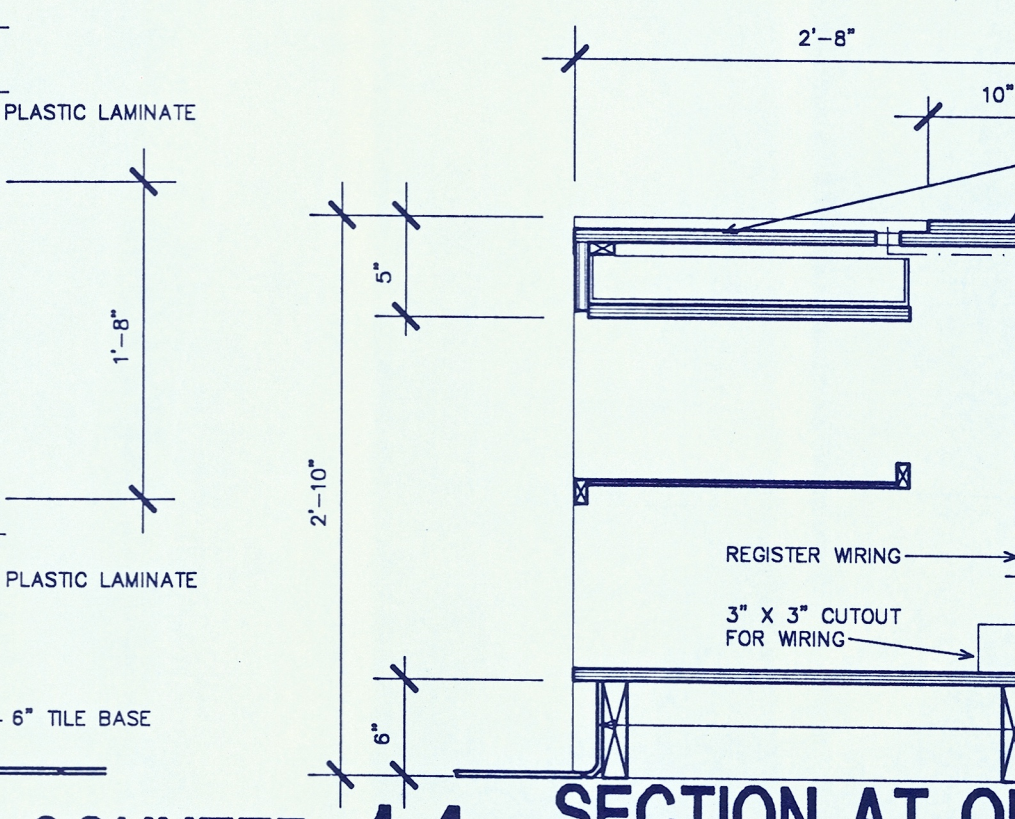

14 SECTION AT ORDER COUNTER
SCALE: 1" = 1'-0"

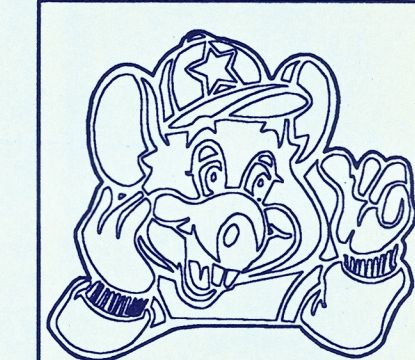

THESE DOCUMENTS ARE THE SOLE PROPERTY OF THE SHOWING FRANCHISEE. ANY COPYING OR USE OF THESE DOCUMENTS FOR ANY PURPOSE OTHER THAN CONSTRUCTION OF THE PROJECT WITHOUT THE EXPRESS WRITTEN PERMISSION OF THE ARCHITECT AND THE FRANCHISEE IS PROHIBITED.

EDWARD A. McHUGH ARCHITECT

P.O. BOX 8092
BELLEVUE, WA 98008-0092



B&W BURSON AND WILLIAMS PROJECT ADMINISTRATOR

CHUCK E. CHEESE'S PIZZA #3199 - SEATTLE
2290 148TH AVENUE NE, BELLEVUE, WASHINGTON 98007
SEATTLE ENTERTAINMENT CONCEPTS, INC.
4445 SW 110TH
BEAVERTON, OR 97005

Date: 30 OCT 1995

Revisions:

Project Number: 95-190

Sheet Number: A6

of 14




09




DETAIL - ROOF PENETRATION




07 CADDY CABINET

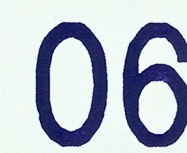


06 LAVATORY COUNTER SECTION

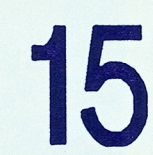

BEVERAGE BAR COUNTERTOP

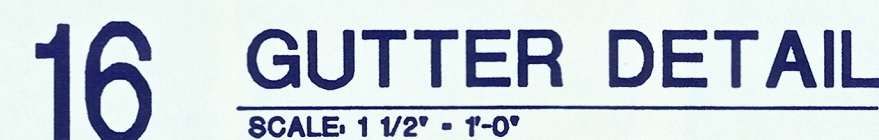

16 GUTTER DETAIL

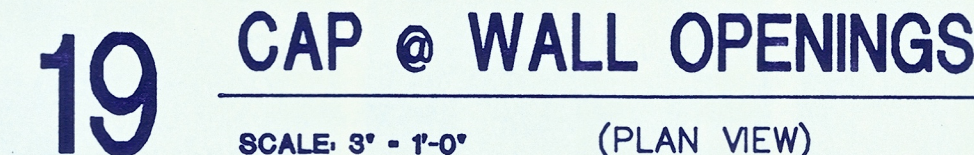

19 CAP @ WALL OPENINGS




CORNER DETAIL



06 OAK CAP AT HALF WALL




05 TYPICAL HALF WALL

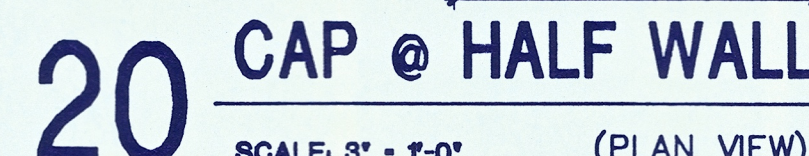

20 CAP @ HALF WALL



FROM MIDWEST

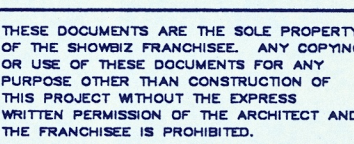

EDWARD A. McHUGH

P.O. BOX 6092

2212 REGISTERED

CHUCK E. CHEESE'S PIZZA #3199 - SEATTLE
2230 148TH AVENUE NE, BELLEVUE, WASHINGTON 98007

SEATTLE ENTERTAINMENT CONCEPTS INC.

SEATTLE ENTERTAINMENT CONCEPTS INC.

BEAVERTON, OR 97006

NOTES AND DETAILS

Date _____

Revisions

Project Number

Sheet Number

A 7

A 7

ΔΥ

V

of 14

PAINT/STAIN SCHEDULE

PAINT/STAINS - SHERWIN WILLIAMS

P-1 HOLLYBERRY RED - FRONT DR & FR, ALL EXPOSED INT. COLS.
SHALL COMPLY W/ STATE VOC GUIDELINES

FORMULA:
BASE - B55T104 (1 GAL)
QR-7Y36, RO-14, TW-14, UO-17

P-2 "LIGHT MOVES" - UPPER WALLS & EMERGENCY EXIT DR & FR

#SW1053
TEXTURE - MEDIUM ORANGE PEEL
FIRST COAT X-I-M 400-W PRIMER
SECOND COAT PROMAR 200 LATEX SEMI-GLOSS ENAMEL
THIRD COAT PROMAR 200 LATEX SEMI-GLOSS ENAMEL

P-3 WINDSOR GRAY - ALL DR & FRW/ DR PLAM
#SW1040

P-4 PAINT TO MATCH EXIST.

P-5 PAINT TO MATCH PANELING "MORNING HAZE"

P-6 PAINT TO MATCH DRYVT "OYSTER SHELL"
GRAFFITI RESISTANT PAINT

ST-1 INTERIOR WOOD (LOW WALL CAPS AND WINDOW SILLS)

1ST COAT- SHERWIN-WILLIAMS WOOD WIPING STAIN-
S64 W11 BEIGE WASH

2ND COAT- SHERWIN-WILLIAMS WOOD VINYL SEALER T67 F3

3RD COAT- SHERWOOD CAB ACRYLIC T75 C15

4TH COAT- SAME AS FIRST COAT

ST-2 INTERIOR WOOD (MARLITE CAP CHAIR RAIL AND MISC.)

1ST COAT- SHERWIN-WILLIAMS WOOD WIPING STAIN-
S64 R6 CHERRY WITH 4 OZ. MAROON OXIDE

2ND COAT- SHERWIN-WILLIAMS WOOD VINYL SEALER T67 F3

3RD COAT- SHERWOOD CAB ACRYLIC T75 C15

4TH COAT- SAME AS FIRST COAT

ST-3 INTERIOR WOOD (LOW WALL CAPS, WINDOW SILLS AND TRIM TO
MATCH EXISTING)

TABLE SCHEDULE

LOCATION SIZE NO. REMARKS

SHOWROOM	60" x 30"	43	
	48" x 30"	9	
	42" x 30"	0	
	60"/48" x 30"	2	
	60" x 30"	8	
SKILLS	48" x 30"	0	
	54" x 40"	2	FOR CORNER BOOTH
	60" x 30"	13	
KIDIEE	48" x 30"	0	
	42" x 30"	0	
	54" x 40"	1	FOR CORNER BOOTH
TOTAL		78	

66	BENCHES	156	BASES
		3	CORNER BASES

RESTROOM ACCESSORIES

MARKMANUFACTURER DESCRIPTION FURNISHED BY

A	JBY INDUSTRIES KOALA BEAR KARE	WALL MOUNTED BABY CHANGE TABLE	OWNER	G.C.
B	BOBRICK B-6206	48" HANDICAP GRAB BARS	G.C.	G.C.
C		TISSUE DISPENSER SINGLE STALL	OWNER	G.C.
D	BOBRICK B-369	TOWEL DISPENSER WASTE RECEPTACLE	G.C.	G.C.
E		SOAP DISPENSER MOUNTED BETWEEN MIRRORS	OWNER	G.C.
F	BOBRICK B-3644	WASTE RECEPTACLE FOR BABY CHANGE	G.C.	G.C.
G	BOBRICK B-270	NAPKIN DISPOSAL BOXES CONTRACTOR SHALL INSTALL ONE NAPKIN DISPOSAL BOX IN EACH STALL OF THE WOMEN'S RESTROOM 118	G.C.	G.C.
H	BOBRICK B-290	20" X 42" STAINLESS STEEL FRAMED MIRROR- CUSTOM SIZE	G.C.	G.C.
J	PLUMBEREX SPECIALTY PRODUCTS	PIPE SAFETY COVERS	G.C.	G.C.
K	BOBRICK B-6206	36" HANDICAP GRAB BARS	G.C.	G.C.

FLAME SPREAD SCHEDULE

MATERIAL	FLAME SPREAD
F.R.P. PANELS	175
PLASTIC LAMINATE	190
CARPET	30
AWNING FABRIC	25
LT-1 CEILING TILE	25
LT-2 CEILING TILE	10
SHEET VINYL	0.45 WATTS/CM
V.C.T.	0.45 WATTS/CM
VINYL BASE	75 OR LESS
PAINT	8.5 OR LESS

BOOTH SCHEDULE


LOCATION SIZE NO. REMARKS

SHOWROOM	60" SINGLE	2	
	60" DOUBLE	10	
	48" SINGLE	4	
	48" DOUBLE	7	
	42" SINGLE	0	
SKILLS	42" DOUBLE	0	
	60" SINGLE	2	
	60" DOUBLE	6	
	48" SINGLE	8	
	48" DOUBLE	2	
KIDIEE	96" X 96"	2	CORNER BOOTH
	60" SINGLE	8	
	60" DOUBLE	9	
	48" SINGLE	0	
	48" DOUBLE	0	
	96" X 96"	1	CORNER BOOTH

DOOR SCHEDULE

DOOR NO.	DOOR SIZE	TYPE	FRAME	HEAD	JAMB	SILL	HARD WARE SET	NOTES
		MATERIAL FINISH	MATERIAL FINISH					
01	pr. 3'-0" x 7'-0" x 1 3/4"	A	ANODIZED	A11/02	A11/02	A11/05	1	
02	pr. 3'-0" x 7'-0" x 1 3/4"	G	P. LAM.	HM	PAINT	A10/04	A10/04	2
03	NOT USED							
04	EXISTING TO REMIAN		PAINT	EXIST	PAINT			4 W/ PANIC HARDWARE/ AUDIO ALARM W/ VIEW WINDOW
05	3'-0" x 6'-8" x 1 3/4"	E	P. LAM.	HM	PAINT	A10/09	A10/09	3 DOUBLE ACTIN DOORS
06	3'-0" x 7'-0" x 1 3/4"	C	PAINT	HM	PAINT	A11/08	A11/08	5 W/ PANIC HARDWARE/ AUDIO ALARM W/O VIEW WINDOW
07	NOT USED							
08	NOT USED							
09	NOT USED							
10	NOT USED							
11	EXISTING TO REMAIN		PAINT	EXIST	PAINT			
12	3'-0" x 6'-8" x 1 3/4"	B	P. LAM.	HM	PAINT	A10/04	A10/04	10
13	3'-0" x 6'-8" x 1 3/4"	B	P. LAM.	HM	PAINT	A10/04	A10/04	10
14	NOT USED							
15	NOT USED							
16	3'-0" x 6'-8" x 1 3/4"	H	P. LAM.	HM	PAINT	A10/04	A10/04	6 G.C. TO INSTALL C.E.C. PLAQUE UNDER MENS ROOM SIGN. & KICK PLATE AT PUSH SIDE.
17	NOT USED							
18	NOT USED							
19	3'-0" x 6'-8" x 1 3/4"	H	P. LAM.	HM	PAINT	A10/04	A10/04	6 G.C. TO INSTALL HELEN PLAQUE UNDER WOMENS ROOM SIGN. & KICK PLATE AT PUSH SIDE.
20	EXISTING TO REMAIN		PAINT	EXIST	PAINT			5 W/ PANIC HARDWARE/ AUDIO ALARM W/O VIEW WINDOW
21	3'-0" x 6'-8" x 1 3/4"	C	PAINT	EXIST	PAINT	A11/02	A11/02	5 W/ PANIC HARDWARE/ AUDIO ALARM W/O VIEW WINDOW
22	3'-0" x 6'-8" x 1 3/4"	B	P. LAM.	HM	PAINT	A10/04	A10/04	9
23	NOT USED							
24	PR. 3'-0" x 6'-8" x 1 3/4"	B	P. LAM.	HM	PAINT	A10/04	A10/04	9
25	3'-0" x 7'-0" x 1 3/4"	C	PAINT	HM	PAINT	A11/08	A11/08	5 W/ PANIC HARDWARE/ AUDIO ALARM W/O VIEW WINDOW
26	NOT USED							

DOOR TYPES

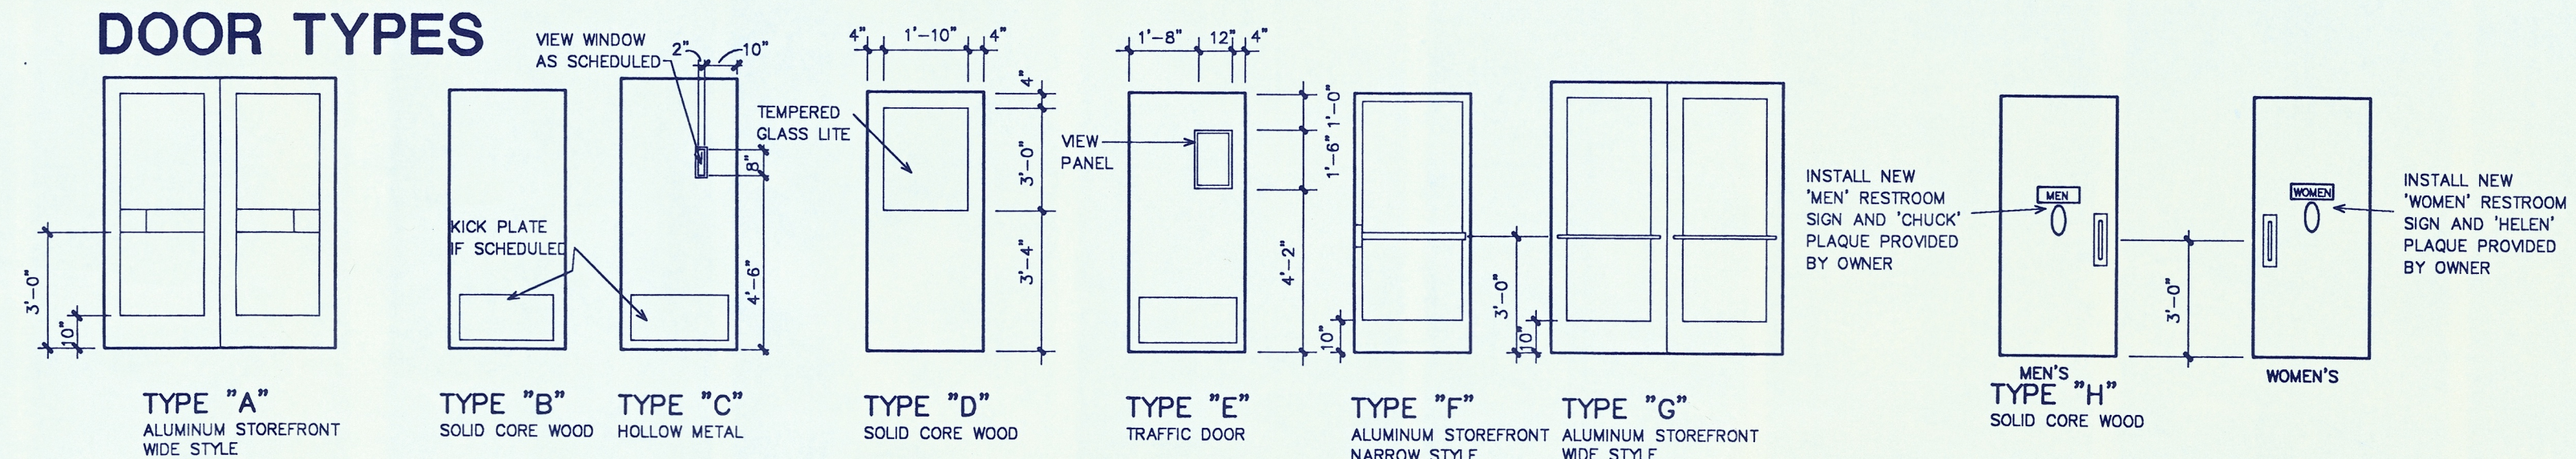

FINISH KEY

MARK MATERIAL DESCRIPTION OF FINISH

GP	GYPSUM BOARD	TO PAINT
M	PANELING	1/4" MARLITE #5446-S2V "MORNING HAZE"
FRP	FRP PANELS	PREFINISHED
E	EXPOSED CONCRETE	SEALED
C1	CARPET	BY OWNER
C2	CARPET	BY OWNER (IN VESTIBULE ONLY)
R	RESILIENT BASE	4" HIGH COVE; BURKE 642P - "CHARCOAL"
CT1	CERAMIC TILE	4 1/4" x 4 1/4" AT RESTROOM WALLS
CT2	CERAMIC TILE	4 1/4" x 4 1/4" AT RESTROOM ACCENT BAND
CT3	CERAMIC TILE	8" X 8" AT RESTROOMS AND PUBLIC AREA FLOORS W/ BLACK BASE
LT1	2x4 LAY-IN CEILING	ARMSTRONG SECOND LOOK II CORTEGA 'HAZE' (SEE NOTE #1)
LT2	2x4 LAY-IN CEILING	VINYL COATED
QT-1	6x6 QUARRY TILE	AM. OLEAN "EMBER FLASH" ABR. SURFACE W/ BLACK GROUT
QT-2	6x6 QUARRY TILE	AM. OLEAN "EMBER FLASH" DBL. ABR. SURF. W/ BLACK GROUT

NOTES:
1) PAINT CEILING GRID TO MATCH ACCOUTICAL TILE IN PUBLIC AREAS


ROOM FINISH SCHEDULE

ROOM NO.	ROOM NAME	FLOOR	BASE	WAINSCOT	WALLS	CEILING	CEILING	NOTES
					A B C D			
101	ENTRY	C1	R	M	GP	GP	GP	
102	VESTIBULE	CT3	CT3	M	GP	GP	GP	
103	SKILLS AREA	C1	R	M	GP	GP	GP	
104	GIFTS	CT3	CT3	M	GP	GP	GP	
105	ORDER	CT3	CT3	M	GP		GP	
106	SALAD BAR	CT3	CT3	M	GP		GP	
107	BEVERAGE	CT3	CT3	M	FRP	FRP	FRP	
108	OFFICE							LOCATED IN MEZZANINE
109	KITCHEN	QT-1	QT-1	-	FRP	FRP	FRP	OR TOP OF PIZZA OVEN HOOD, USE CEMENT BACKER BOARD FROM F.F. TO 15" A.F.F.
110	PICK UP	CT3	CT3	M	GP	GP	GP	
111	MECH. ROOM	E	R	-	GP	GP	GP	CEILING- EXPOSED STRUCTURE
112	CUSTOMER SERVICE	CT3	CT3	M	GP	GP	GP	
113	COSTUME	C1	R	-	GP	GP	GP	
114	GIFT STORAGE	C1	R	-	GP	GP	GP	
115	DRY STORAGE	QT-1	QT-1	-	FRP	FRP	FRP	
116	WOMEN	CT3	CT3	CT1	GP	GP	GP	8'-6" USE CEMENT BACKER BOARD * FROM F.F. TO 15" A.F.F. CT2 ACCENT BAND AT 6'-0" A.F.F.
117	STORAGE							LOCATED IN MEZZANINE
118	TOILET VESTIBULE							NOT USED
119	MEN	CT3	CT3	CT1	GP	GP	GP	8'-6" USE CEMENT BACKER BOARD * FROM F.F. TO 15" A.F.F. CT2 ACCENT BAND AT 6'-0" A.F.F.
120	SHOWROOM	C1	R	M	GP	GP	GP	
121	WALK-IN	QT-1	QT-1	-	FRP	FRP	FRP	
122	KIDIEE AREA	C1	R	M	GP	GP	GP	
123	DOUGH	QT-1	QT-1	-	FRP	FRP	FRP	
124	TECH. ROOM	C1	R	M	GP	GP	GP	
125	VEGETABLE PREP.	QT-2	QT-1	-	FRP	FRP	FRP	
126	DISHWASH	QT-2	QT-1	-	FRP	FRP	FRP	
127	CORRIDOR	C1	R	M	GP	GP	GP	
128	EQUIPMENT	E	R	-	GP	GP	GP	
129	ELECTRICAL							NOT USED
130	STORAGE							NOT USED
131	DRY STORAGE	QT-1	QT-1	-	FRP	FRP	FRP	

*NOTE: USE CEMENT BACKER BOARD AT ALL KITCHEN WALLS
AND ALL REST ROOM WALLS TO PROVIDE EFFECTIVE
MOISTURE BARRIER, AND SECURE BACKING FOR WALL
FINISHES.

DECOR SCHEDULE


ITEM NO.	DESCRIPTION	LOCATION	EXIST	REMOVE	NEW	ITEM NO.	DESCRIPTION	LOCATION	EXIST	REMOVE	NEW
			IN PLACE	HOLD FOR PICKUP					IN PLACE	HOLD FOR PICKUP	
01	1	CD AWARD (CHEESE 2 TOP)				033	0	GUITAR CASE			
02	1	CD AWARD (CLASSY AWARD)				034	0	GUITAR PICK			
03	0	CD AWARD (VA GOTTA PIZZA)				035	0	MUNCH BAND TICKET			
04	0	CD AWARD (SAT NET RET)				036	0	KEYBOARD			
05	0	CD AWARD (YELLOW SUB)				037	0	DRUM COVER			
06	0	CD AWARD (L.T. JEWELS)				038	0	GLOVE AND CANE			
07	0	CD AWARD (BRAIN)				039	0				
08	1	CD AWARD (BAD DOG)				040	0	BREAKOUTS			
09	1	CD AWARD (RAP)				041	0				
010	0					042	1	PORTRAITS (CHUCK)			
011	0					043	1	PORTRAITS (HELEN)			
012	0					044	1	PORTRAITS (MUNCH)			
013	1	SHOWROOM PICTURE (DRIVE INN)				045	1	PORTRAITS (PASQUALLY)			
014	1	SHOWROOM PICTURE (BROADWAY)				046	1	PORTRAITS (JASPER)			
015	1	SHOWROOM PICTURE (TV STUDIO)				047	0				
016	1	SHOWROOM PICTURE (SPORTS PICTURE)				048	8	SILK PLANT (TERRA COTTA WALL SCENCE)			
017	0	SHOWROOM PICTURE (SEPIA TONE)				049	16	SILK PLANT (BRASS WALL SCENCE)			
018	0					050	0	SILK PLANT (STANDARD SNEEZE GUARD)			
019	0					051	0	SILK PLANT (DRAGNEA FLOOR PLANT)			
020	0					052	0				
021	1	POSTCARD (ITALY)				053	0				
022	0	POSTCARD (WILD WEST)				054	0	STAR (6")			
023	0	POSTCARD (BIG CITY)				055	0	STAR (12")			
024	0	POSTCARD (HOLLYWOOD)				056	0	STAR (16")			
025	0	POSTCARD (TROPICS)				057	0	STAR (24")			
026	0					058	0	STAR (48")			
027	0					059	0				
028	1	MT. CHUCKMORE				060	0	MUNCH/EMPIRE			
029	0	CHEESE GUITAR				061	0	MOVIE PARODY POSTERS			
030	0	FLAME GUITAR				062	0				
031	0	ROLLING BONE				063	0				
032	0	NICKELODEON				064	9	9"-0" COATRACKS			

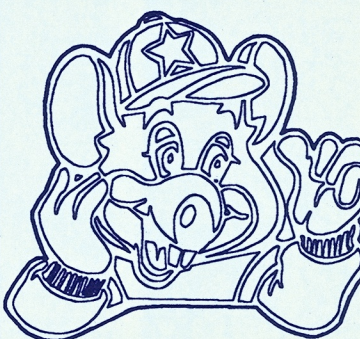

THESE DOCUMENTS ARE THE SOLE PROPERTY
OF THE SHERWIN WILLIAMS COMPANY. ANY COPYING
OR REPRODUCTION OF THESE DOCUMENTS FOR ANY
PURPOSE WITHOUT THE EXPRESS WRITTEN
PERMISSION OF THE ARCHITECT AND THE
FRANCHISEE IS PROHIBITED.

EDWARD A. McHUGH
ARCHITECT

P.O. BOX 8082
BELLEVUE, WA 98008-0082

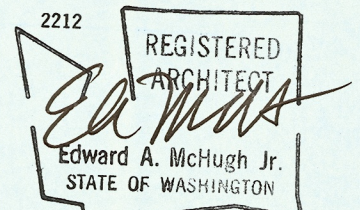

B&W
BURSON AND WILLIAMS
PROJECT ADMINISTRATOR


CHUCK E. CHEESE'S PIZZA #3199 - SEATTLE
2230 148TH AVENUE NE, BELLEVUE, WASHINGTON 98007
SEATTLE ENTERTAINMENT CONCEPTS, INC.
4445 SW 110TH
BEAVERTON, OR 97005
SCHEDULES

Date
30 OCT 1995

Revisions

RECEIVED

NOV 07 1995

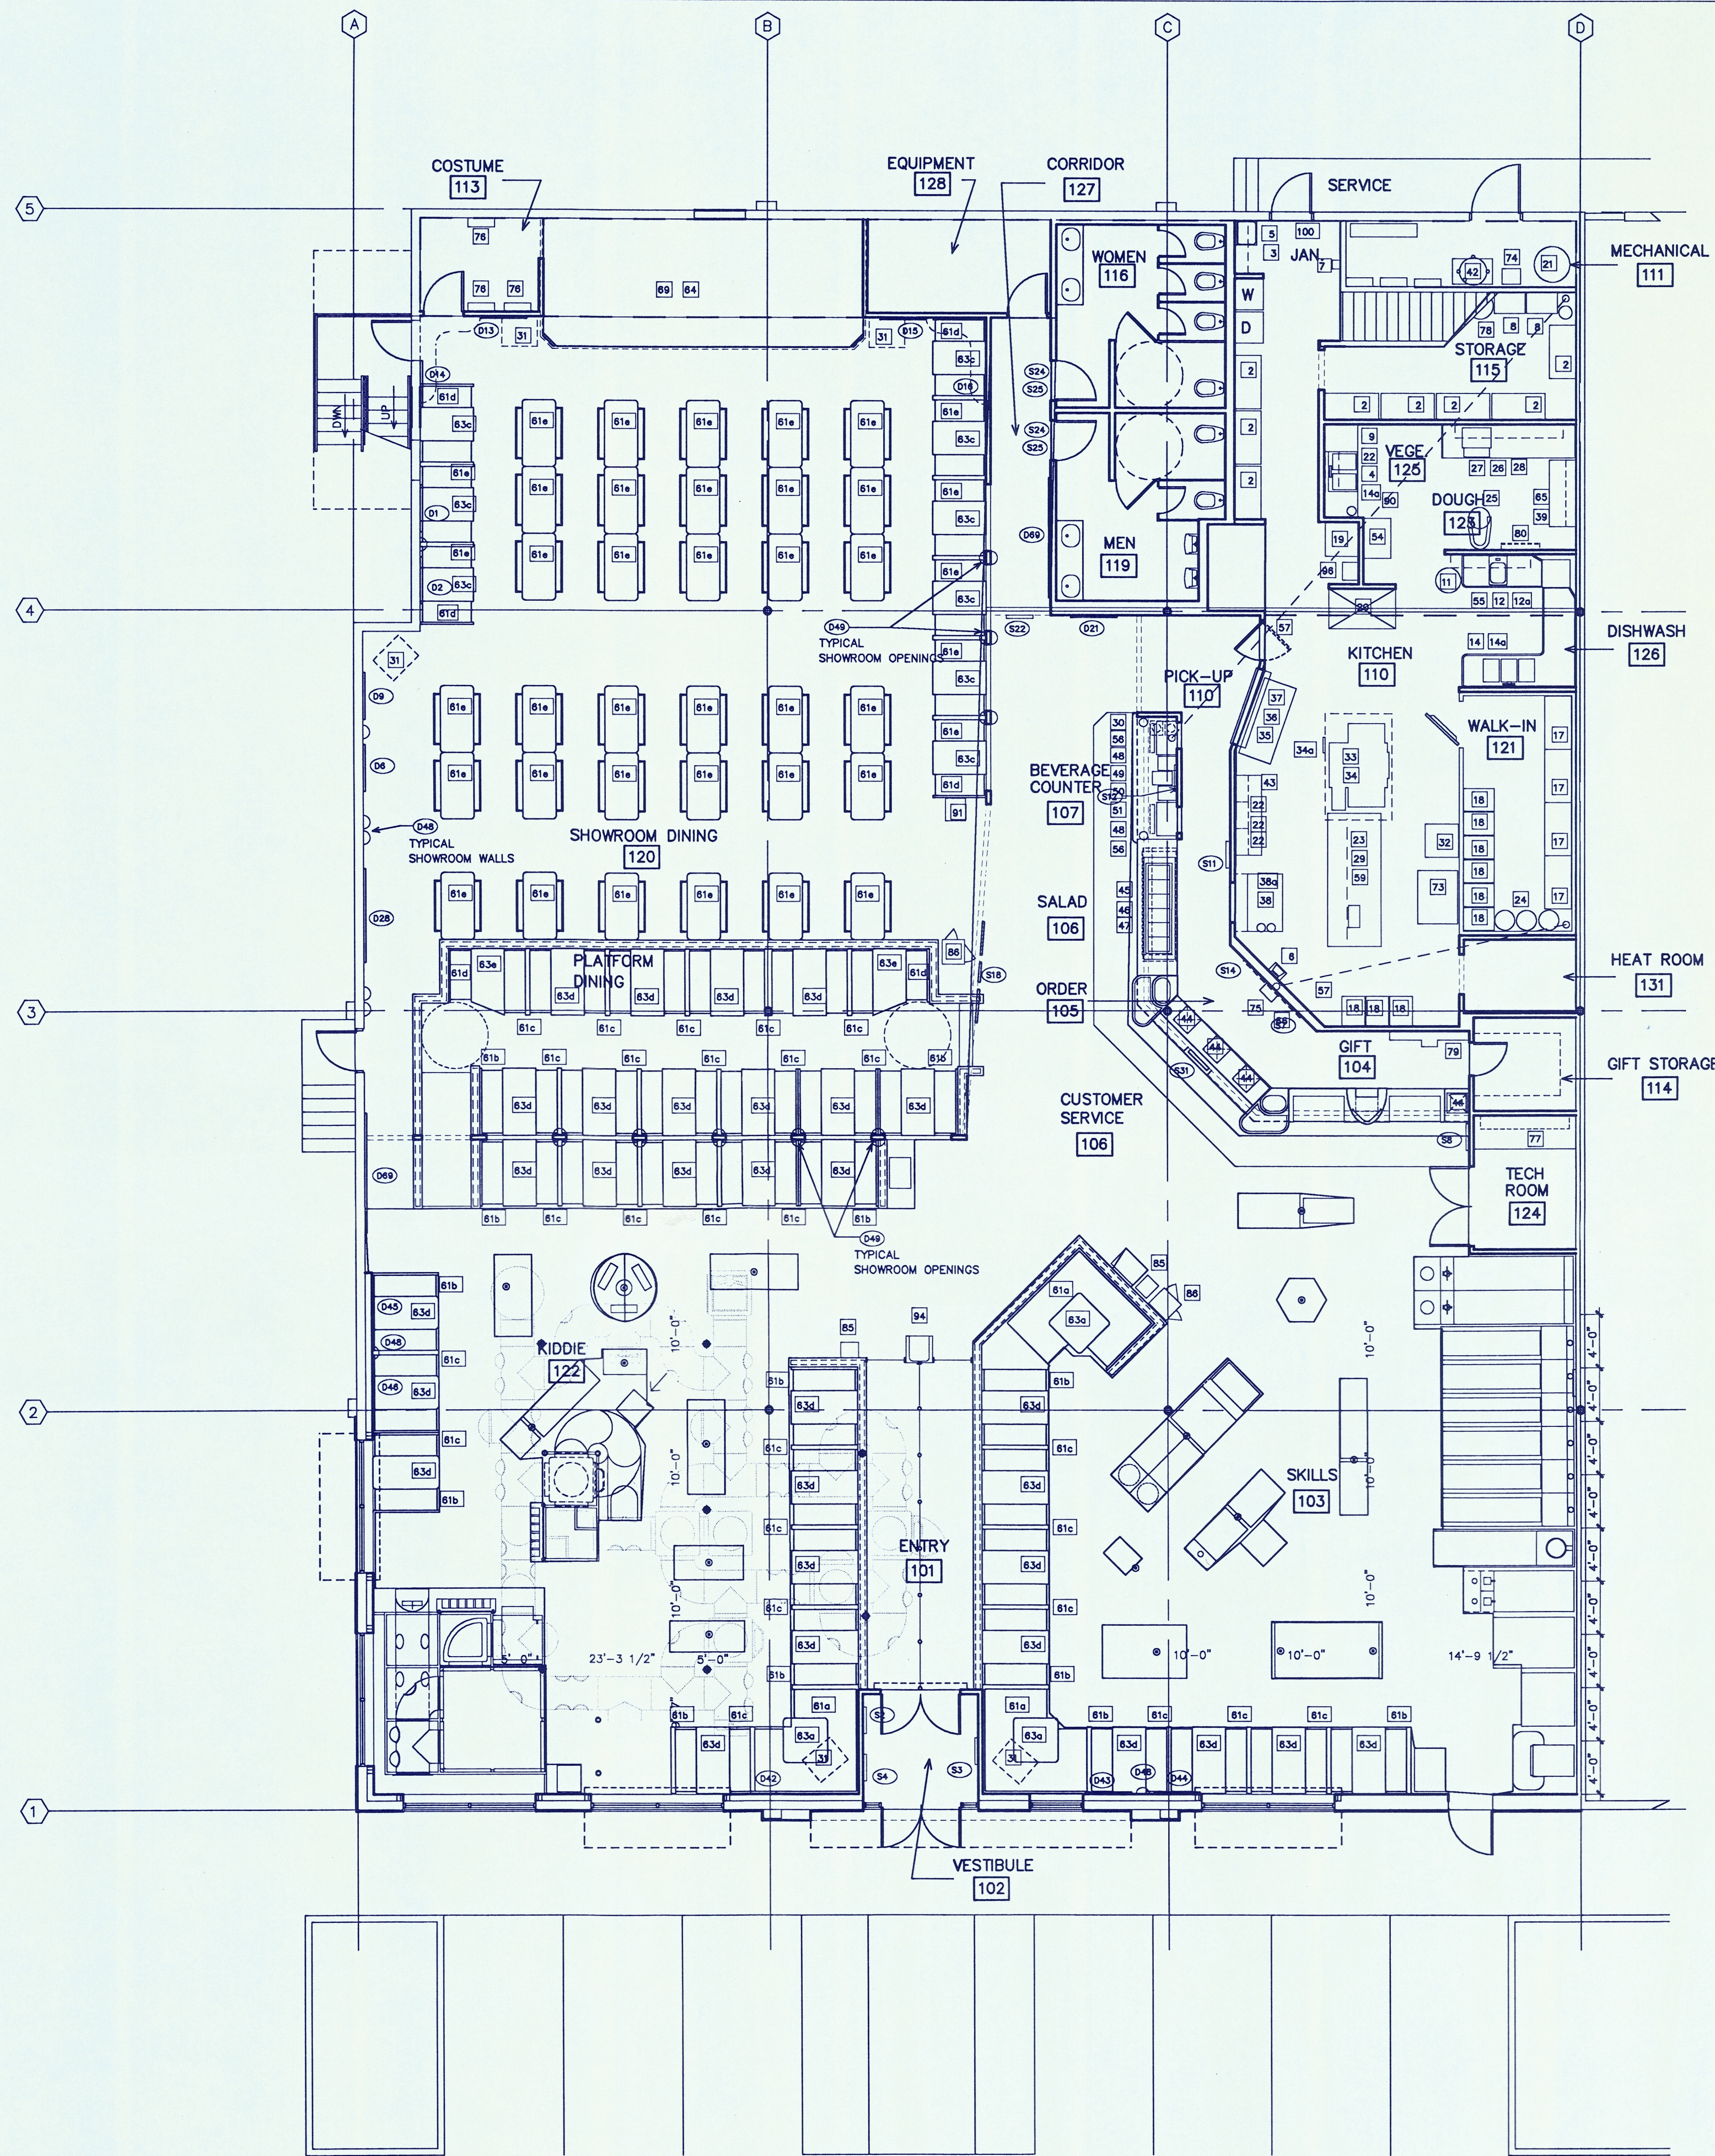

01 GAMES, SEATING AND EQUIPMENT LAYOUT

SCALE - 1/8" = 1'-0"

ROOM NAME
A
B H54 D
C

FIXTURE AND EQUIPMENT SCHEDULE

ALL EQUIPMENT FURNISHED BY OWNER UNLESS NOTED OTHERWISE				FURNISHED BY	INSTALLED BY	HOOK-UP BY	START-UP BY
MARK	DESCRIPTION	QTY.	MANUFACTURER / MODEL NUMBER	REMARKS			
1	DRY STORAGE SHELVING	0			0	0	N/A
2	MITO W/ CASTERS (1'-0", 2'-5" & 2'-6")	8			0	0	N/A
3	MOP SINK	1	FIAT MSB-1824 18" X 24"		0	0	N/A
4	VEGETABLE PREP. SINK	1	WASSERSTROM 35" X 84"	CUSTOM FABRICATED	0	0	N/A
5	CLEANING SUPPLY SHELF	1	WASSERSTROM 35" X 72" W/SS WALL BRACKETS	CUSTOM FABRICATED	0	0	N/A
6	HAND SINK	1	AMFICORD 2H-17 W/ FAUCETS		0	0	N/A
7	TIME CLOCK	1	CINCINNATI 10030	ON MEZZANINE	0	0	N/A
8	BAG-N-BOX RACK	2			0	0	N/A
9	FIRE EXTINGUISHER	1	J.L. INDUSTRIES COSMIC 10E		0	0	N/A
10	RECESSED FIRE EXTINGUISHER CABINET	5	AMBIASSADOR SERIES #017-521, J.L. INDUSTRIES		0	0	N/A
11	TRASH CAN	1	24" DIAMETER		0	0	N/A
12	SOILED DISH TABLE	1	EXISTING - STAINLESS STEEL	EXISTING	0	0	N/A
12a	WALL RACK	1	WASSERSTROM 12" X 36" SS W/ SS WALL BRACKETS	CUSTOM FABRICATED	0	0	N/A
13	DISHWASHER	1	EXISTING	LOW TEMPERATURE - CHEMICAL SANITIZING	0	0	N/A
14	DISH TABLE W/ 3 COMP. SINK	1	27" X 132" EXISTING - STAINLESS STEEL	EXISTING	0	0	N/A
14a	FAUCET	2			0	0	N/A
15	WALL SHELF W/ UTENSIL RACK	0	WASSERSTROM 12" X 72"	CUSTOM FABRICATED	0	0	N/A
16	WALK-IN COOLER	1	KOLPAK 1-KMA-150R 8'-5" X 17'-0"	SEE NOTE 4 ON SHEET A-9	0	0	N/A
17	COOLER SHELVING	4	24" X 48" EXISTING	EPOXY COATED STEEL	0	0	N/A
18	BUN RACKS	9	20" X 28" EXISTING	EPOXY COATED STEEL	0	0	N/A
19	COTTON CANDY MACHINE	1	GOLD MEDAL 3015 DLX, WHIRLWIND & 3036	BASE, COUNTER, FLOOR RACKS & STABILIZER	0	0	N/A
20	REACH-IN FREEZER	1	EXISTING 56" X 34"		0	0	N/A
21	WATER HEATER	0	REUSE EXISTING		0	0	N/A
22	TABLE OVER-SHELF	3	INTERMETRO "N2" SERIES 12" X 24" DOUBLE STACK SHELF		0	0	N/A
23	REFRIG. PIZZA TABLE	1	EXISTING TO BE RELOCATED 33" X 93" STAINLESS STEEL		0	0	N/A
24	BEER KEYS	3			0	0	N/A
25	MIXER	1	HOBART 80 QUART - EXISTING		0	0	N/A
26	PANNING TABLE (DOUGH)	1	30" X 120" EXISTING - STAINLESS STEEL	EXISTING	0	0	N/A
27	PANNING WALL SHELF	1	WASSERSTROM 12" X 96"	CUSTOM FABRICATED	0	0	N/A
28	DOUGH SHEETER	1	ANET'S SDR21P	OUTLET @ 46" A.F.F.	0	0	N/A
29	PRINTER	1	NOK REMOTE		0	0	N/A
30	CARBONATOR & MOTOR ON SHELF	2	LEXINGTON CB-681		0	0	N/A
31	MONITOR	4	NEC W/ AMC MOUNT (2-27" & 2-35")	GC INSTALLS MOUNT AND PROVIDES STL SUPPORT & PIPE	0	0	N/A
32	CAN RACK	1	NEW AGE MODEL 12250K		0	0	N/A
33	PIZZA OVEN	1	LUNDA-W MPOINGER		0	0	N/A
34	EXHAUST HOOD	1	LDI MFG. CO., INC. MODEL #CV-86	EXISTING	0	0	N/A
34a	HEAT GUARD	0	WASSERSTROM	CUSTOM FABRICATED	0	0	N/A
35	HEAT STRIPS	2	HATCO J. GRAPH 60		0	0	N/A
36	WORK TABLE	1	30" X 72" STAINLESS STEEL	EXISTING	0	0	N/A
37	PASS THRU DOUBLE SHELF	1	WASSERSTROM 35" X 60" X 12" SS	CUSTOM FABRICATED	0	0	N/A
38	ICE MACHINE W/ BIN	1	KLOPFENBERG	EXISTING	0	0	N/A
38a	WATER FILTER	1	WANTONIC TR-UMINATOR #25		0	0	N/A
39	BUNNING WALL SHELF	1	WASSERSTROM 12" X 96"	CUSTOM FABRICATED	0	0	N/A
40	PICK-UP WINDOW SHELF	1	WASSERSTROM 12" X 60" STAINLESS STEEL HINGED	MOUNT 6" BELOW PICK-UP WINDOW SEE DTL. SHEET A10	0	0	N/A
41	BEER COOLANT PUMP	1	PENLICK 4200 POWER PACK, TRUNK HOUSING	REGULATORS (BEER & WINE) W/ ALL CONN. AND FITTINGS	0	0	N/A
42	AIR COMPRESSOR	1	INGERSOLL-RAND 2HP TYPE 30		0	0	N/A
43	SANDWICH TABLE	1	32" X 67" STAINLESS STEEL EXISTING	OUTLETS @ 46" & 12" A.F.F.	0	0	N/A
44	REGISTERS	4	STANDARD LOGIC (DART)		0	0	N/A
45	SALAD BAR REFRIGERATOR	1	RANDELL #0977210 W/ SUB TOP	UNDER-COUNTER	0	0	N/A
46	SALAD BAR PAN	1	RANDELL #0977210M	CUSTOM FABRICATED 20" X 78" CUTOFF FOR SALAD BAR	0	0	N/A
47	SNEEZE GUARD	1		CUSTOM FABRICATED	0	0	N/A
48	SDA & ICE DISPENSER	2	REMCON 14150 SERIES		0	0	N/A
49	TEA BREWERS & DISPENSER	1	WILBUR CURTIS CO. #PB-3		0	0	N/A
50	CONDIMENT PANS	1	MODULAR 10-9000 12" X 18"		0	0	N/A
51	COFFEE MAKER	1	CURTIS GEM SYSTEM 120A		0	0	N/A
52	COUNTER ASSEMBLY	1		BEVERAGE, SALAD BAR, ORDER & GIFTS COUNTER	0	0	N/A
53	OFFICE DESK	1	30" X 72"	CUSTOM FABRICATED	0	0	N/A
54	DUNNAGE RACK	1	10" X 40"	EXISTING	0	0	N/A
55	SPRAY RINSE	1	T46 BRASS, B-133-01 W/B-156 FAUCET & B-109 BASKET		0	0	N/A
56	LDI HOLDER	2	MODULAR 10-1024-2		0	0	N/A
57	6" PVC CONDUIT	2	UNDER SLAB FOR COKE LINES		0	0	N/A
58	BULLETIN BOARD	1	STAPLES OFFICE SUPPLY	ON MEZZANINE	0	0	N/A
59	PORTION BOARD	1	ARLINGTON BUSINESS FORMS		0	0	N/A
60	SAFE	1	24" X 28"	ON MEZZANINE	0	0	N/A
61a	BOOTH SEATING, CORNER	1 LOT	60" X 96" X 96" X 90" CORNER		0	0	N/A
61b	BOOTH SEATING, SINGLE 5'-0"	1 LOT	21" X 60"		0	0	N/A
61c	BOOTH SEATING, DOUBLE 5'-0"	1 LOT	42" X 60"		0	0	N/A
61d	BOOTH SEATING, SINGLE 4'-0"	1 LOT	21" X 48"		0	0	N/A
61e	BOOTH SEATING, DOUBLE 4'-0"	1 LOT	42" X 48"		0	0	N/A
61f	BOOTH SEATING, SINGLE 3'-6"	0	21" X 42"		0	0	N/A
61g	BOOTH SEATING, DOUBLE 3'-6"	0	42" X 42"		0	0	N/A
62	CHAIRS	1 LOT	PRINCE #302-PN-NATURAL ROUGE II RU780	VINYL / NATURAL FINISH	0	0	N/A
63a	TABLE TOP	1 LOT	54" X 48"		0	0	N/A
63b	TABLE TOP	0	30" X 42"		0	0	N/A
63c	TABLE TOP	1 LOT	30" X 48"		0	0	N/A
63d	TABLE TOP	1 LOT	30" X 60"		0	0	N/A
63e	TABLE TOP	1 LOT	30" X 36"/48"		0	0	N/A
64	VIDEO SHOW	1	TECH	SEE NOTE 5 ON SHEET A-9	0	0	N/A
65	BUNNING TABLE	1	24" X 96" STAINLESS STEEL	EXISTING	0	0	N/A
66	MENU BOARD	1	RUTLEDGE WOOD PRODUCTS	CUSTOM FABRICATED	0	0	N/A
67	BEER DISPENSER & DRAIN TROUGH	1	PENLICK #		0	0	N/A
68	EMPLOYEE SHELF	1	WASSERSTROM 14" X 60" SS (HINGED)	CUSTOM FABRICATED, 42" A.F.F. ON MEZZANINE	0	0	N/A
69	SOUND SYSTEM	1	TECH	SEE NOTE 6 ON SHEET A-9	0	0	N/A
70	EMPLOYEE STOOLS	4	SHAFFER COMM. SEATING BS-142 BLACK	ON MEZZANINE	0	0	N/A
71	SECURITY SYSTEM PANEL	1		SEE NOTE 3 ON SHEET A-9	0	0	N/A
72	ICE DISPENSER LOAD WINDOW	2	CRYSTAL TIP W/ ADAPTER SLEEVE S.S. FRAMES	WITH PLASTIC LAMINATE DOORS	0	0	N/A
73	PROOFING SHELVING	1	INTERMETRO SUPER WIDE 48" X 36"		0	0	N/A
74	AIR DRYER	1	DELTECH HYDROGARD HG15	MOUNT ON WALL ABOVE COMPRESSOR	0	0	N/A
75	PIZZA PAN DISPLAY	1		CUSTOM FABRICATED SEE SHEET A10	0	0	N/A
76	COSTUME HANGER	3	RUTLEDGE WOOD PRODUCTS 4" X 24"	CUSTOM FABRICATED	0	0	N/A
77	TECH BENCH	1	EXISTING RELOCATED	EXISTING	0	0	N/A
78	C. O2 UNIT	1			0	0	N/A
79	CADDY CABINET	1	14" X 90"	CUSTOM FABRICATED SEE DTL. SHEET A7	0	0	N/A
80	DOUGH BRACKET HOLDER	1	WASSERSTROM G.C. SS MOUNTING PLATE AND 4 BOLTS	CUSTOM FABRICATED-MOUNT 5'-0" A.F.F.	0	0	N/A
81	TRUSS FOR LIGHTS	1	LIGHT SUPPORTS 2" NOMINAL (12' LONG)	SECURE TO STRUCTURE AT 3 PLACES, PAINT BLACK	0	0	N/A
82	BACK-LIT CHECKER FIXTURE	0			0	0	N/A
83	COAT RACKS	1	4" X 72"	CUSTOM FABRICATED	0	0	N/A
84	BENCH	1			0	0	N/A
85	COIN CHANGER	2	12" X 14"		0	0	N/A
86	THANK-YOU BOX	2	20" X 40" X 42"	CUSTOM FABRICATED	0	0	N/A
87	NEONS	1			0	0	N/A
88	MONITOR	1	VIDEO MONITOR	ON MEZZANINE	0	0	N/A
89	"MOVING EYE" PORTRAITS	0			0	0	N/A
90	DICER	1			0	0	N/A
91	HOTNESS STAND	1	20" X 24" X 42"	CUSTOM FABRICATED	0	0	N/A
92	ICE LEVEL INDICATOR LIGHTS	2	COKE	MOUNT NEAR CEILING ON WALL	0	0	N/A
93	REACH-IN REFRIGERATOR	0	WASSERSTROM	STOCK ITEM	0	0	N/A
94	GREETER STATION	1			0	0	N/A
95	FILE CABINET	1		ON MEZZANINE	0	0	N/A
96	BIRTHDAY PODIUM	1	24" X 16" X 12"	CUSTOM FABRICATED	0	0	N/A
97	CEILING FAN	0	HUNTER	PROVIDE ADAPTER KIT FOR POLE MOUNTING	0	0	N/A
98	ILLUMINATED DECOR SHELF	2	10'-6" X 8'-6" X 1'-4" WIDE	CUSTOM FABRICATED	0	0	N/A
99	TRI-TRUSS	3	6'-0" SECTIONS	PRE-FINISHED	0	0	N/A
100	FLY FAN	1			0	0	N/A
101	SCALE	1			0	0	N/A
102	SHREDDER	1			0	0	N/A
103	PROMO CLIP CADDY	1			0	0	N/A
104	NOT USED	0			0	0	N/A

- 0 - OWNER
G - GENERAL CONTRACTOR
S - SUPPLIER
N/A - NOT APPLICABLE
- GENERAL CONTRACTOR RESPONSIBLE FOR RECEIVING, UNLOADING, AND INSPECTION AT TIME OF DELIVERY. REPORT ANY DAMAGE TO OWNER, AT TIME OF DELIVERY.
 - NOT USED.
 - GENERAL CONTRACTOR RESPONSIBLE FOR COORDINATION OF SECURITY SYSTEM. CONTACT OWNER FOR NAME OF SECURITY REPRESENTATIVE.
 - GENERAL CONTRACTOR IS RESPONSIBLE FOR INSTALLATION OF WALK-IN COOLER BOX. GENERAL CONTRACTOR SHALL PROVIDE AND INSTALL CURB AS REQUIRED FOR ROOF MOUNTED CONDENSER UNIT. GENERAL CONTRACTOR SHALL PROVIDE AND INSTALL ALL NECESSARY ELECTRICAL SERVICE TO WALK-IN COOLER, AND RELATED REFRIGERATION EQUIPMENT. COORDINATE ANY ROOF ALTERATIONS WITH APPROVED ROOFING CONTRACTOR.
 - REFRIGERATION SERVICE CO. IS RESPONSIBLE FOR ALL PRE-CHARGED LINE WORK, AND EQUIPMENT START-UP ON WALK-IN COOLER AND ICE MACHINE.
 - GENERAL CONTRACTOR TO COORDINATE WITH OWNER'S TECHNICAL ADVISOR ON COMPRESSED AIR REQUIREMENTS AND LOCATIONS.
 - G.C. WILL INSTALL WIRE ABOVE CEILING & IN WALL FOR SOUND SYSTEM. OWNER WILL PROVIDE ALL SPEAKER WIRE. OWNER WILL FURNISH AND INSTALL ALL SPEAKERS, & MAKE FINAL CONNECTIONS AT SPEAKERS.

SEATING		ATTRactions	
KIDDLIE AREA:	58	KIDDLIE:	NA
SKILLS AREA:	44	SKILLS:	NA
SHOWROOM AREA:	216	VIDEO:	NA
TOTAL SEATS:	318	TOTAL POSITIONS:	NA
TOTAL AREA:	10,910 SQ.FT.		


RECEIVED
NOV 07 1995
DEPT. PROCESSING



THESE DOCUMENTS ARE THE SOLE PROPERTY OF THE OWNER. ANY COPIING OR USE OF THESE DOCUMENTS FOR ANY PURPOSE OTHER THAN CONSTRUCTION OF THIS PROJECT WITHOUT THE EXPRESS WRITTEN PERMISSION OF THE ARCHITECT AND THE FRANCHISEE IS PROHIBITED.

EDWARD A. McHUGH
ARCHITECT

P.O. BOX 8092
BELLEVUE, WA 98008-0092

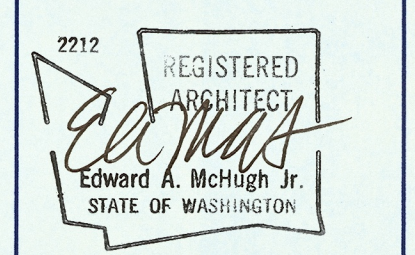

BUTSON AND WILLIAMS
PROJECT ADMINISTRATOR


CHUCK E. CHEESE'S PIZZA #3199 - SEATTLE
2239 148TH AVENUE NE, BELLEVUE, WASHINGTON 98007
SEATTLE ENTERTAINMENT CONCEPTS, INC.
4445 SW 10TH
BEAVERTON, OR 97005

Date
30 OCT 1995


Revisions

Project Number
95-190


Sheet Number
A9
of 14

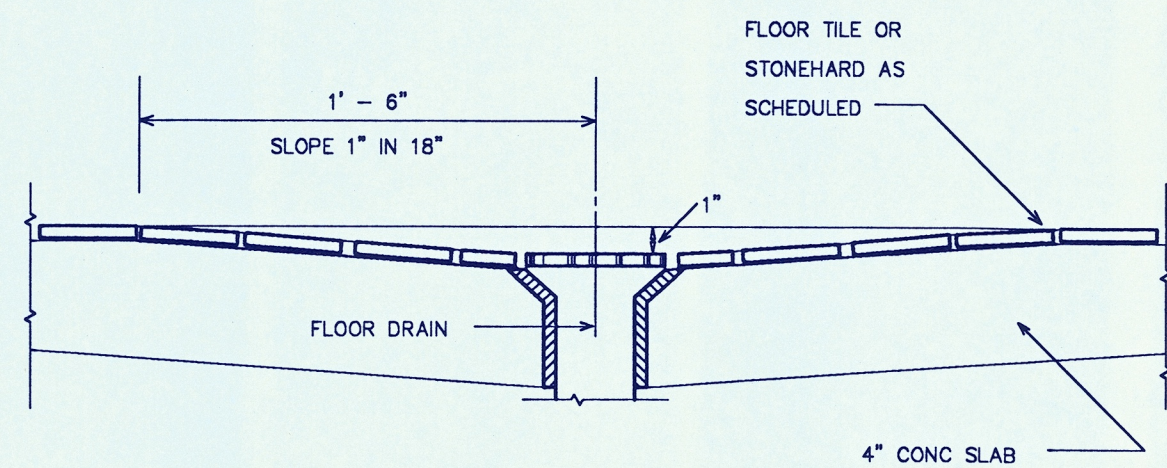


01 TYPICAL FLOOR DRAIN
SCALE: 1/2" = 1'-0"

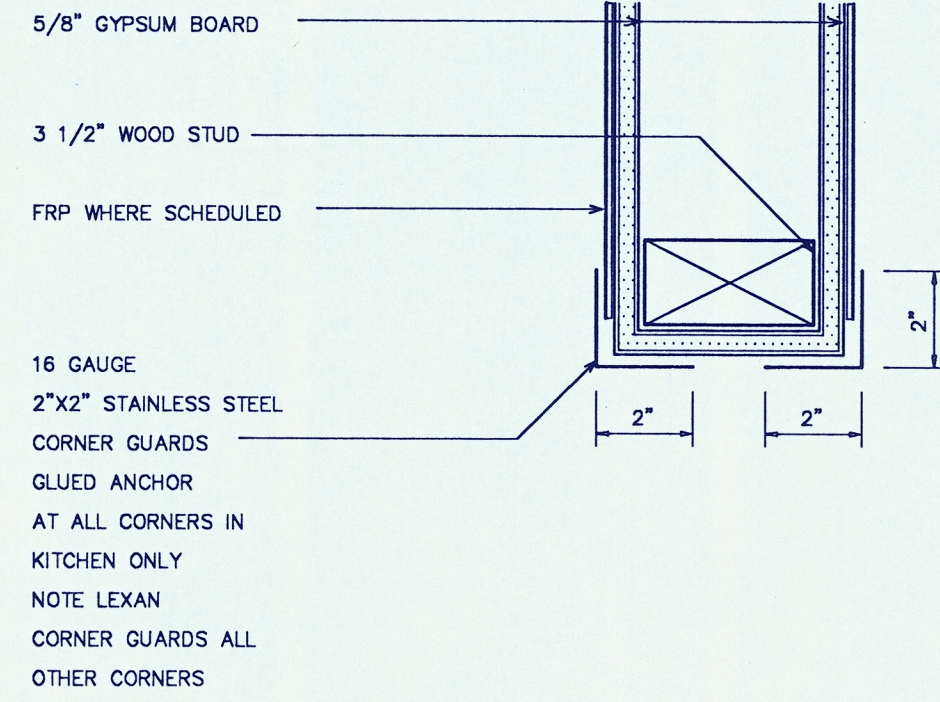


02 S.S. CORNER GUARDS
SCALE: 3" = 1'-0"

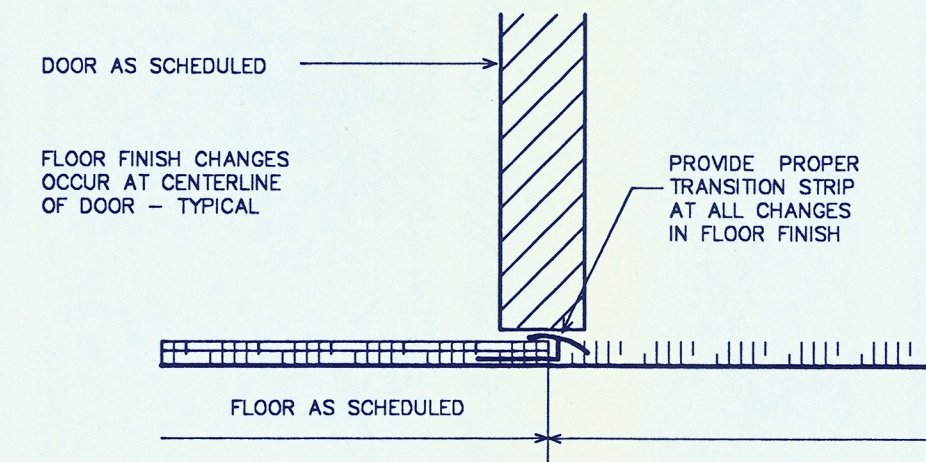


03 INTERIOR DOOR SILL
SCALE: 3" = 1'-0"

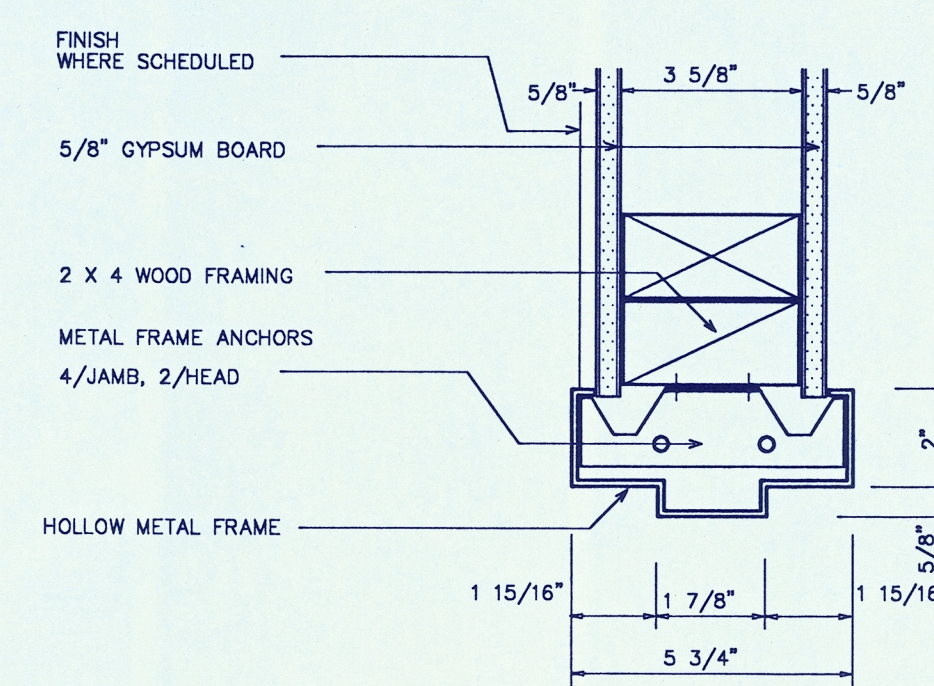


04 TYP. INTERIOR DOOR FRAME
SCALE: 3" = 1'-0"

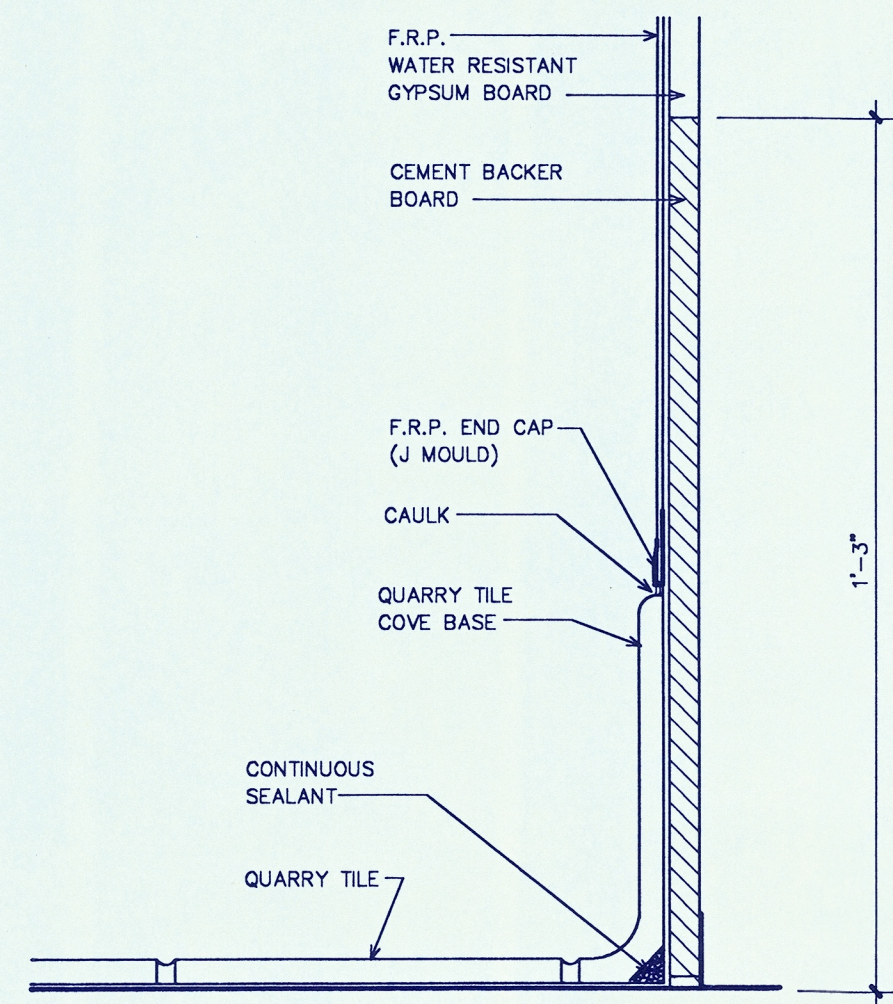


06 QUARRY TILE COVE BASE DETAIL
SCALE: 3" = 1'-0"

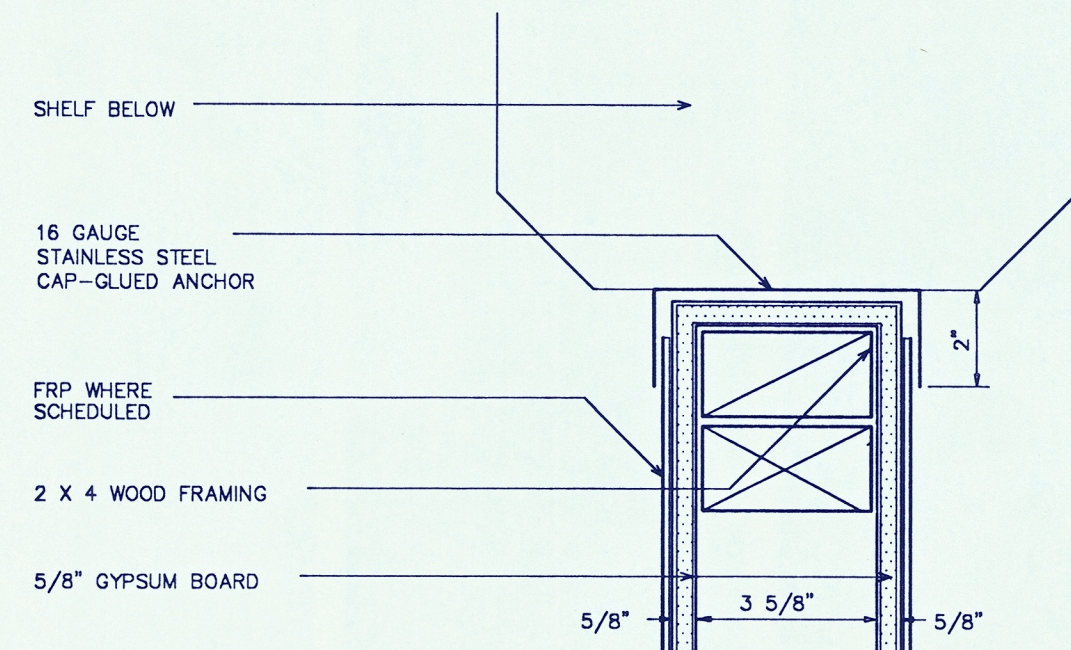


07 JAMB @ PASS-THRU
SCALE: 3" = 1'-0"

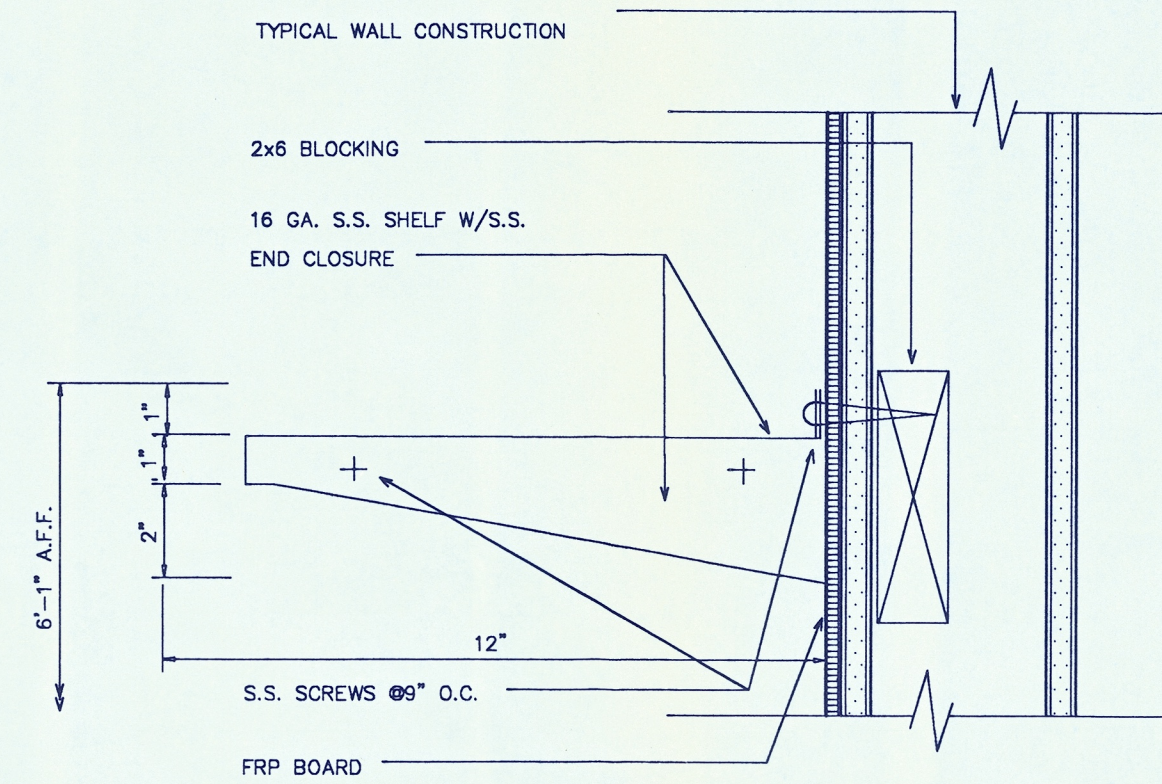


08 S.S. MOD. SINK SHELF
SCALE: 3" = 1'-0"

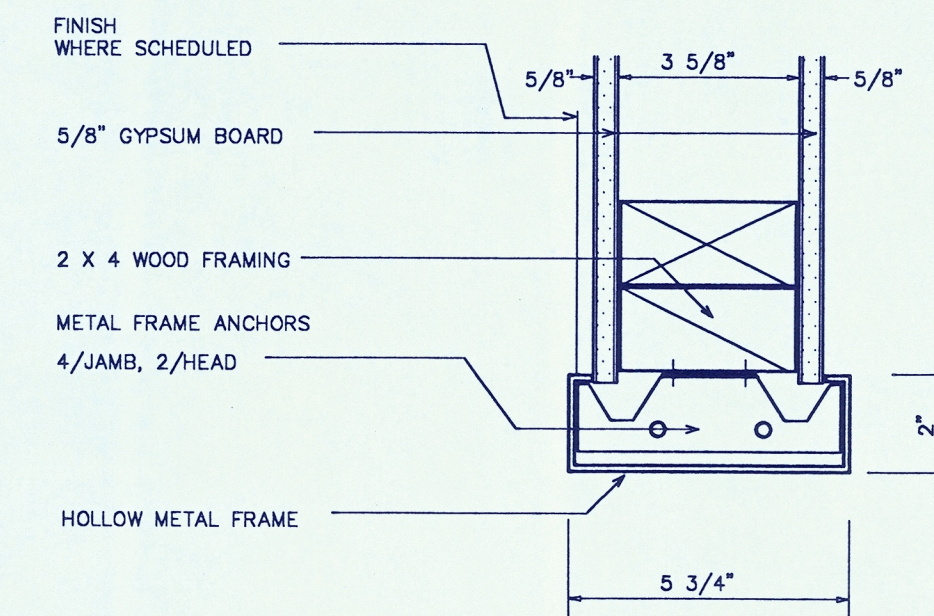


09 HD / JAMB @ DBL. ACT. DOOR
SCALE: 3" = 1'-0"

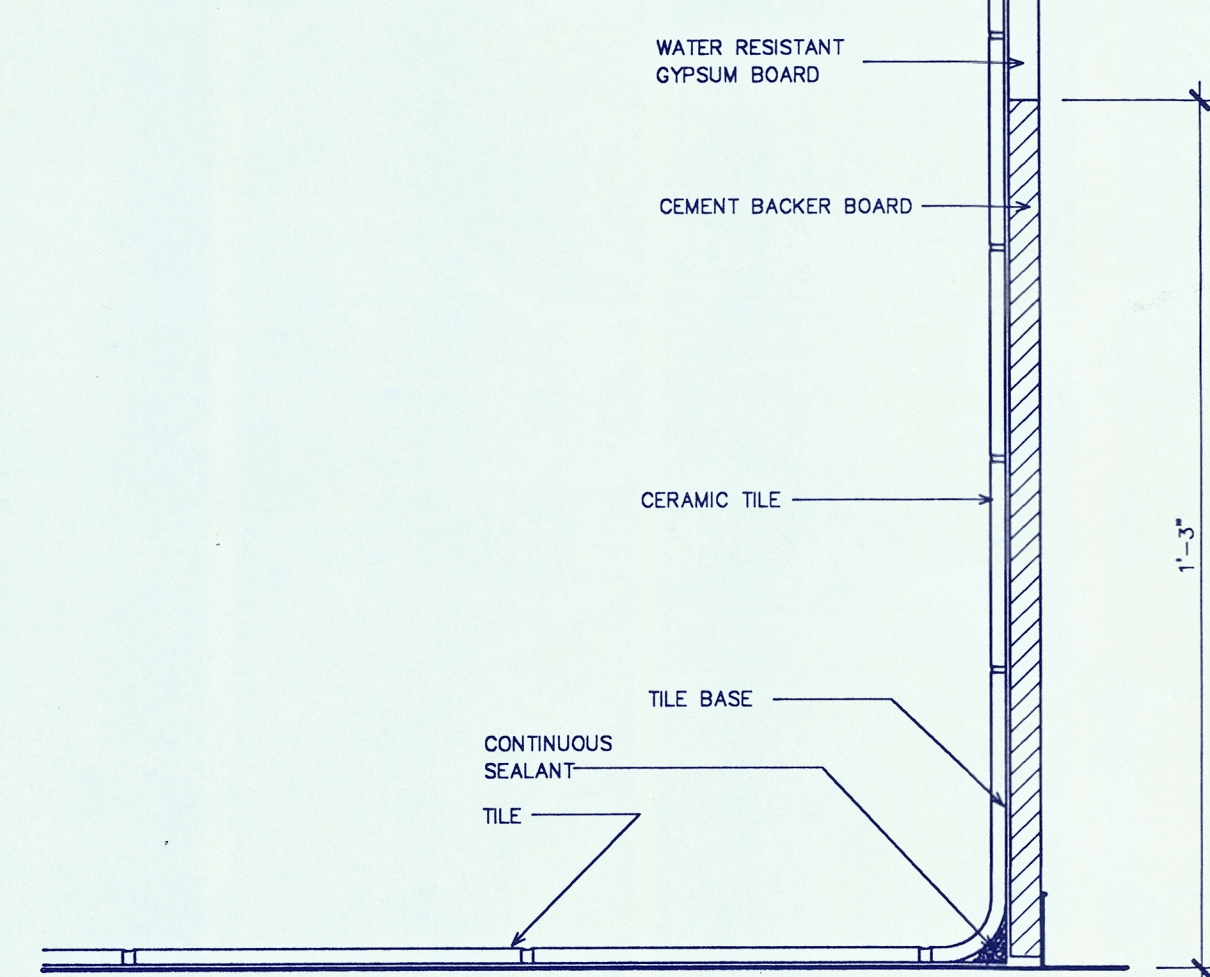


11 CERAMIC TILE COVE BASE DETAIL
SCALE: 3" = 1'-0"

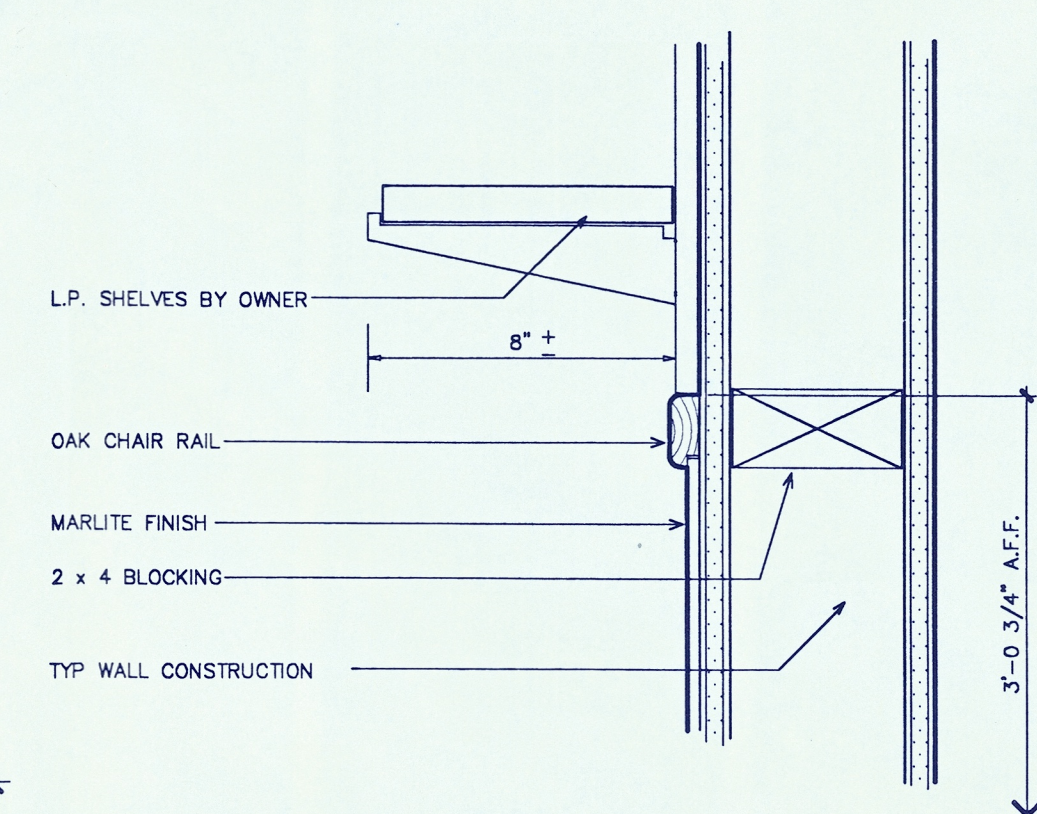


12 SHELF AT GIFTS
SCALE: 3" = 1'-0"

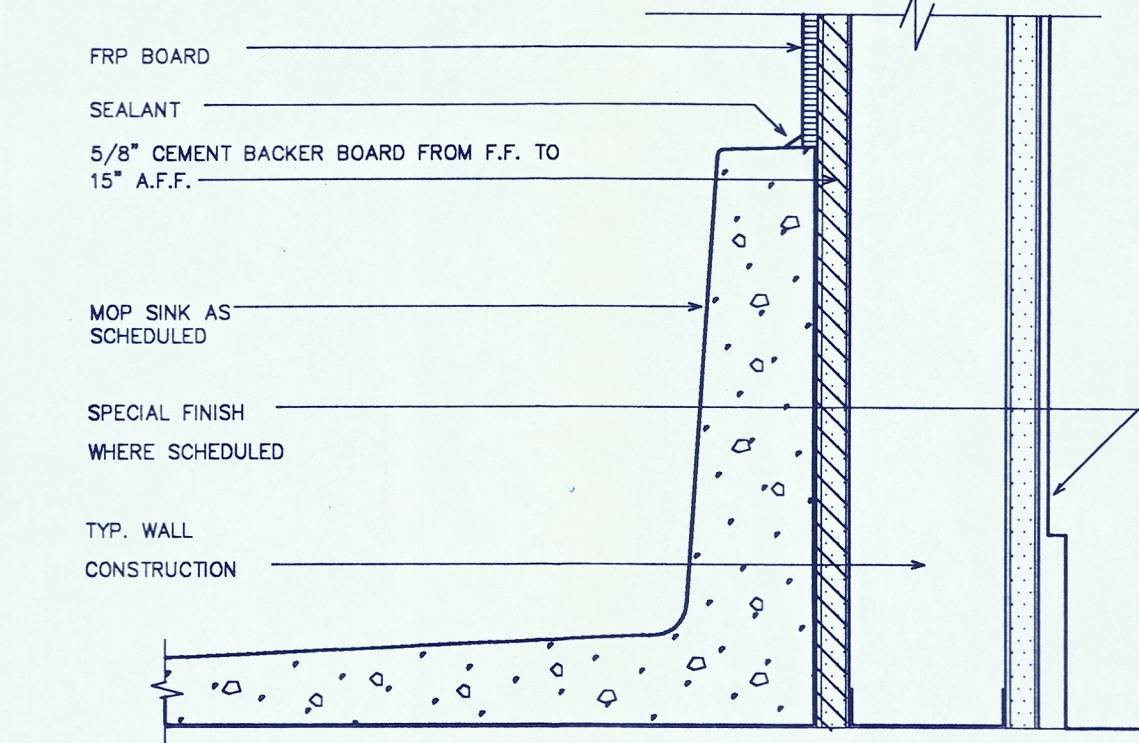


13 MOP SINK @ WALL
SCALE: 3" = 1'-0"

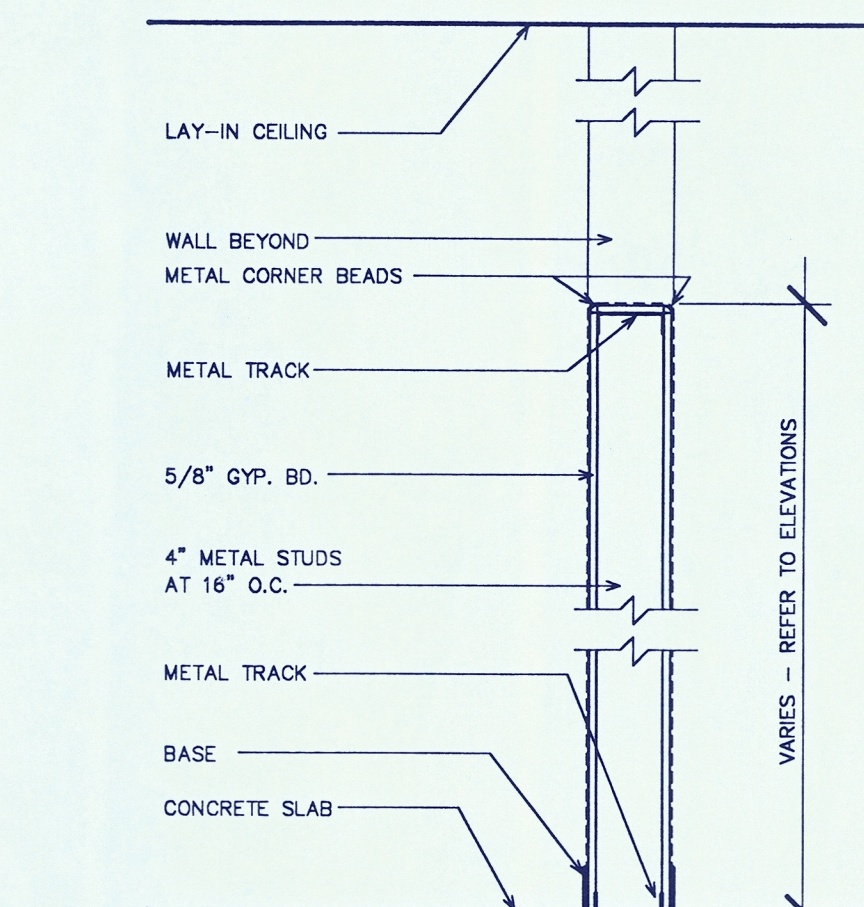


14 TYPICAL SLOPED SECTION
SCALE: 3/4" = 1'-0"

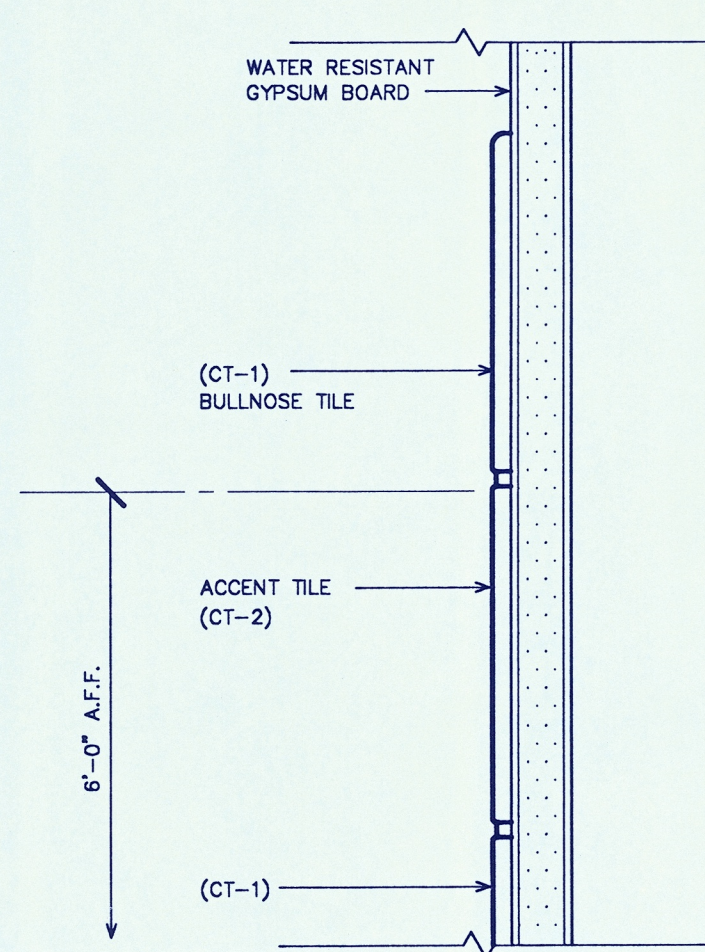


16 TILE DETAIL AT RESTROOM
SCALE: 3" = 1'-0"

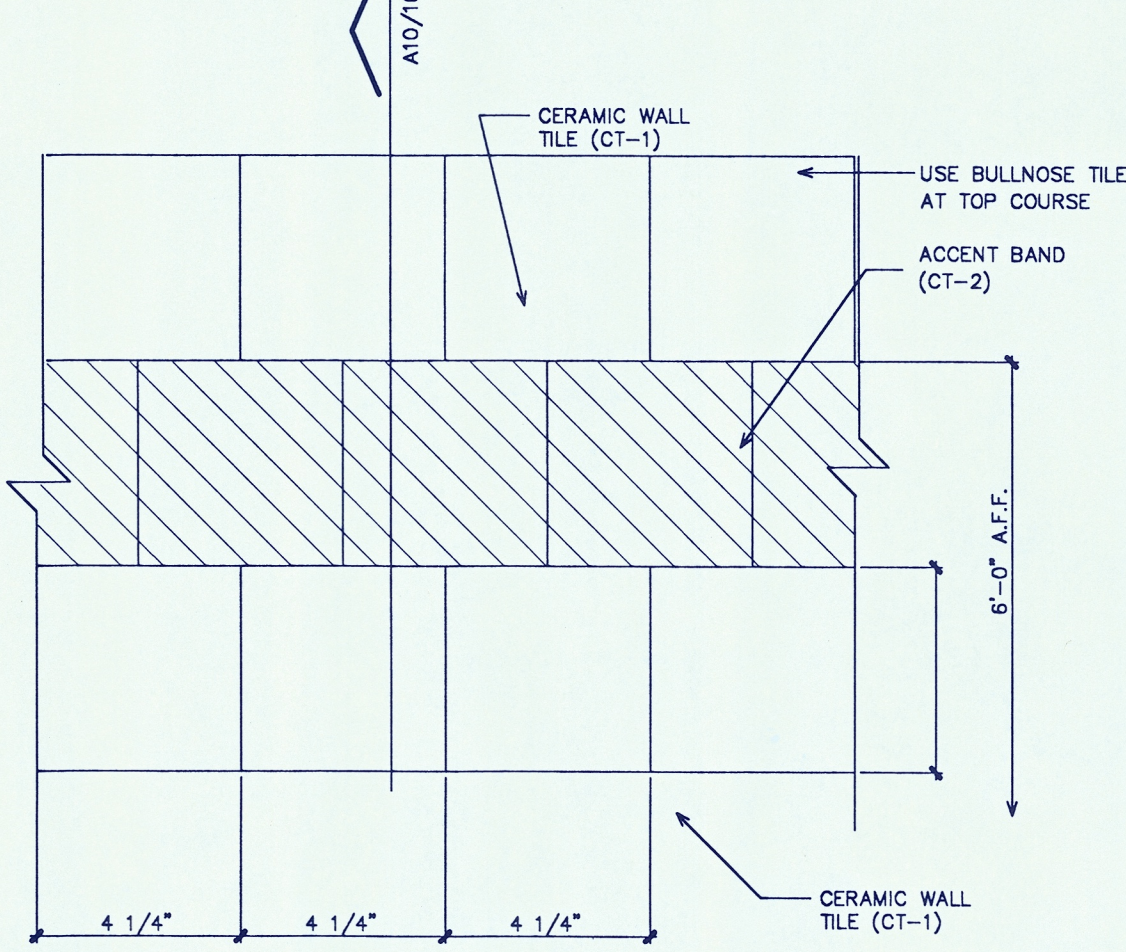

17 RESTROOM TILE CHECKS
SCALE: 3" = 1'-0"

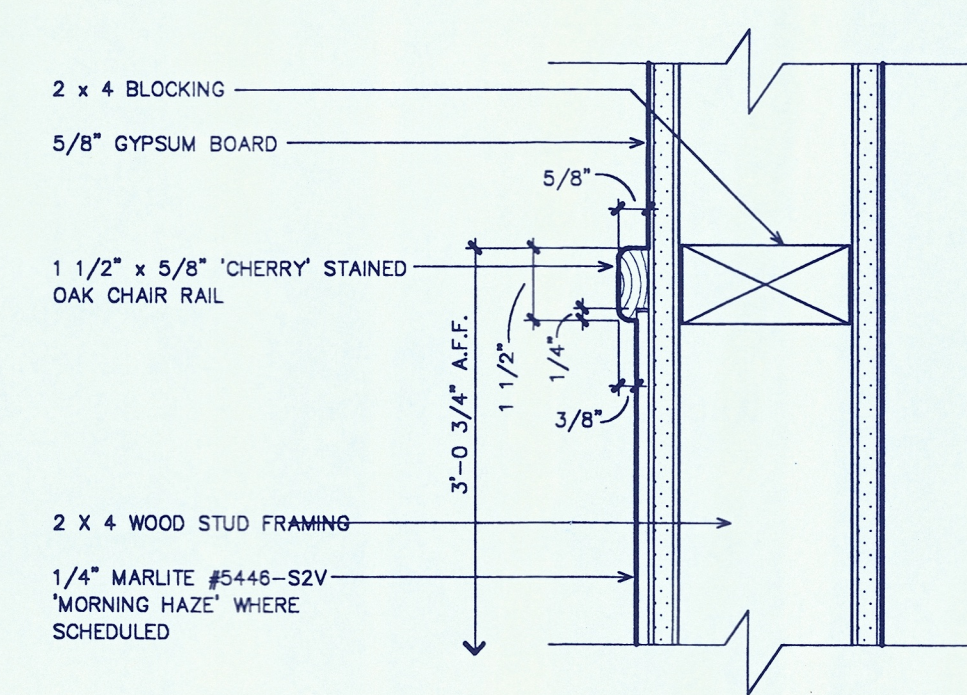


18 CHAIR RAIL
SCALE: 3" = 1'-0"

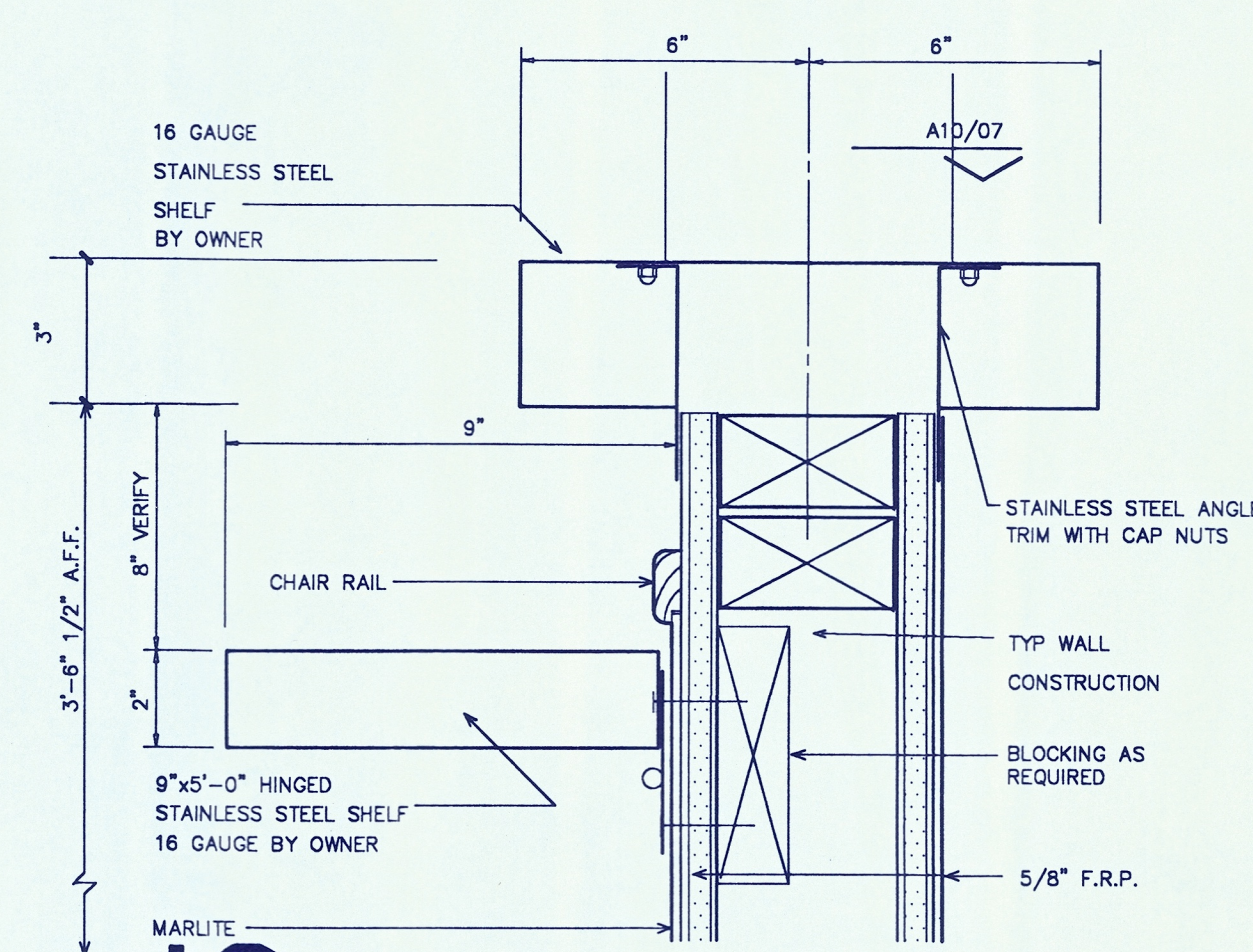


19 PICK-UP SHELF
SCALE: 3" = 1'-0"

RECEIVED
10/07/1995
PERMIT PROCESSING

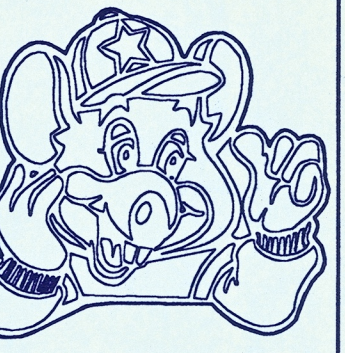

THESE DOCUMENTS ARE THE SOLE PROPERTY OF THE SHOWER FRANCHISE. ANY COPYING OR USE OF THESE DOCUMENTS FOR ANY PURPOSE OTHER THAN CONSTRUCTION OF THIS PROJECT WITHOUT THE EXPRESS WRITTEN PERMISSION OF THE ARCHITECT AND THE FRANCHISE IS PROHIBITED.

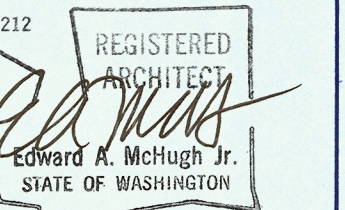


B&W
BURSON AND WILLIAMS
PROJECT ADMINISTRATOR


CHUCK E. CHEESE'S PIZZA #3199 - SEATTLE
2239 148TH AVENUE NE, BELLEVUE, WASHINGTON 98007
SEATTLE ENTERTAINMENT CONCEPTS, INC.
4445 SW 110TH
BEAVERTON, OR 97005

Date	30 OCT 1995
Revisions	
Project Number	95-190
Sheet Number	A10
of	14


SECTIONS AND DETAILS

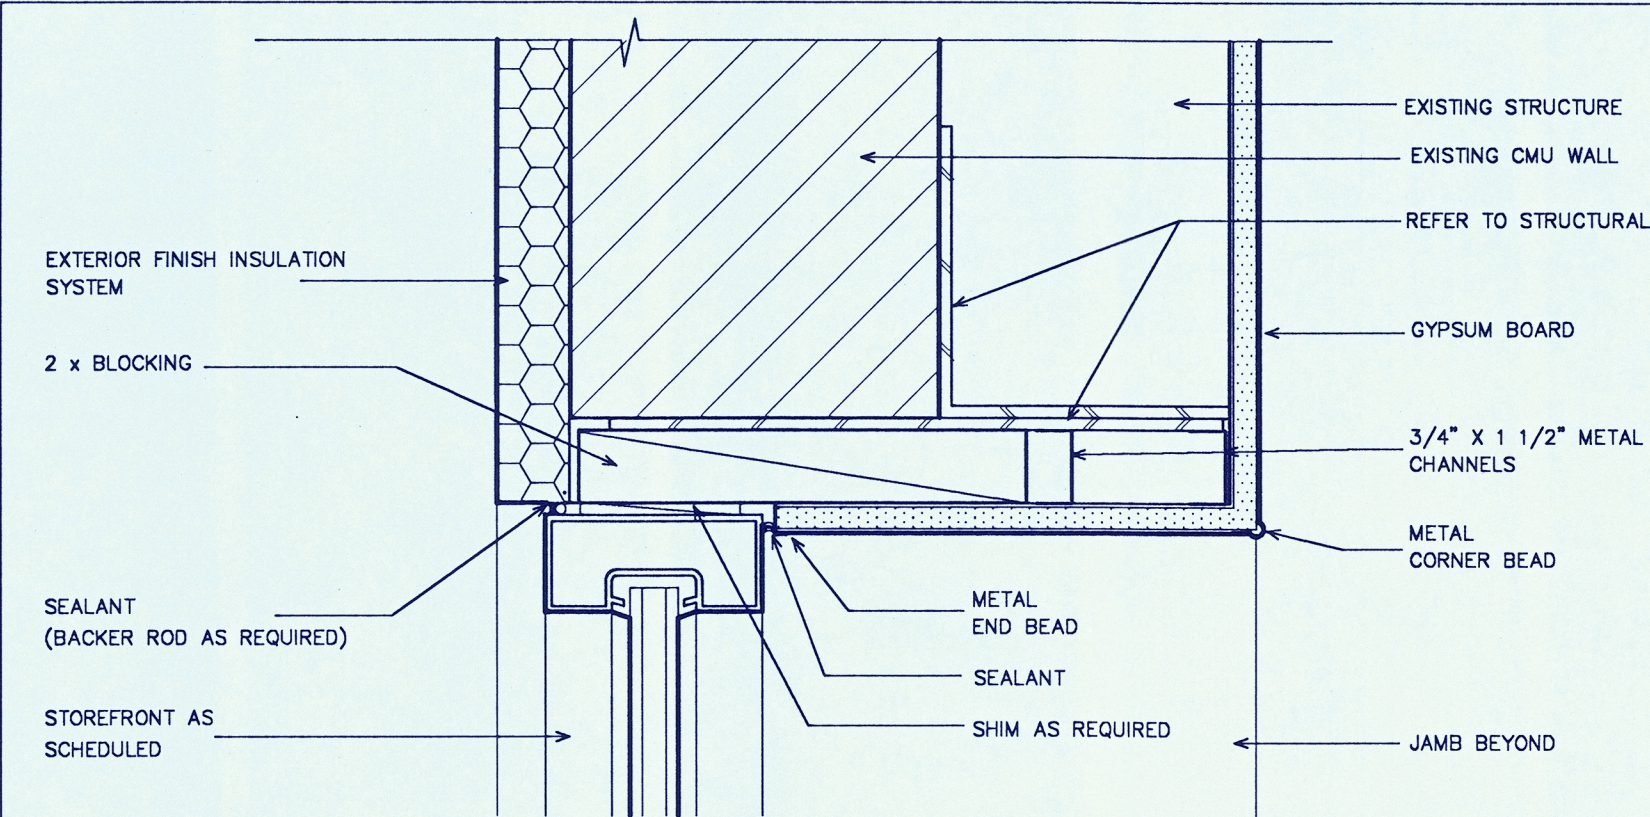


01 HEAD @ WINDOW
SCALE: 3" - 1'-0"

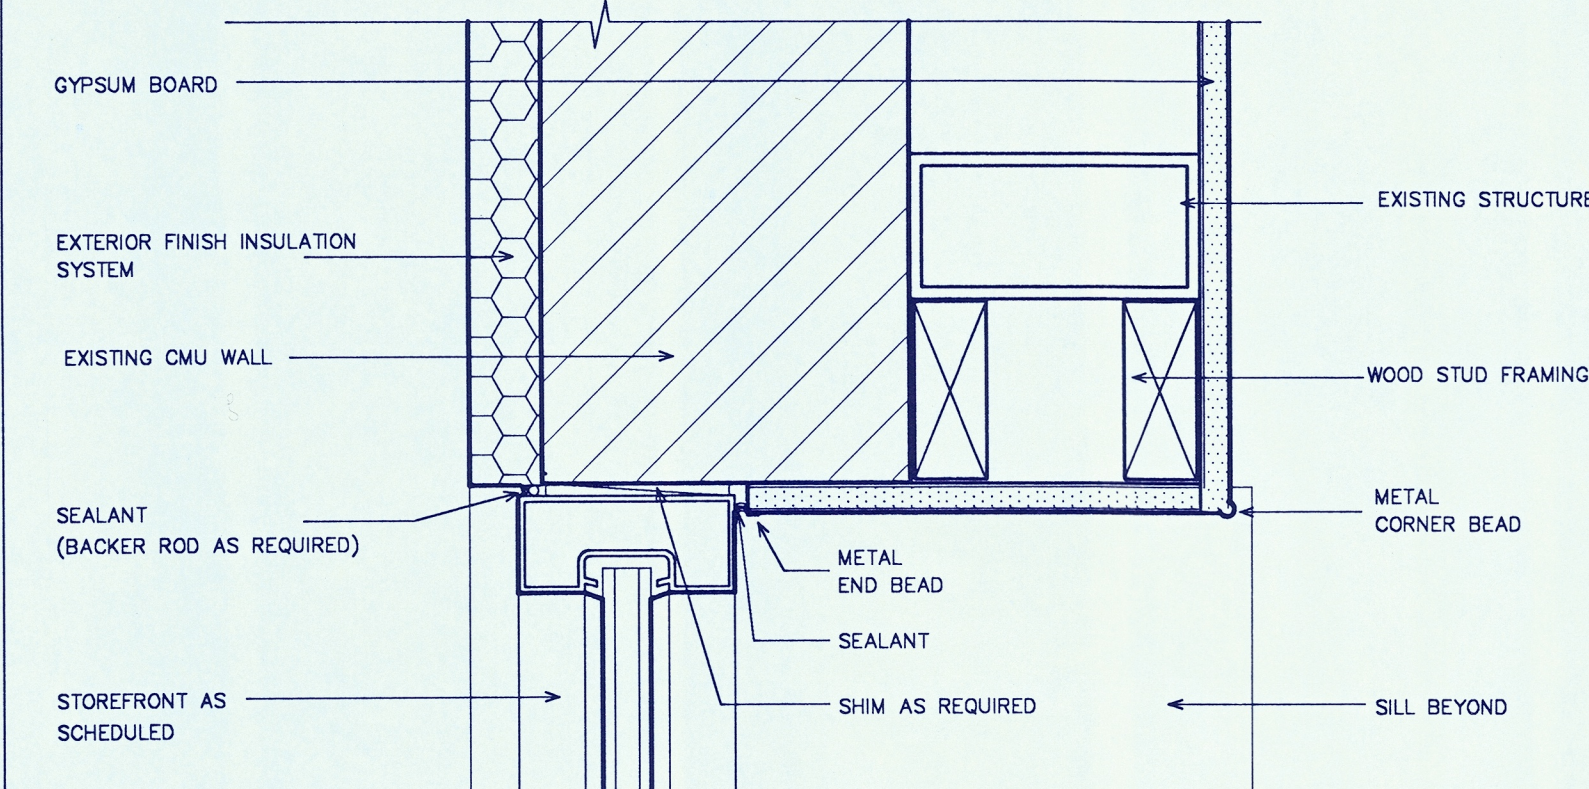


04 WINDOW JAMB
SCALE: 3" - 1'-0"

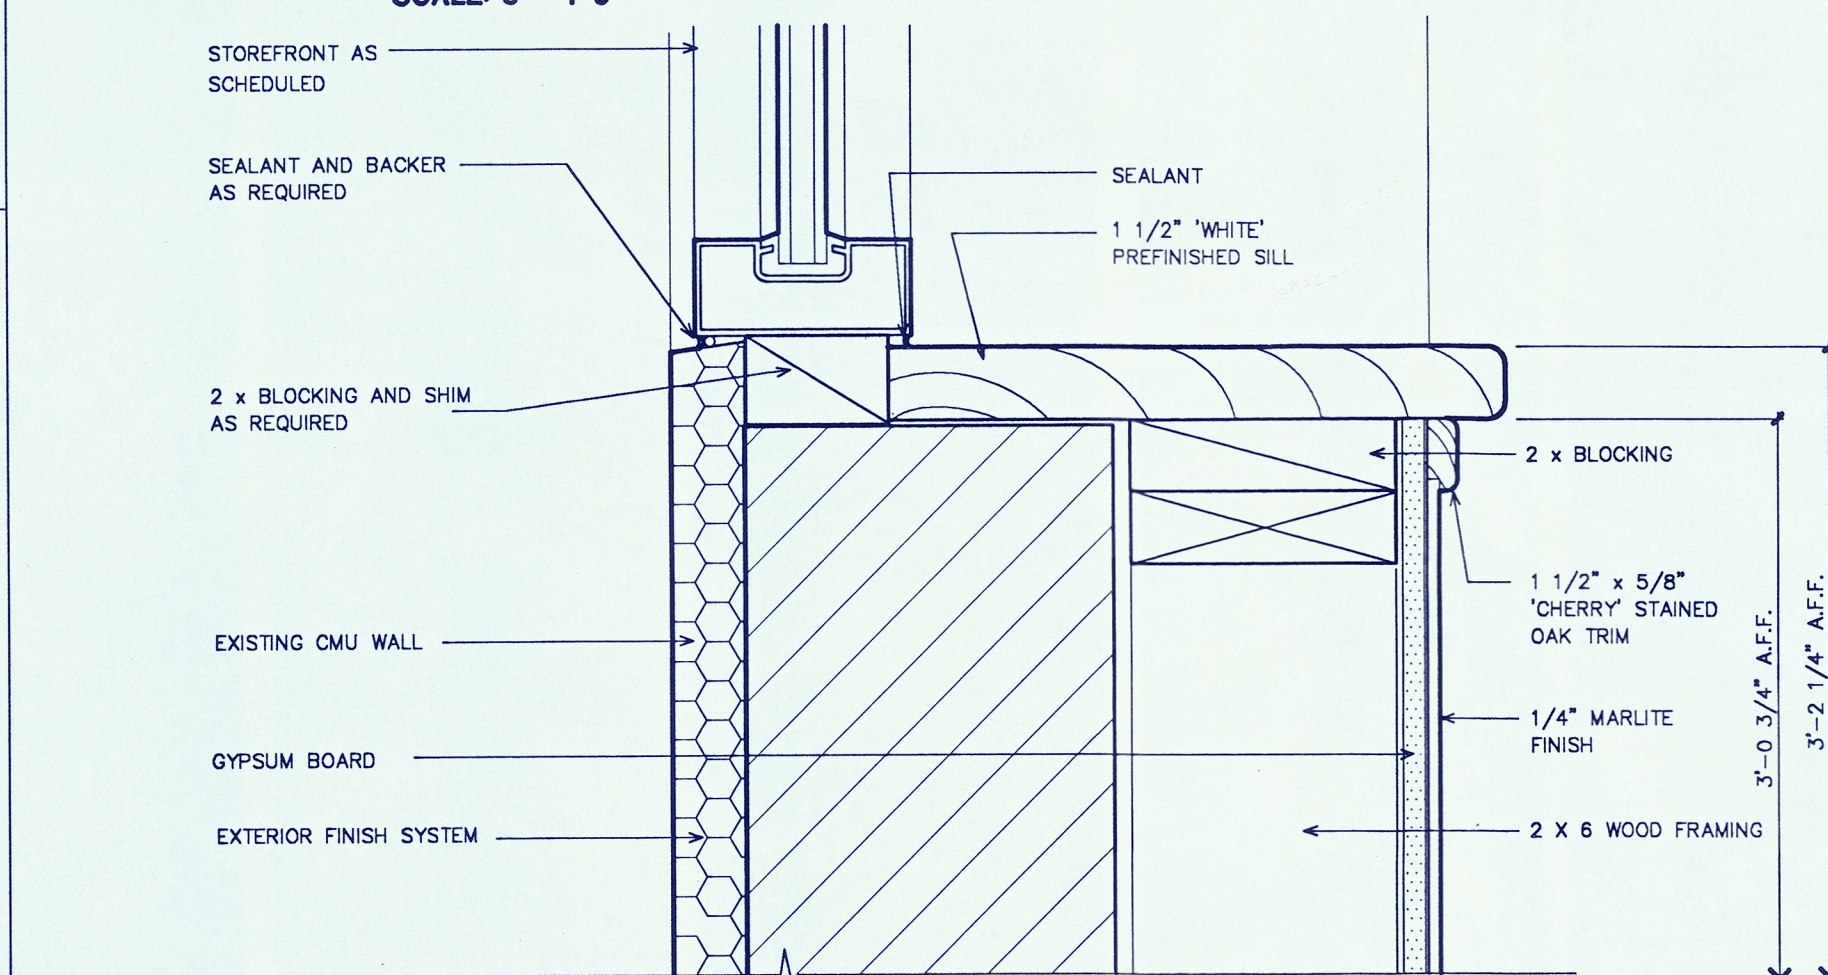


07 SILL @ WINDOW
SCALE: 3" - 1'-0"

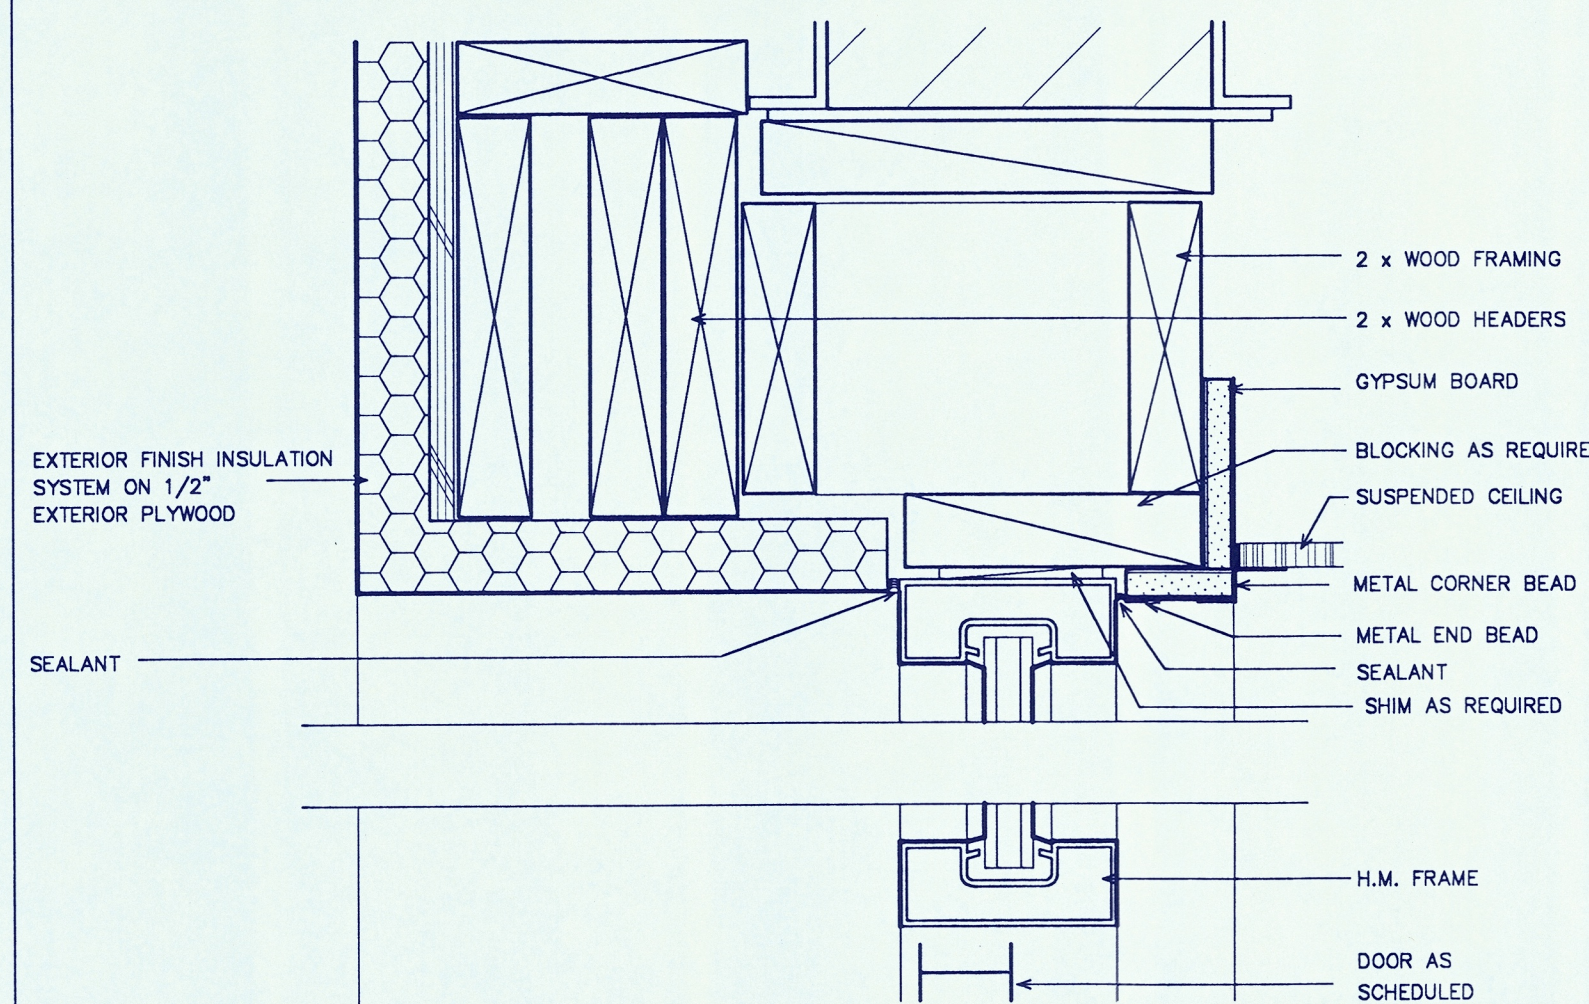


02 HEAD - JAMB SIMILAR
SCALE: 3" - 1'-0"

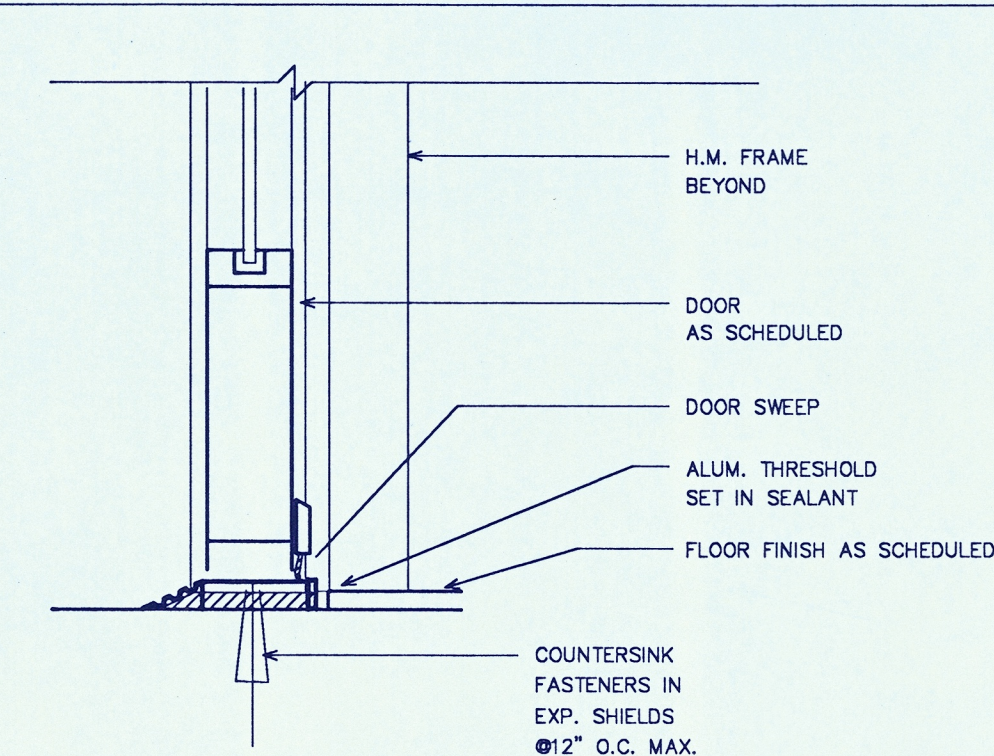


05 THRESHOLD
SCALE: 3" - 1'-0"

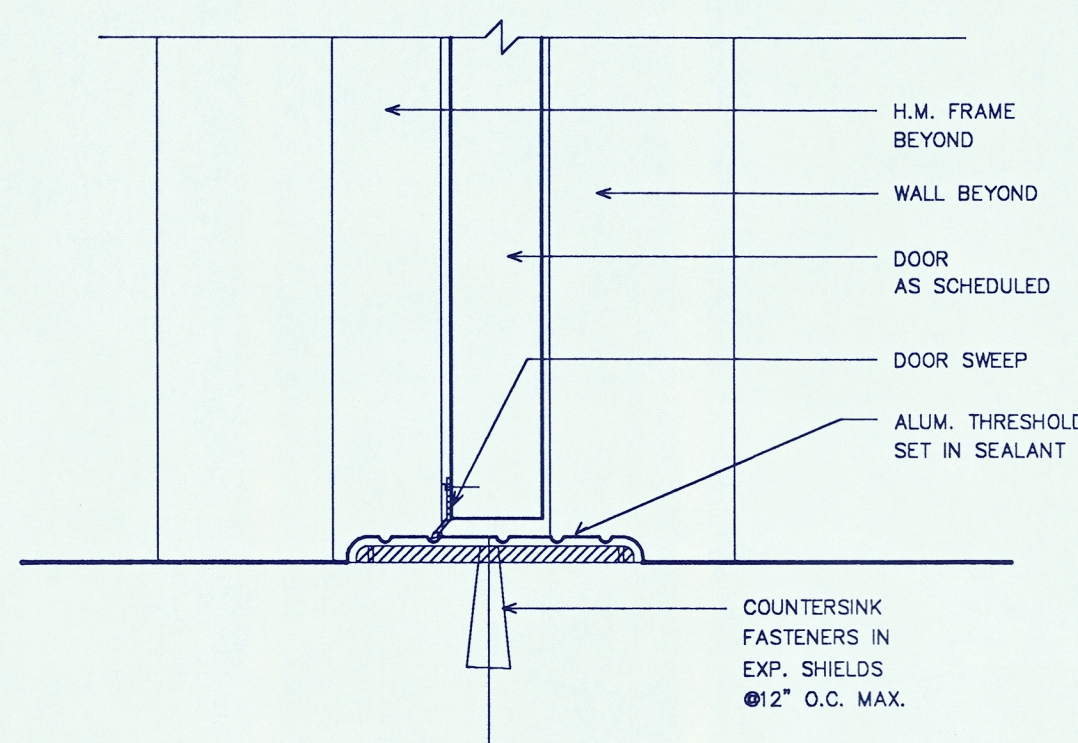


08 THRESHOLD
SCALE: 3" - 1'-0"

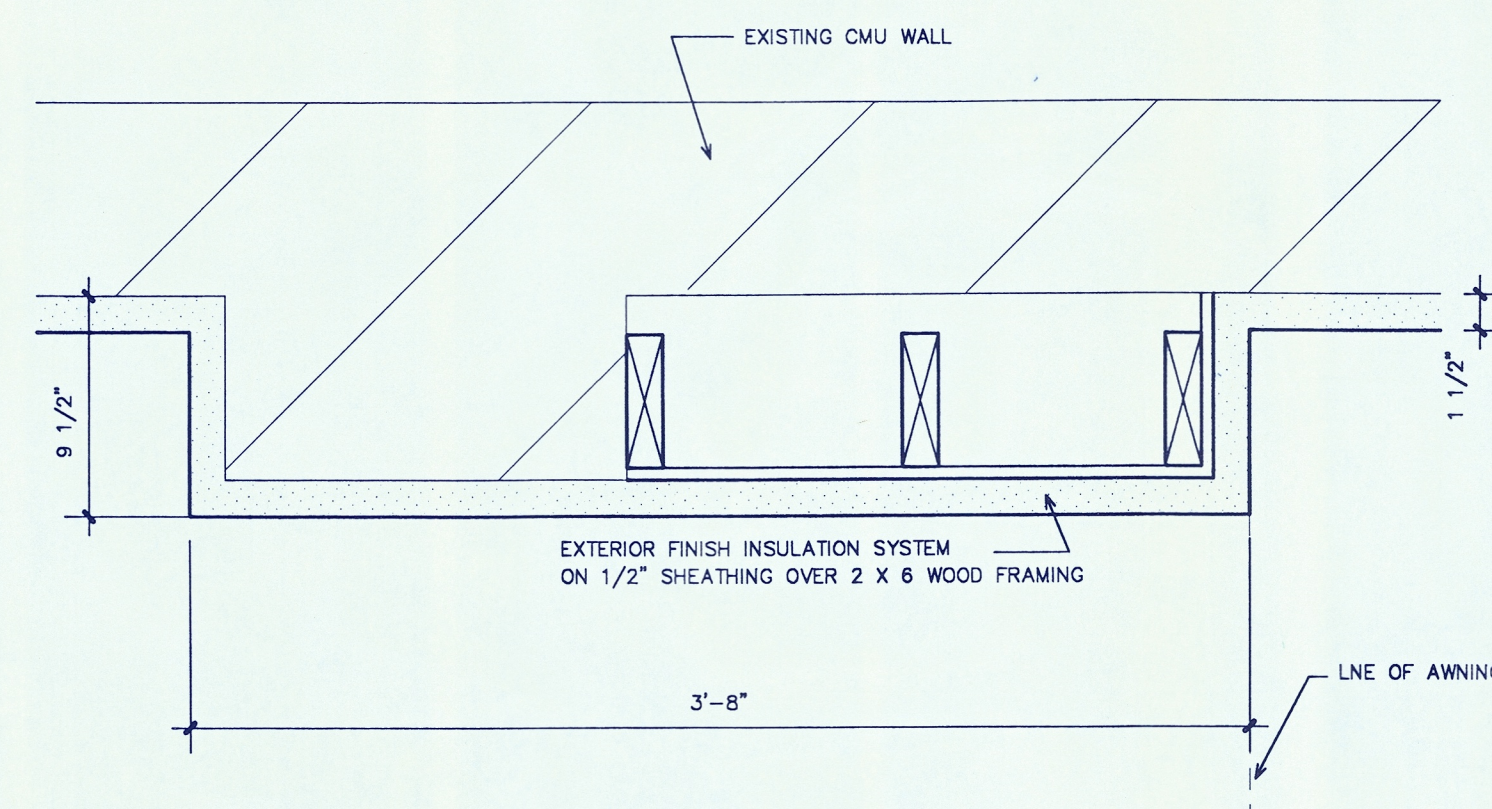


06 PLAN DETAIL
SCALE: 1 1/2" - 1'-0"

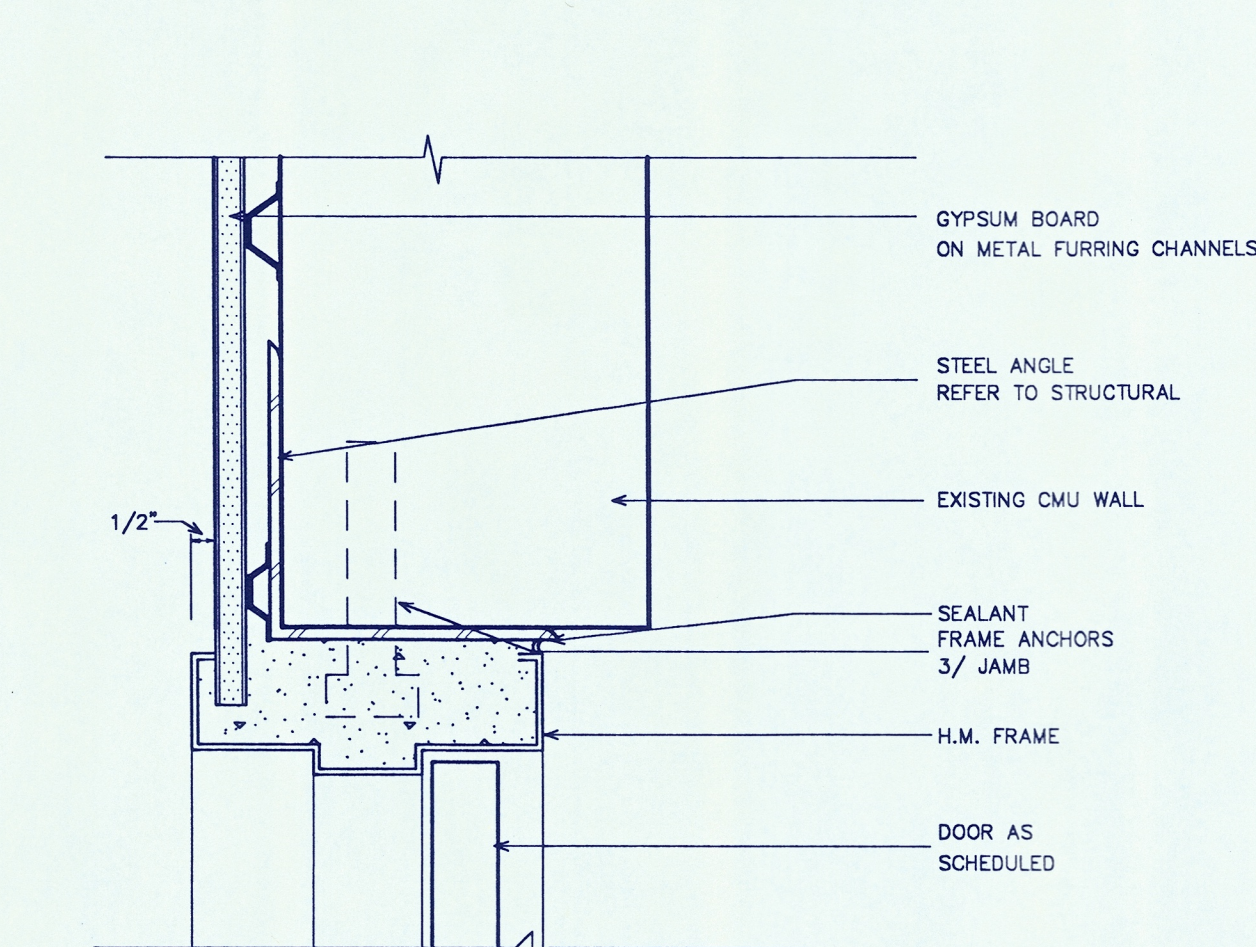


03 HEAD - JAMB SIMILAR
SCALE: 3" - 1'-0"

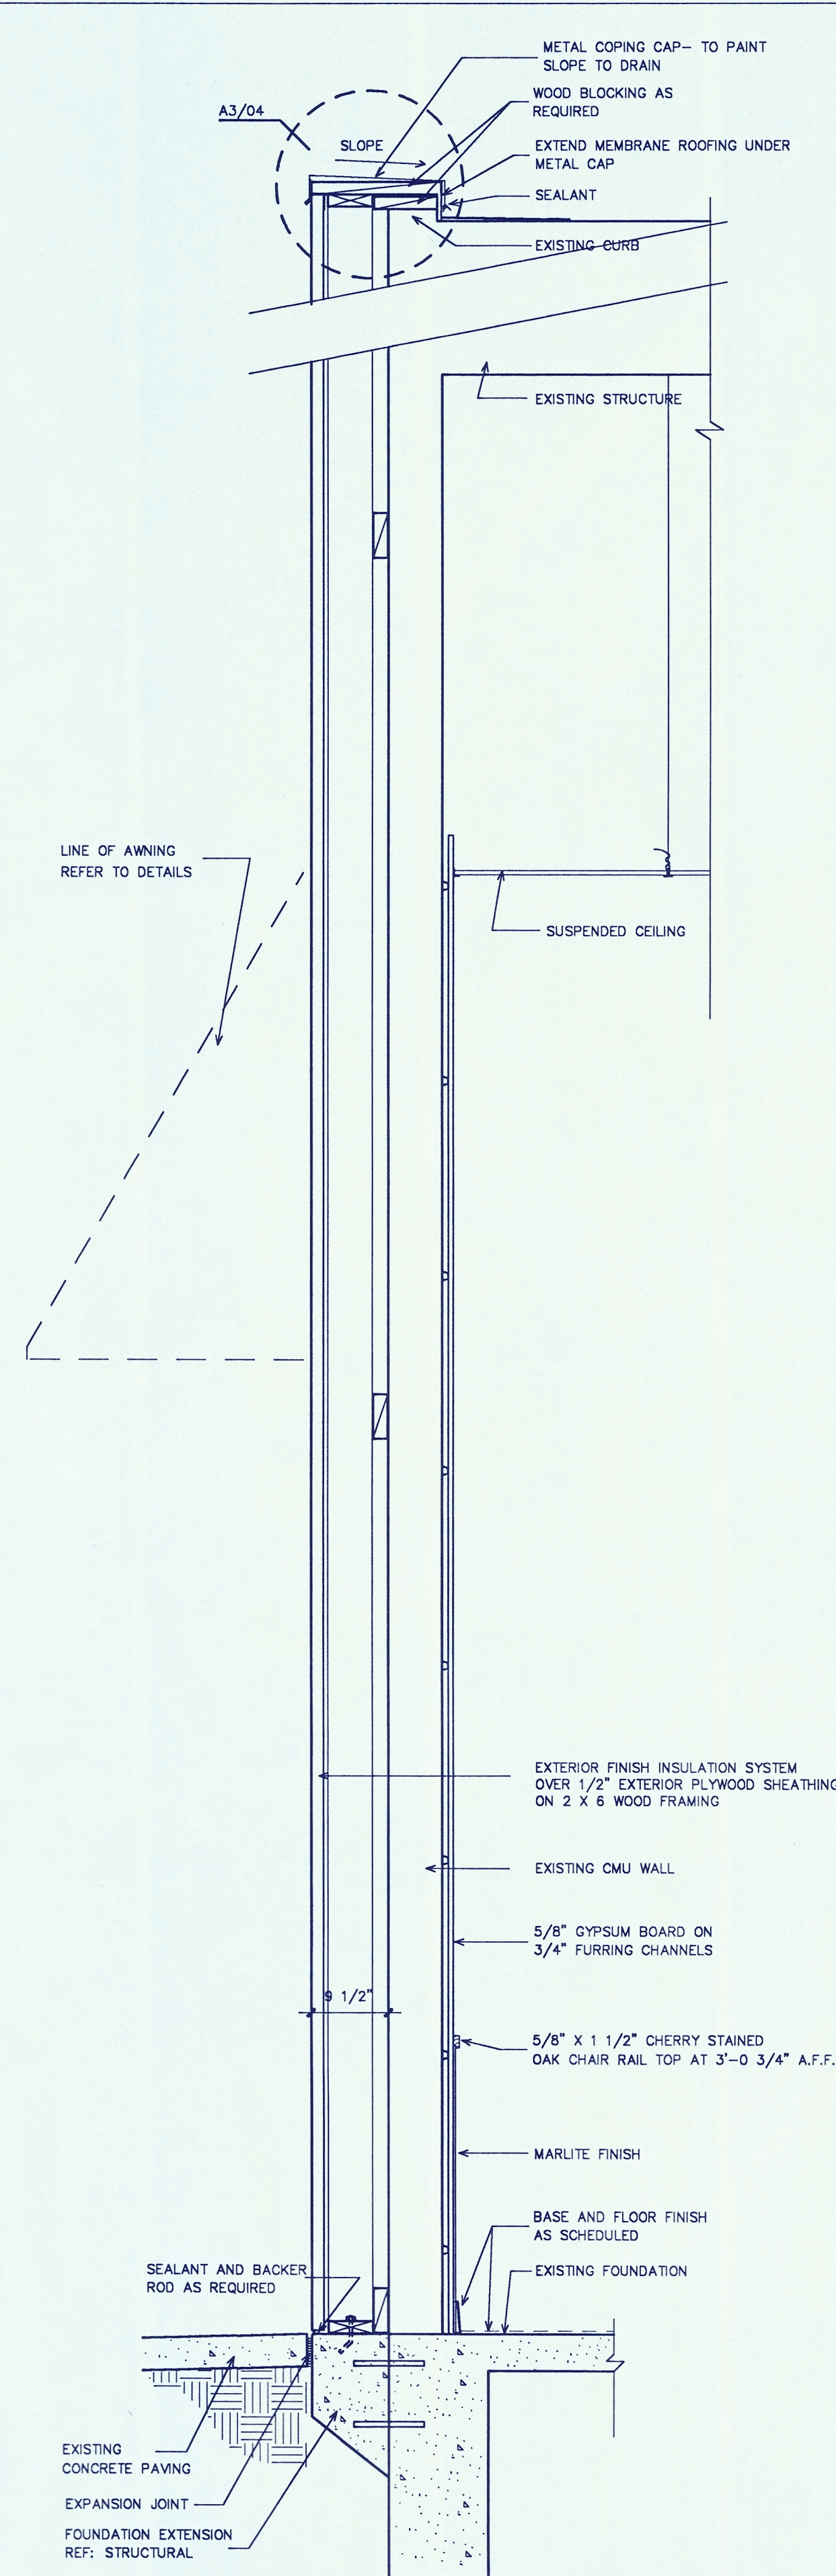


10 WALL SECTION
SCALE: 3/4" - 1'-0"

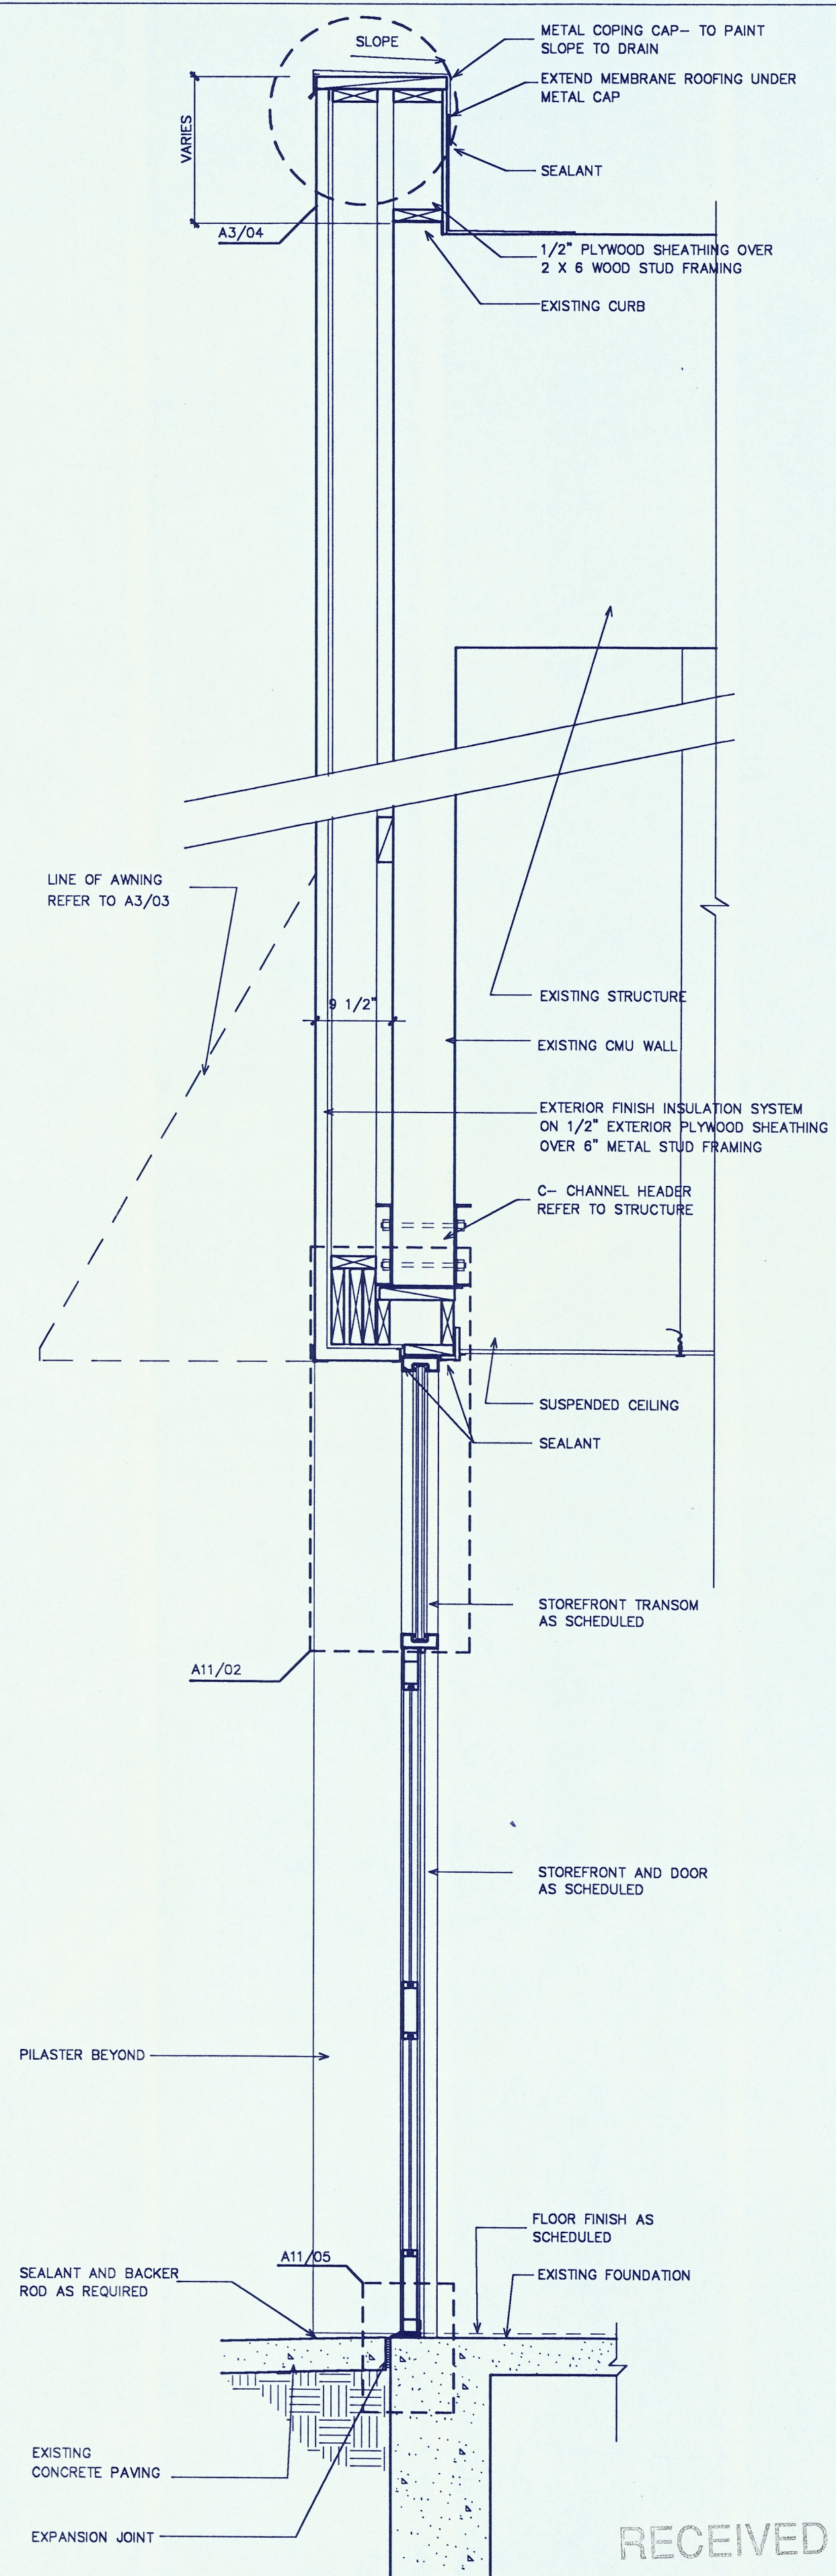

11 WALL SECTION
SCALE: 3/4" - 1'-0"

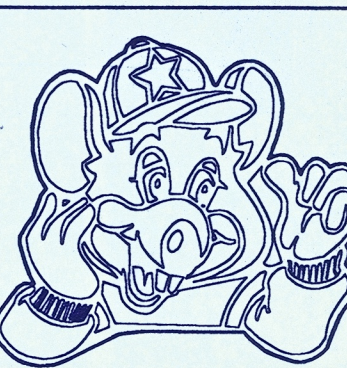

THESE DOCUMENTS ARE THE SOLE PROPERTY OF THE SHOWEE FRANCHISE. ANY COPYING OR USE OF THESE DOCUMENTS FOR ANY PURPOSE OTHER THAN CONSTRUCTION OF THIS PROJECT WITHOUT THE EXPRESS WRITTEN PERMISSION OF THE ARCHITECT AND THE FRANCHISEE IS PROHIBITED.

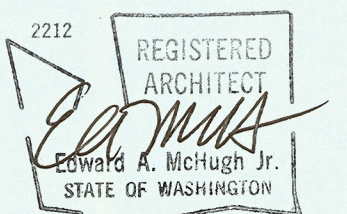

B&W
BURSON & WILLIAMS
PROJECT ADMINISTRATOR

CHUCK E. CHEESE'S PIZZA #3199 - SEATTLE
2230 148TH AVENUE NE, BELLEVUE, WASHINGTON 98007
SEATTLE ENTERTAINMENT CONCEPTS, INC.
4445 SW 10TH
BEAVERTON, OR 97005

Date
30 OCT 1995

Revisions


Project Number
95-190

Sheet Number
A11
of 14

RECEIVED

OCT 07 1995

PERMIT PROCESSING

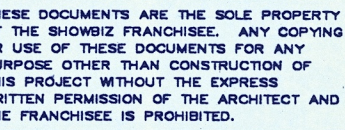

P.O. BOX 6082
BELLEVUE, WA 98008-0082

2212

REGISTERED
ARCHITECT

Ed Hugh

Edward A. McHugh Jr.
STATE OF WASHINGTON



IB&W
BURSON AND WILLIAMS
 PROJECT ADMINISTRATOR

SEATTLE ENTERTAINMENT CONCEPTS, INC.
4444 SW 10TH
BEAVERTON, OR 97005

30 OCT 1995

revisions

Project Number
95-190

Sheet Number

ST1




STAGE CONSTRUCTION NOTES

1. FRAME AND INSTALL STAGE.
2. PAINT SURROUNDING WALLS AND CEILING FLAT BLACK
3. CARPET WITH OWNER SUPPLIED CARPET.
4. REFER ST-E1 DRAWING FOR AND ELECTRICAL DIAGRAMS AND SCHEDULES.
5. REFER MEP DRAWINGS FOR MECHANICAL AND ELECTRICAL CONNECTIONS



SCALE: 1 1/2" = 1'-0"

RECEIVED
NOV 07 1995
PERMIT PROCESSING

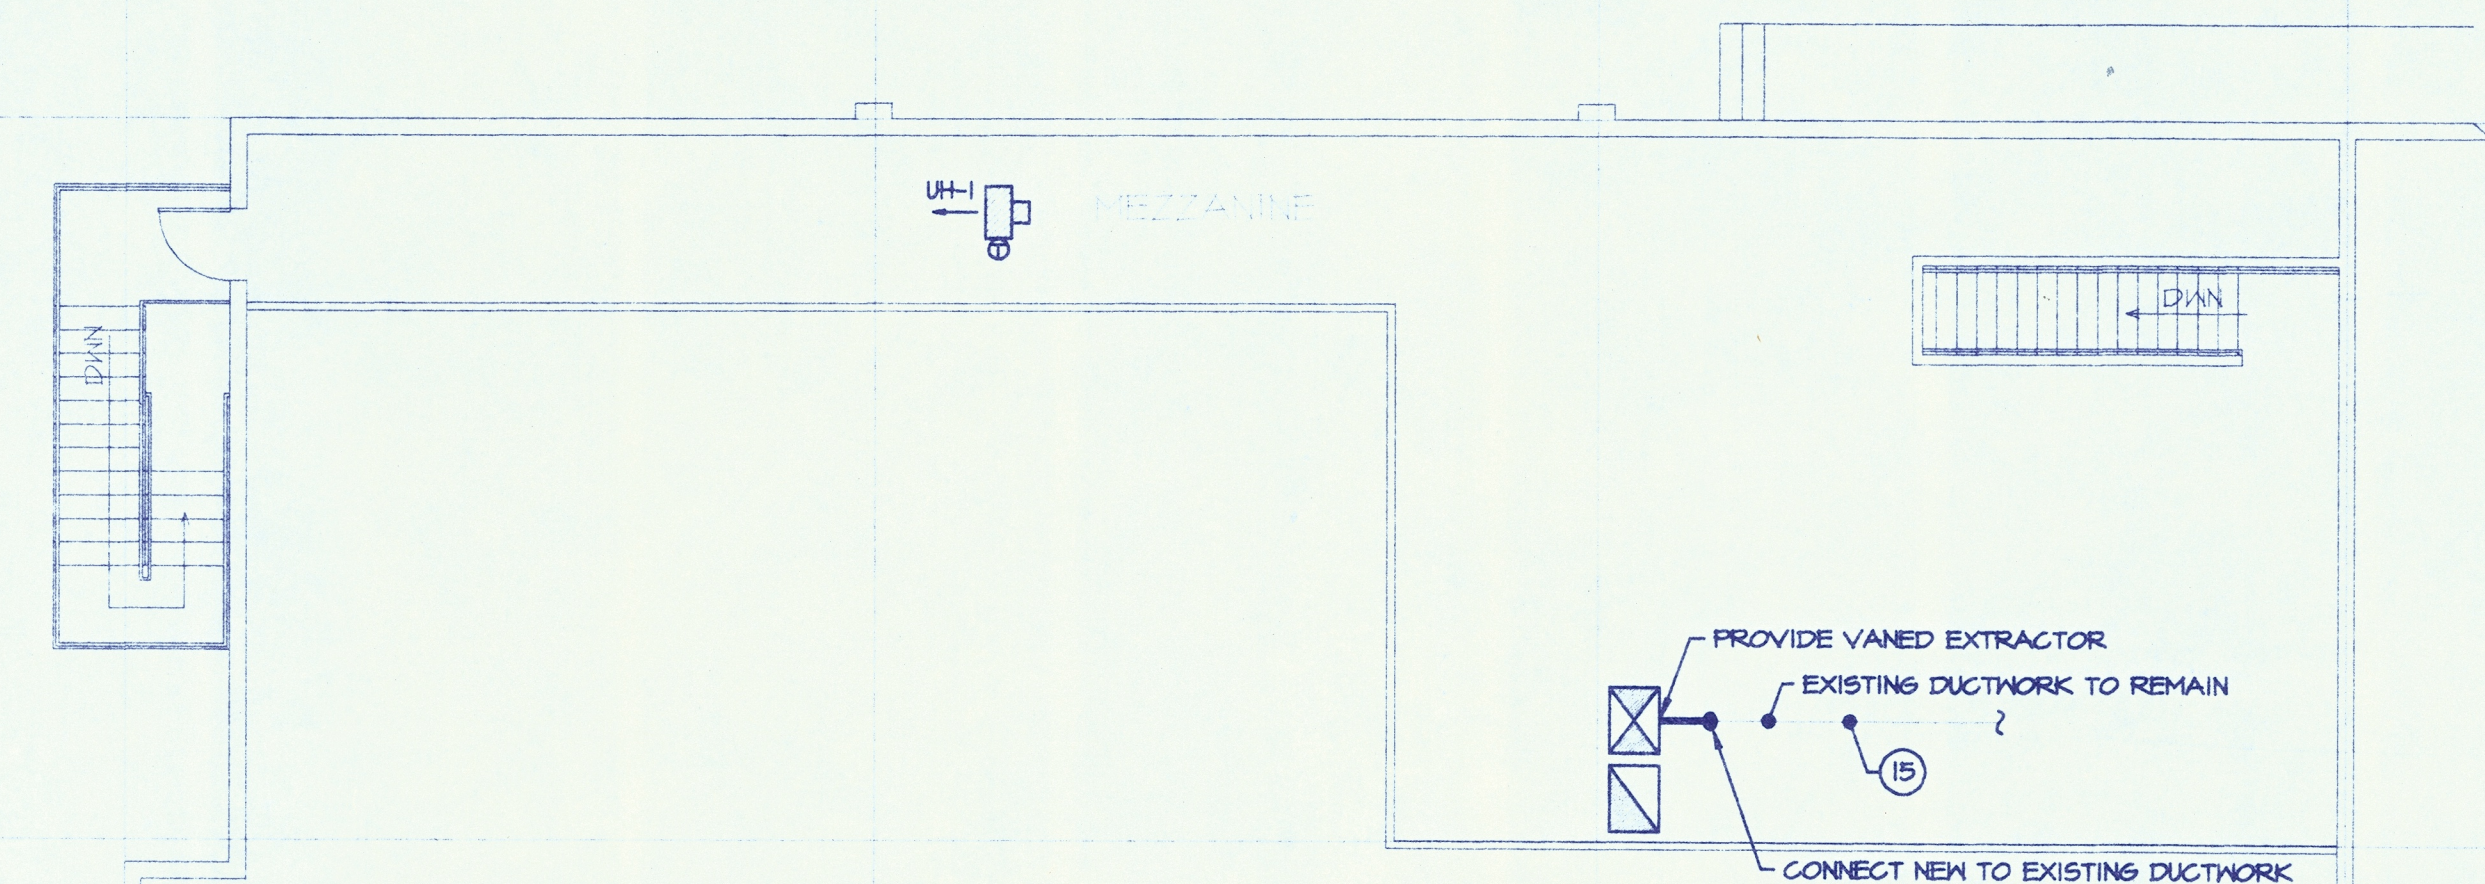

SCALE: 1/8" = 1' - 0"

SCALE: 1/8" = 1'-0"

HVAC - LEGEND		
SINGLE LINE	DESCRIPTION	DOUBLE LINE
	90° ELBOW DOWN	
	90° ELBOW UP	
	OFFSET TO CHANGE ELEVATION (AT 30° WHEN POSSIBLE ARROW SLOPES DN.)	
	ROUND RADIUS ELBOW	
	45° ELBOW	
	90° STRAIGHT TEE	
	90° CONICAL TEE	
	45° BRANCH	
	45° CONICAL TEE	
	SIZE TRANSITION	
	SHAPE TRANSITION	
	ROUND FLEXIBLE DUCT	
	90° ELBOW DOWN	
	90° ELBOW UP	
	OFFSET TO CHANGE ELEVATION (AT 30° WHEN POSSIBLE ARROW SLOPES DN.)	
	RECTANGULAR RADIUS ELBOW	
	RECTANGULAR ELBOW WITH TURNING VANES	
	SPLIT BRANCH TAKE-OFF WITH SQUARE ELBOW AND SPLITTER DAMPER	
	SPLIT BRANCH TAKE-OFF WITH RADIUS ELBOW AND SPLITTER DAMPER	
	BRANCH TAKE-OFF WITH SCOOP DAMPER	
	BRANCH TAKE-OFF WITH VANED AIR EXTRACTOR	
	TEE WITH SPLITTER	
	LINED DUCTWORK (REF. SPECS)	
	SQUARE NECK C.L.G. DIFFUSER 4-WAY DIRECTIONAL THRU UNLESS INDICATED OTHERWISE	
	SQUARE NECK C.L.G. DIFFUSER 4-WAY DIRECTIONAL THRU UNLESS INDICATED OTHERWISE	
	SIDEHALL SUPPLY GRILLE OR REGISTER WITH VANED AIR EXTRACTOR	
	SUPPLY DUCT RISER	
	RETURN, EXHAUST OR OUTSIDE AIR DUCT RISER	
	CEILING RETURN AIR GRILLE OR REGISTER	
	DOOR GRILLE	
	VOLUME DAMPER	
	FIRE DAMPER	
	MOTORIZED DAMPER	
	GRAVITY BACKDRAFT DAMPER	
	SMOKE/FIRE DAMPER (CLASS II)	
	SMOKE DAMPER	

ALL SYMBOLS ON THIS LIST ARE NOT NECESSARILY USED ON THIS JOB


ROOFTOP HVAC UNIT SCHEDULE																
DESIG.	SUPPLY FAN				COOLING CAP @ 110°F AMB				HEATING CAP				ELECT.			SERVES
	CFM	* ESP	O.A.	HP	EAT DB/WB	TOTAL MBH	SEN. MBH	MBH INPUT	MBH OUTPUT	FUEL	VOLTS	PH	MCA	MFGR.	MODEL	WEIGHT LBS.
RTU-A	1750	0.75	850	1	80.4/85.1	44.4	36.9	74.0	59.9	NAT GAS	208	3	27.5	CARRIER	48HJ0006	710

* DOES NOT ENCLUDE FILTERS


FAN SCHEDULE										
MARK	CFM	S.P.	RPM	MOTOR DATA				MFR	MODEL	SERVES
				H.P.	RPM	VOLT/PH.	STARTER			
EF-1	540	3/8"	1385	1/11	1385	120/1	----	ACME	PR110-2	REST ROOMS
EF-2	120	1/4"	1070	1/40	1070	120/1	HOA	ACME	PR100-3	MECH RM
EF-3	250	1/2"	1000	1/8	3400	120/1	HOA	ACME	PU-135	DISHWASHER
EF-4	1552	3/4"	----	3/4	----	----	HOA	----	PDH-96	HOOD EXH

NOTES:


- EF-1 ENERGIZED VIA PANEL BREAKER.
- PROVIDE STEEL ANGLE FRAMES UNDER EACH ROOF OR "PATE" CURB. ANGLES ARE TO BE WELDED TO STEEL JOISTS TYPICAL FOR ALL EXHAUST FANS.
- INTERLOCK EF-3 WITH DISHWASHER OPERATION

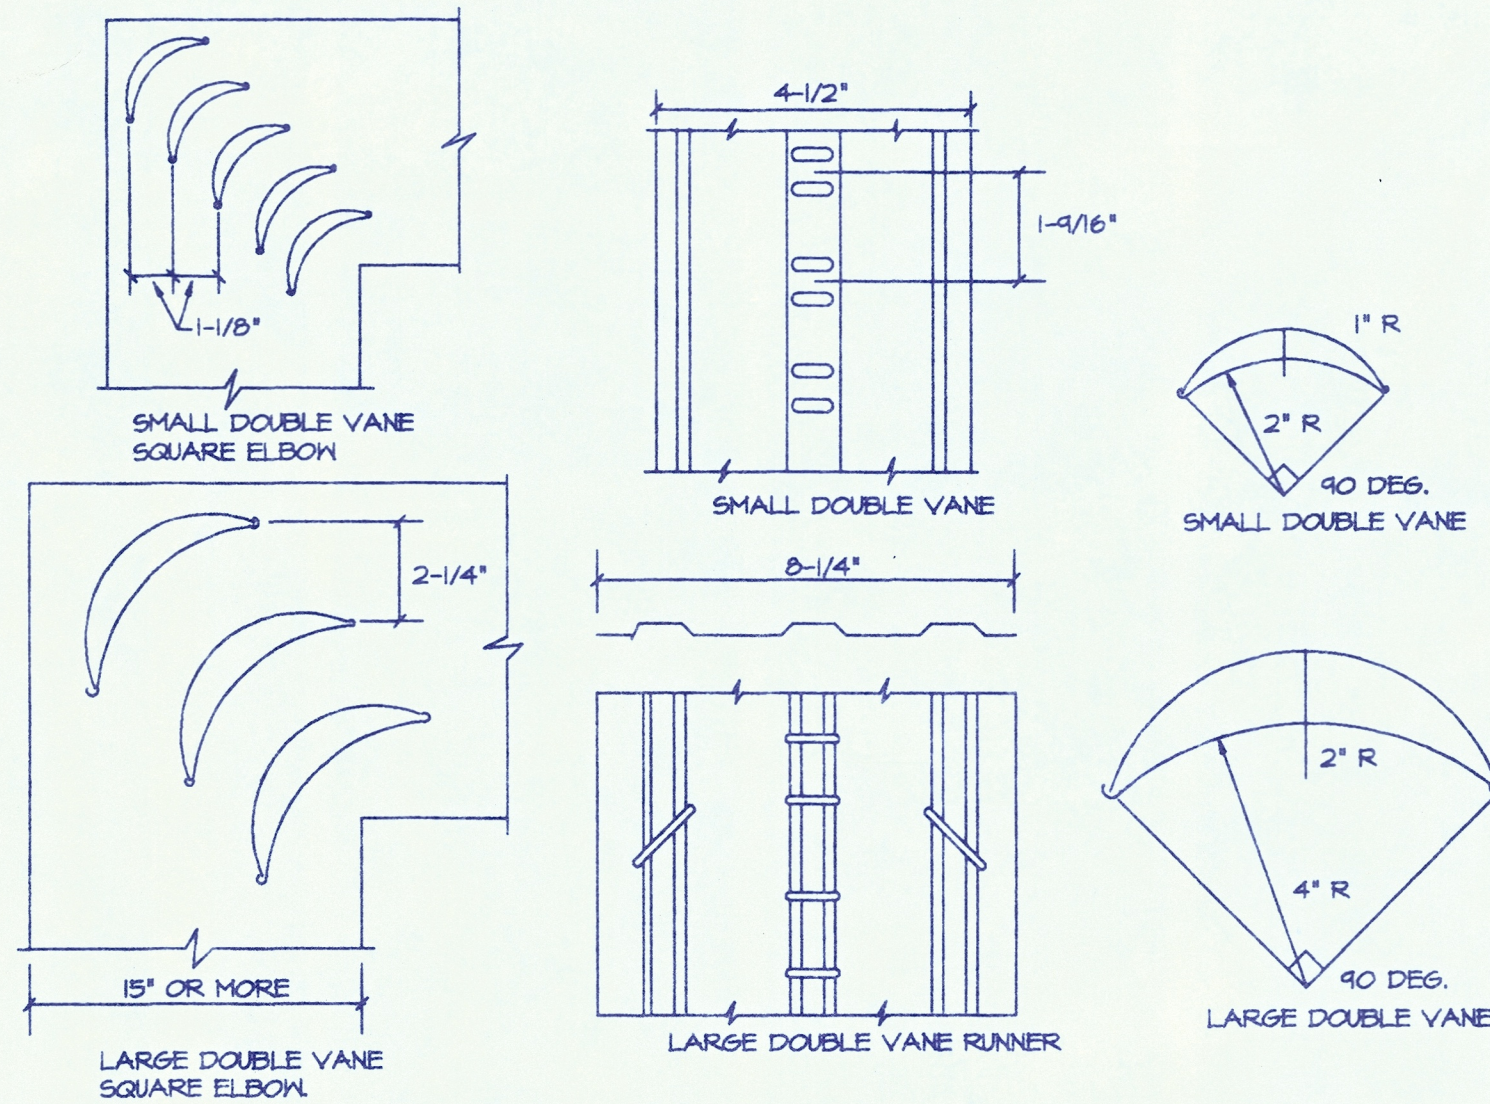

01 VANED DUCT ELBOW
NO SCALE :

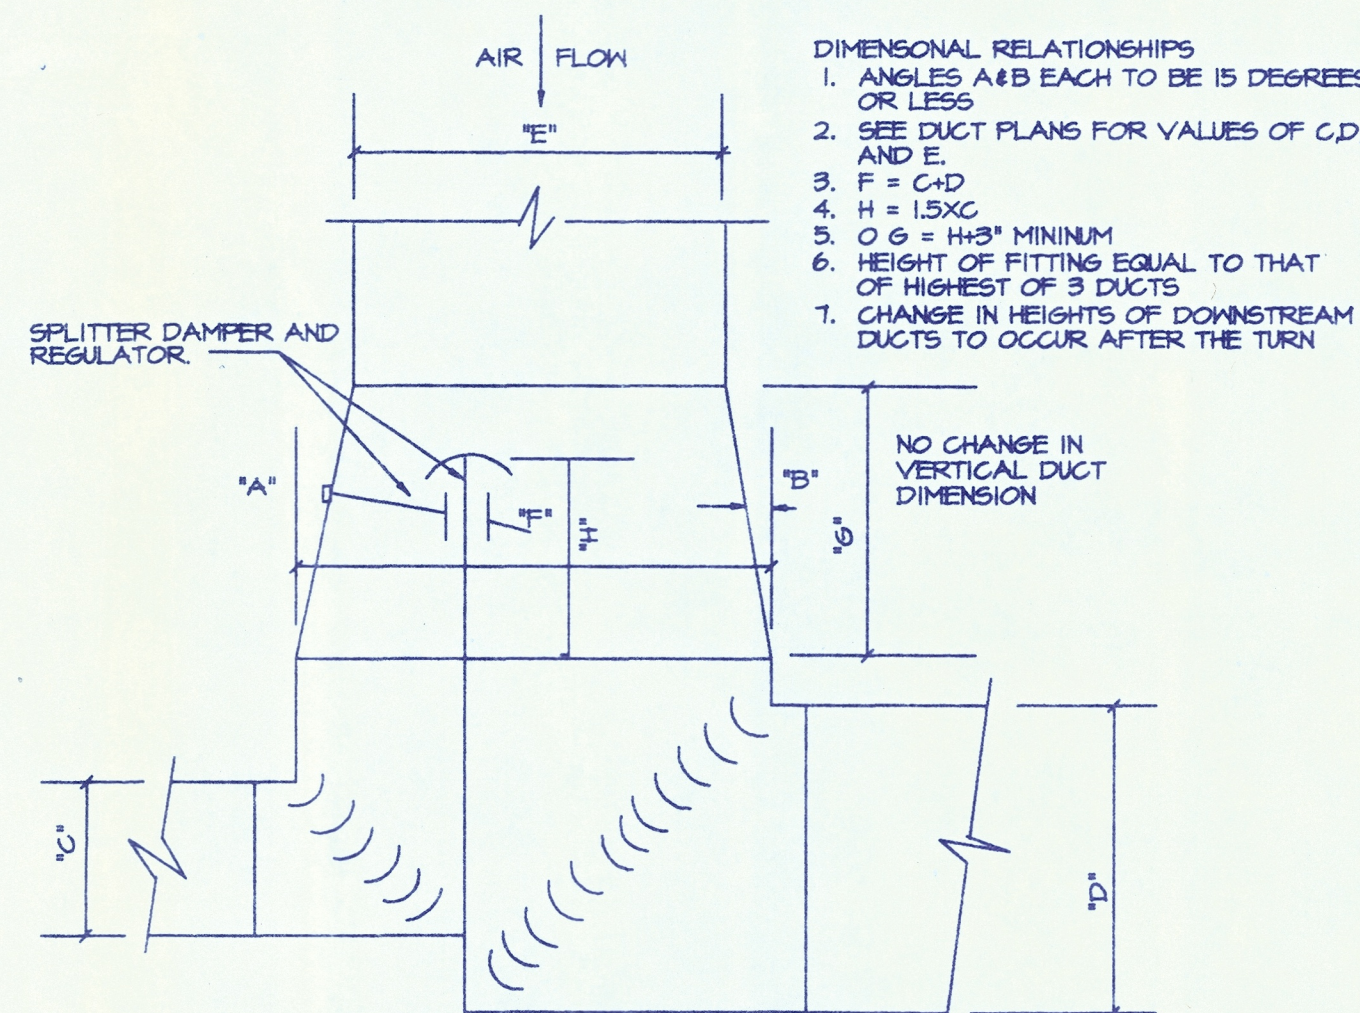

02 MAJOR RECTANGULAR DUCT TEE DETAIL
NOT TO SCALE

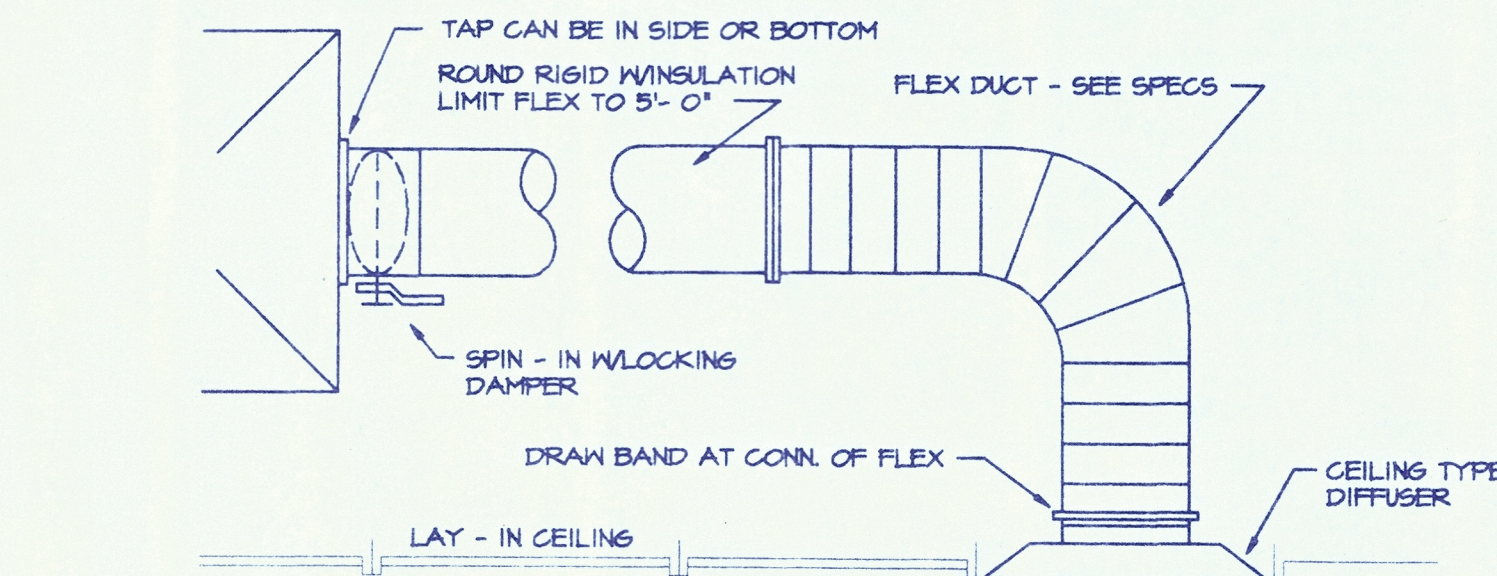

03 TYPICAL CEILING SUPPLY DIFFUSER
NOT TO SCALE:

AIR DEVICE SCHEDULE							
DESIG.	DESCRIPTION	CLG. TYPE	FACE DIMEN.	VOL. CONTROL	FINISH **	MFGR.	REMARKS
'A'	24\" SO FACE CLG. DIFF	LAY-IN	24\"X24\"	----	OFF WHITE	TITUS	TMS
'B'	RET AIR GR	LAY-IN	SEE PLAN	----	OFF WHITE	TITUS	PXP
'C'	EXH REG	LAY-IN	SEE PLAN	OPP BLADE	OFF WHITE	TITUS	PER
'D'	RET GRILLE	LAY-IN	SEE PLAN	----	OFF WHITE	TITUS	PXP (12\"X12\" MODULE)
'E'	EXH GRILLE	LAY-IN	SEE PLAN	----	STAINLESS STEEL	TITUS	PXP

- * VARYIFY FRAME STYLE REQUIREMENTS WITH ARCHITECTURAL REFLECTIVE CEILING PLANS.
- ** UNLESS NOTED OTHERWISE.

ELECTRIC DUCT HEATER SCHEDULE								
MARK	HEATING CAP. BTU	CFM	ELECT. CAP. KW	VOLTAGE	PHASE	NO. CIRCUITS	CONTROL STEPS	CONTROL VOLTAGE
EDH-1	10,200	200	3	208	3	1	1	110

RECEIVED

NOV 07 1995

PERMIT PROCESSING


STA # 2760
S. Toub & Associates Inc.
Consulting Engineer - Mechanical / Electrical
14215 PROTON ROAD, Dallas, Texas 75244
214/388-5629



THESE DOCUMENTS ARE THE SOLE PROPERTY OF SHOWBIZ PIZZA TIME, INC. ANY COPYING OR REUSE OF THESE DOCUMENTS FOR ANY PURPOSE OTHER THAN CONSTRUCTION FOR THIS PROJECT WITHOUT THE EXPRESS WRITTEN PERMISSION OF THE ARCHITECT AND SHOWBIZ PIZZA TIME, INC. IS PROHIBITED.

EDWARD A. McHUGH
ARCHITECT

P.O. BOX 6092
BELLEVUE, WA 98008-0092

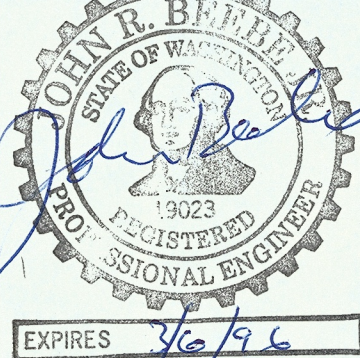

BORSON AND WILLIAMS
PROJECT ADMINISTRATOR

CHUCK E. CHEESE'S PIZZA #3199 - SEATTLE
2239 148th AVENUE NE - BELLEVUE, WASHINGTON 98007

SEATTLE ENTERTAINMENT CONCEPTS, INC.
4445 SW 110th
BEAVERTON, OR. 97005

MECHANICAL SCHEDULES AND DETAILS

Date
10/30/95


Revisions

Project Number
95-190

Sheet Number

M2

of 2M

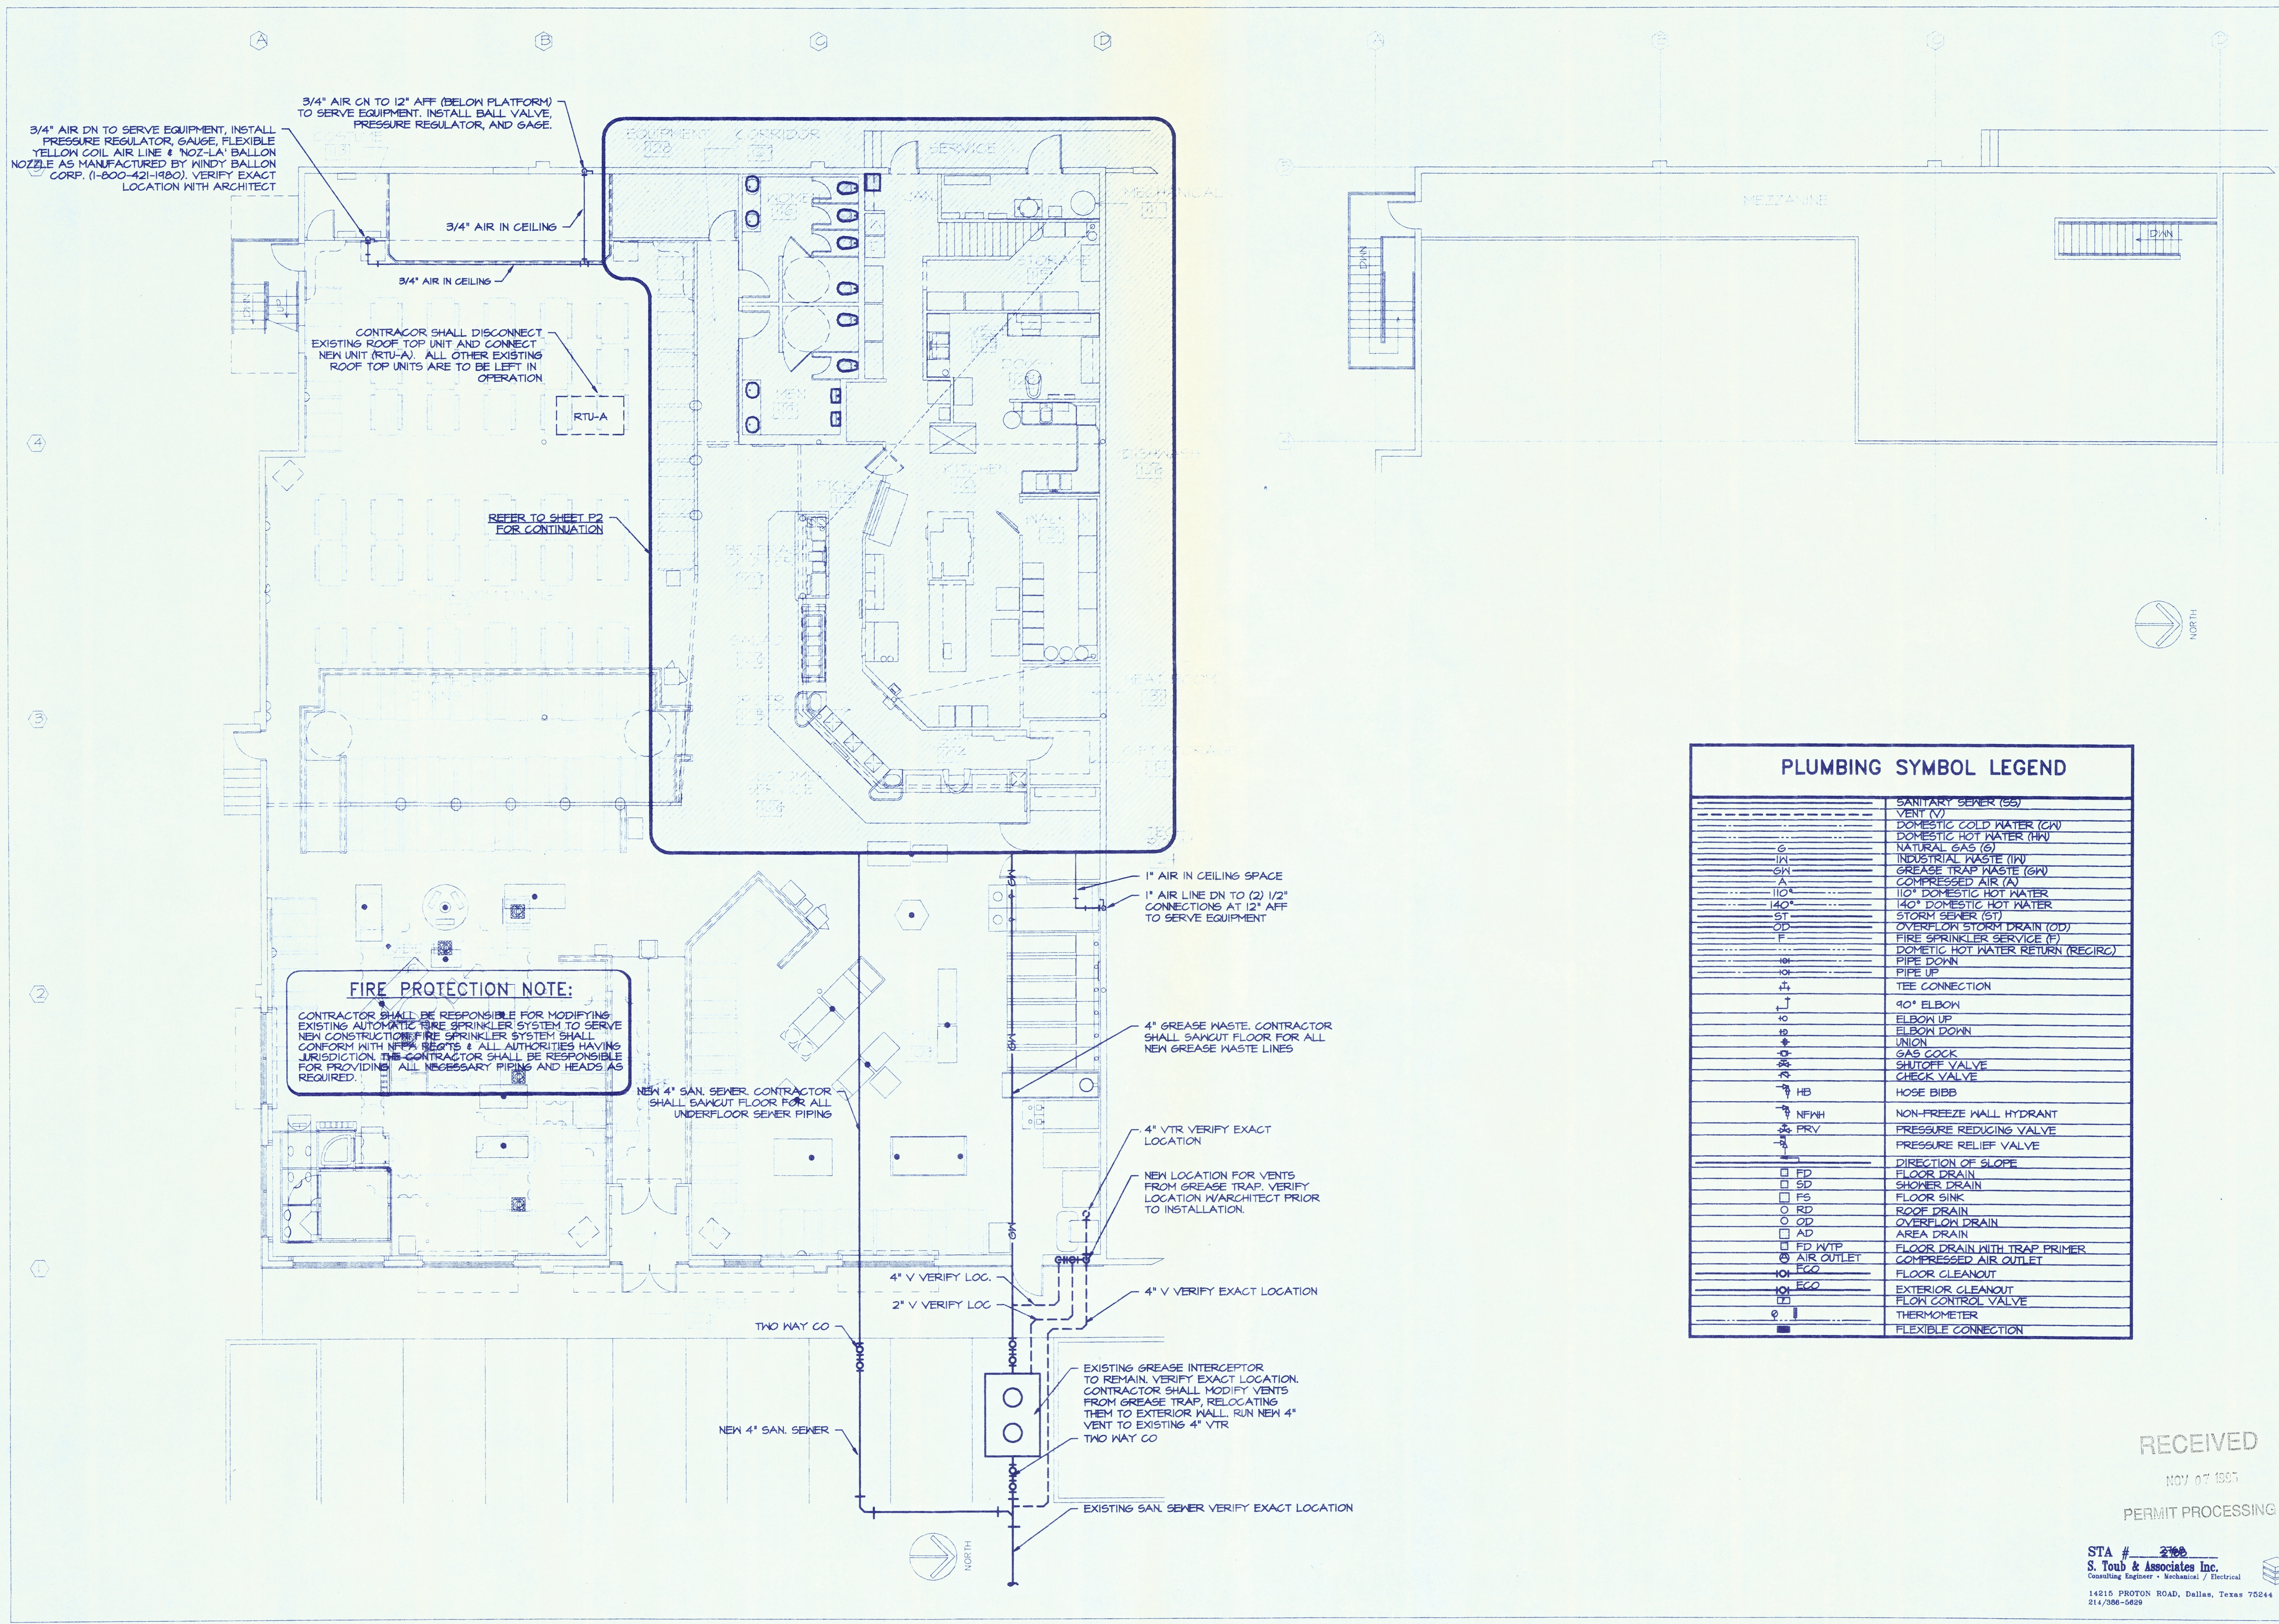

THESE DOCUMENTS ARE THE SOLE PROPERTY OF SHOWER PIZZA TIME, INC. ANY COPYING OR REPRODUCTION OF THESE DOCUMENTS FOR ANY PURPOSE OTHER THAN CONSTRUCTION OF THIS PROJECT, WITHOUT THE WRITTEN PERMISSION OF THE ARCHITECT AND SHOWER PIZZA TIME, INC. IS PROHIBITED.

EDWARD A. McHUGH
ARCHITECT

P.O. BOX 6092
BELLEVUE, WA. 98008-0092



CHUCK E. CHEESE'S PIZZA #3199 - SEATTLE
2239 148th AVENUE NE - BELLEVUE, WASHINGTON 98007
SEATTLE ENTERTAINMENT CONCEPTS, INC.
4445 SW 110th
BEAVERTON, OR. 97005

DATE
10/30/95

Revisions

Project Number
95-190

Sheet Number
P1
of 4P

RECEIVED

NOV 07 1995

PERMIT PROCESSING

STA # 2708
S. Toub & Associates Inc.
Consulting Engineer - Mechanical / Electrical
14215 PROTON ROAD, Dallas, Texas 75244
214/386-5829

NOTES BY SYMBOL "O":

- 1) 3/4" CW & 3/4" HW DN IN WALL TO HAND SINK, STUB OUT AT 14" AFF
- 2) 3/4" CW & 3/4" HW CHECK VALVES DN IN WALL TO PRE-RINSE, STUB OUT AT 14" AFF
- 3) 1/2" CW W/ MATTS MID BACKFLOW PREVENTER DN IN WALL TO ICE MACH, STUB OUT AT 14" AFF W/ VALVE
- 4) 3/4" CW W/ MATTS MID BACKFLOW PREVENTER DN IN WALL TO UNDER CABINET, STUB OUT W/ FIVE VALVED STUBS TO SERVE BEVERAGE BAR
- 5) 3/4" CW & 3/4" HW DN IN WALL TO LAVS, STUB OUT AT 14" AFF
- 6) 6" PVC CONDUIT STUBBED UP 6" AFF TO SERVE BEER, WINE & SODA SYSTEMS
- 7) 6" PVC CONDUIT ROUTED W/ USING LONG SNEEP BENDS; DO NOT USE ANY SHORT SNEEPS OR SHARP TURNS
- 8) 3/4" 140" HW DN IN WALL TO DISHWASHER, STUB OUT AT 60" AFF & INSTALL CHECK VALVE, SHOCK ARRESTER, PRV SET AT 20 PSI, THERMOMETER AND ALL NECESSARY VALVES & DIELECTRIC UNIONS
- 9) 3/4" CW & 3/4" HW DN IN WALL TO WORK STATION, STUB OUT AT 14" AFF
- 10) 3/4" CW & 3/4" HW CHECK VALVES IN WALL TO SERVICE SINK, STUB OUT AT 30" AFF
- 11) 2" CW DN IN CHASE TO WC'S & URINALS, STUB OUT AS REQUIRED
- 12) EXISTING GAS WATER HEATER TO BE RE-USED, RE: 03/P4 FOR DETAIL
- 13) 3/4" HW TO HOT WATER RETURN PUMP, RE: 02/P2 FOR DETAIL
- 14) 3/4" HW (110") TO MIXING VALVE, RE: 02/P2 FOR DETAIL
- 15) 1" AIR DOWN TO AIR COMPRESSOR, RE: 04/P4 FOR DETAIL
- 16) 1" DRAIN FROM AIR DRYER TO FLOOR DRAIN
- 17) ROUTE DRAIN LINE FOR BEER TAP THRU WALL, RE: A7/O4
- 18) 1/2" AIR DN TO CONN AT 12" AFF TO SERVE EQUIPMENT, VERIFY EXACT LOCATION PRIOR TO CONSTRUCTION
- 19) 3/4" AIR DN TO 48" AFF TO SERVE EQUIP, TERMINATE W/ BALL VALVE & THREADED CONNECTION REF: 01/P1 & 01/M2
- 20) 2" GAS SLEEVED THRU ROOF DN TO EMERGENCY CUT-OFF SOLENOID VALVE & DN TO PIZZA OVENS, RE: 01/P4
- 21) 1" GAS DOWN TO WATER HEATER, RE: 02/P2
- 22) EXISTING CW RISER, VERIFY EXACT LOCATION AT SITE. MOVE RISER AS REQUIRED TO LOCATE INTO MECHANICAL ROOM
- 23) 2" DEDICATED GAS LINE ON ROOF, FROM METER, DO NOT CONNECT ANY OTHER EQUIPMENT TO THIS PIPING
- 24) GAS DISTRIBUTION PIPING ROUTED ACROSS ROOF AND SUPPORTED ON PIPE SUPPORTS AS SHOWN BY MRO INDUSTRIES (RE: 02/P4). PIPING SHALL BE SUPPORTED ON MAX 10 FT CENTERS AND NEAR ALL TEES & ELLS, STRAP PIPING TO SUPPORTS.

GENERAL NOTES:


1. ALL WASTE PIPING SHALL BE ROUTED W/ CONTRACTOR SHALL SANCUT FLOOR FOR ALL NEW WASTE PIPING.
2. ALL VENT PIPING SHALL BE ROUTED IN CEILING SPACE, UNLESS NOTED OTHERWISE.
3. ALL WATER DISTRIBUTION SHALL BE ROUTED IN CEILING SPACE, UNLESS NOTED OTHERWISE.
4. ALL FLOOR DRAINS (INDICATED ) ON PLAN SHALL BE 3" IN SIZE W/ 3" P-TRAP & 3" TRAP ARM, UNLESS NOTED OTHERWISE.
5. ALL FLOOR DRAINS (INDICATED ) ON PLAN SHALL BE 3" IN SIZE W/ 3" P-TRAP & 3" TRAP ARM, UNLESS NOTED OTHERWISE.
6. REFER TO "FIXTURE AND EQUIPMENT SCHEDULE" ON ARCH DWGS TO DETERMINE REQUIREMENTS CONCERNING KITCHEN EQUIPMENT.
7. REFER TO "PLUMBING FIXTURE SCHEDULE" ON SHEET P4 TO DETERMINE REQUIREMENTS CONCERNING PLUMBING FIXTURES.
8. INSTALL 1/2" ARMAFLEX INSULATION ON ALL ICE MACHINE DRAIN LINES.
9. TERMINATE ALL AIR DROPS AS INDICATED ON PLANS W/ BALL VALVE & THREADED CONNECTION.
10. RUN 2" EXPRESS GAS SUPPLY FROM METER TO PIZZA OVENS. DO NOT CONNECT ANY OTHER EQUIPMENT ON THIS BRANCH.
11. LOCATE ALL EXISTING UTILITIES AND VERIFY EXACT SITE CONDITIONS PRIOR TO CONSTRUCTION AND NOTIFY ARCHITECT OF ANY DISCREPANCIES.

FIRE PROTECTION NOTE:

CONTRACTOR SHALL BE RESPONSIBLE FOR MODIFYING EXISTING AUTOMATIC FIRE SPRINKLER SYSTEM TO SERVE NEW CONSTRUCTION. FIRE SPRINKLER SYSTEM SHALL CONFORM WITH NFPA REQ'TS & ALL AUTHORITIES HAVING JURISDICTION. THE CONTRACTOR SHALL BE RESPONSIBLE FOR PROVIDING ALL NECESSARY PIPING AND HEADS AS REQUIRED.

KITCHEN GENERAL NOTE:

CONTRACTOR SHALL PROVIDE ALL NECESSARY VALVES, PIPING, MATERIALS AND LABOR, ETC. TO MAKE FINAL CONNECTIONS TO ALL KITCHEN EQUIPMENT AS DIRECTED BY THE KITCHEN EQUIPMENT MANUFACTURER. CONTRACTOR SHALL PROVIDE FINAL CONNECTION TO ALL KITCHEN EQUIPMENT AS SHOWN ON THE KITCHEN CONSULTANTS DRAWINGS. CONTRACTOR SHALL INSTALL EMERGENCY GAS CUTOFF VALVE SUPPLIED BY KITCHEN EQUIPMENT MANUFACTURER. CONTRACTOR WILL BE RESPONSIBLE FOR PROVIDING ALL PLUMBING FIXTURES AND TRIM WHICH IS SHOWN ON THE KITCHEN CONSULTANTS DRAWINGS THAT ARE NOT BEING SUPPLIED BY THE KITCHEN CONSULTANT.

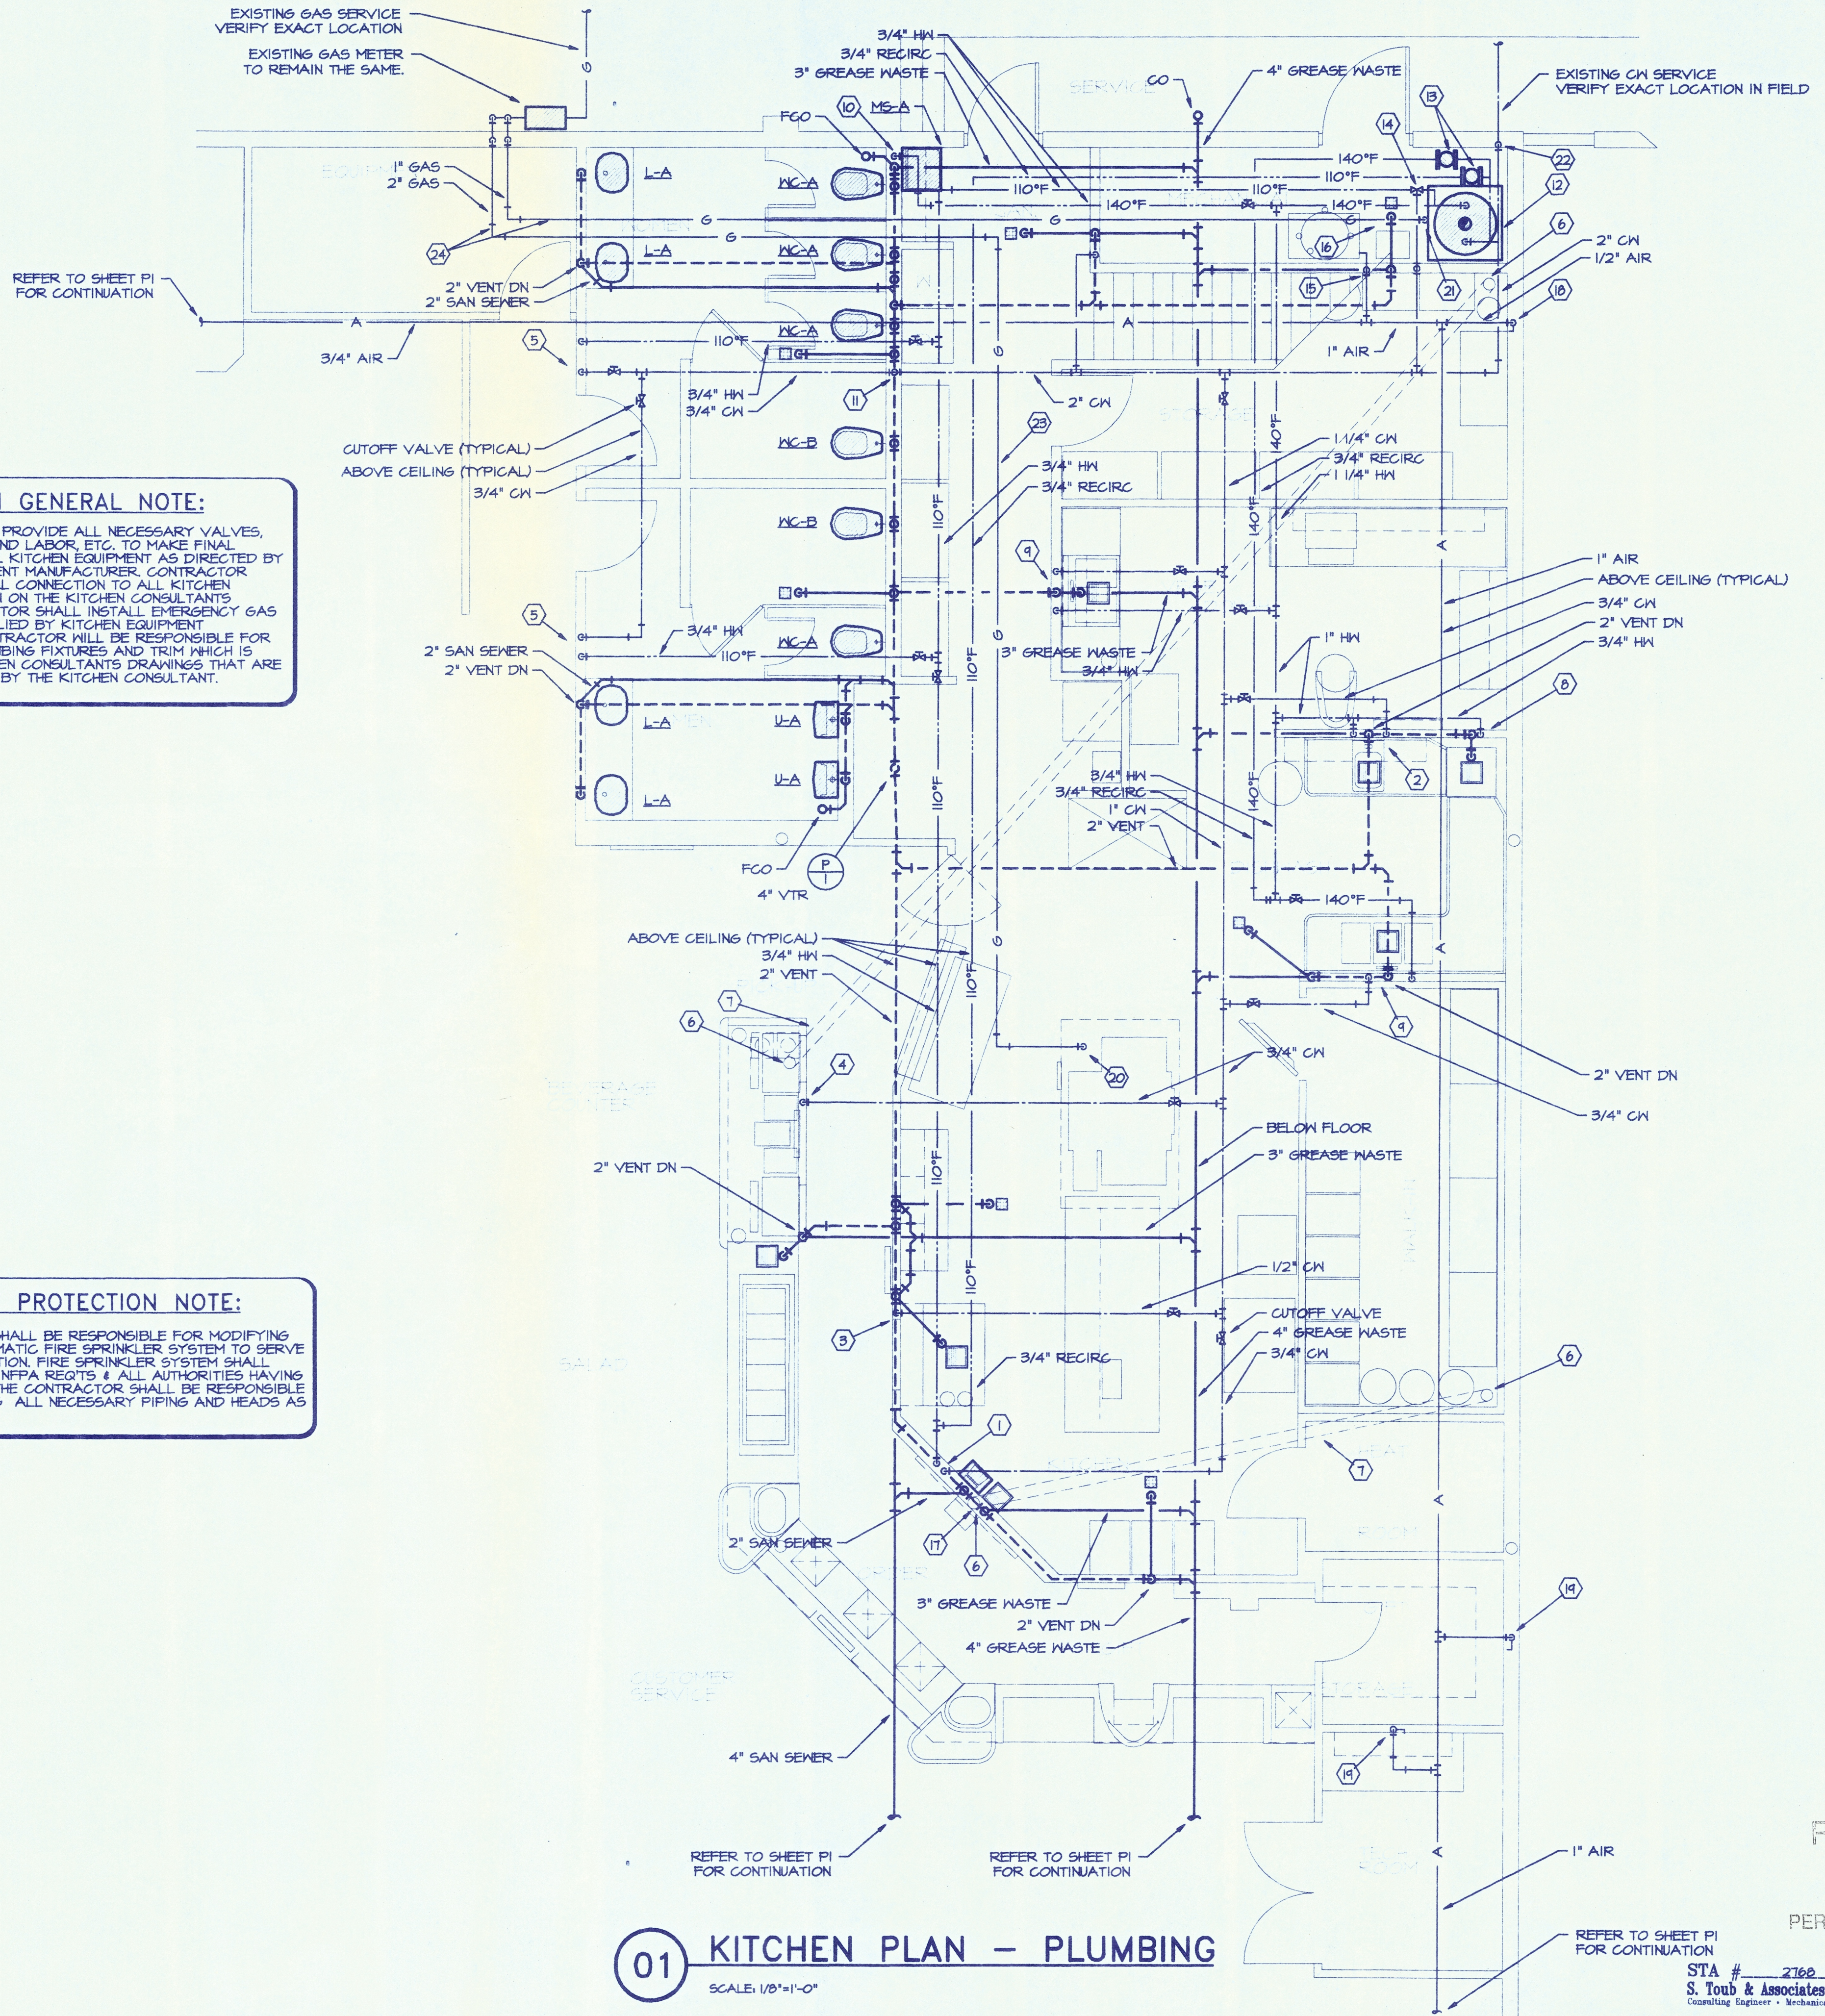

01 KITCHEN PLAN - PLUMBING

SCALE: 1/8"=1'-0"

RECEIVED

NOV 07 1995

PERMIT PROCESSING

STA # 2768
S. Toub & Associates Inc.
Consulting Engineer - Mechanical / Electrical
14215 PROTON ROAD, Dallas, Texas 75244
214/386-5689



THESE DOCUMENTS ARE THE SOLE PROPERTY OF SHOWER PIZZA, INC. ANY COPYING OR USE OF THESE DOCUMENTS FOR ANY PURPOSE OTHER THAN CONSTRUCTION OF THIS PROJECT WITHOUT THE EXPRESS WRITTEN PERMISSION OF THE ARCHITECT AND SHOWER PIZZA, INC. IS PROHIBITED.

EDWARD A. McHUGH
ARCHITECT

P.O. BOX 6092
BELLEVUE, WA. 98008-0092

B&W
BURSON AND WILLIAMS
PROJECT ADMINISTRATOR

CHUCK E. CHEESE'S PIZZA #3199 - SEATTLE
2239 148th AVENUE NE - BELLEVUE, WASHINGTON 98007

SEATTLE ENTERTAINMENT CONCEPTS, INC.
4445 SW 110th
BEAVERTON, OR. 97005

KITCHEN PLAN - PLUMBING

Date
10/30/95

Revisions
1.
2.
3.
4.
5.

Project Number
95-190

Sheet Number

P2

of 4P



THESE DOCUMENTS ARE THE SOLE PROPERTY OF SHOWNET PIZZA PINE, INC. ANY COPYING OR USE OF THESE DOCUMENTS FOR ANY PURPOSE OTHER THAN CONSTRUCTION OF THIS PROJECT WITHOUT THE EXPRESS WRITTEN PERMISSION OF THE ARCHITECT AND SHOWNET PIZZA PINE, INC. IS PROHIBITED.


EDWARD A. MCHUGH
ARCHITECT

P.O. BOX 6092
BELLEVUE, WA. 98008-0092



CHUCK E. CHEESE'S PIZZA #3199 - SEATTLE
2239 148th AVENUE NE - BELLEVUE, WASHINGTON 98007
SEATTLE ENTERTAINMENT CONCEPTS, INC.
4445 SW 110th
BEAVERTON, OR. 97005

Date	10/30/95
Revisions	
Project Number	95-190
Sheet Number	P3
of	4P

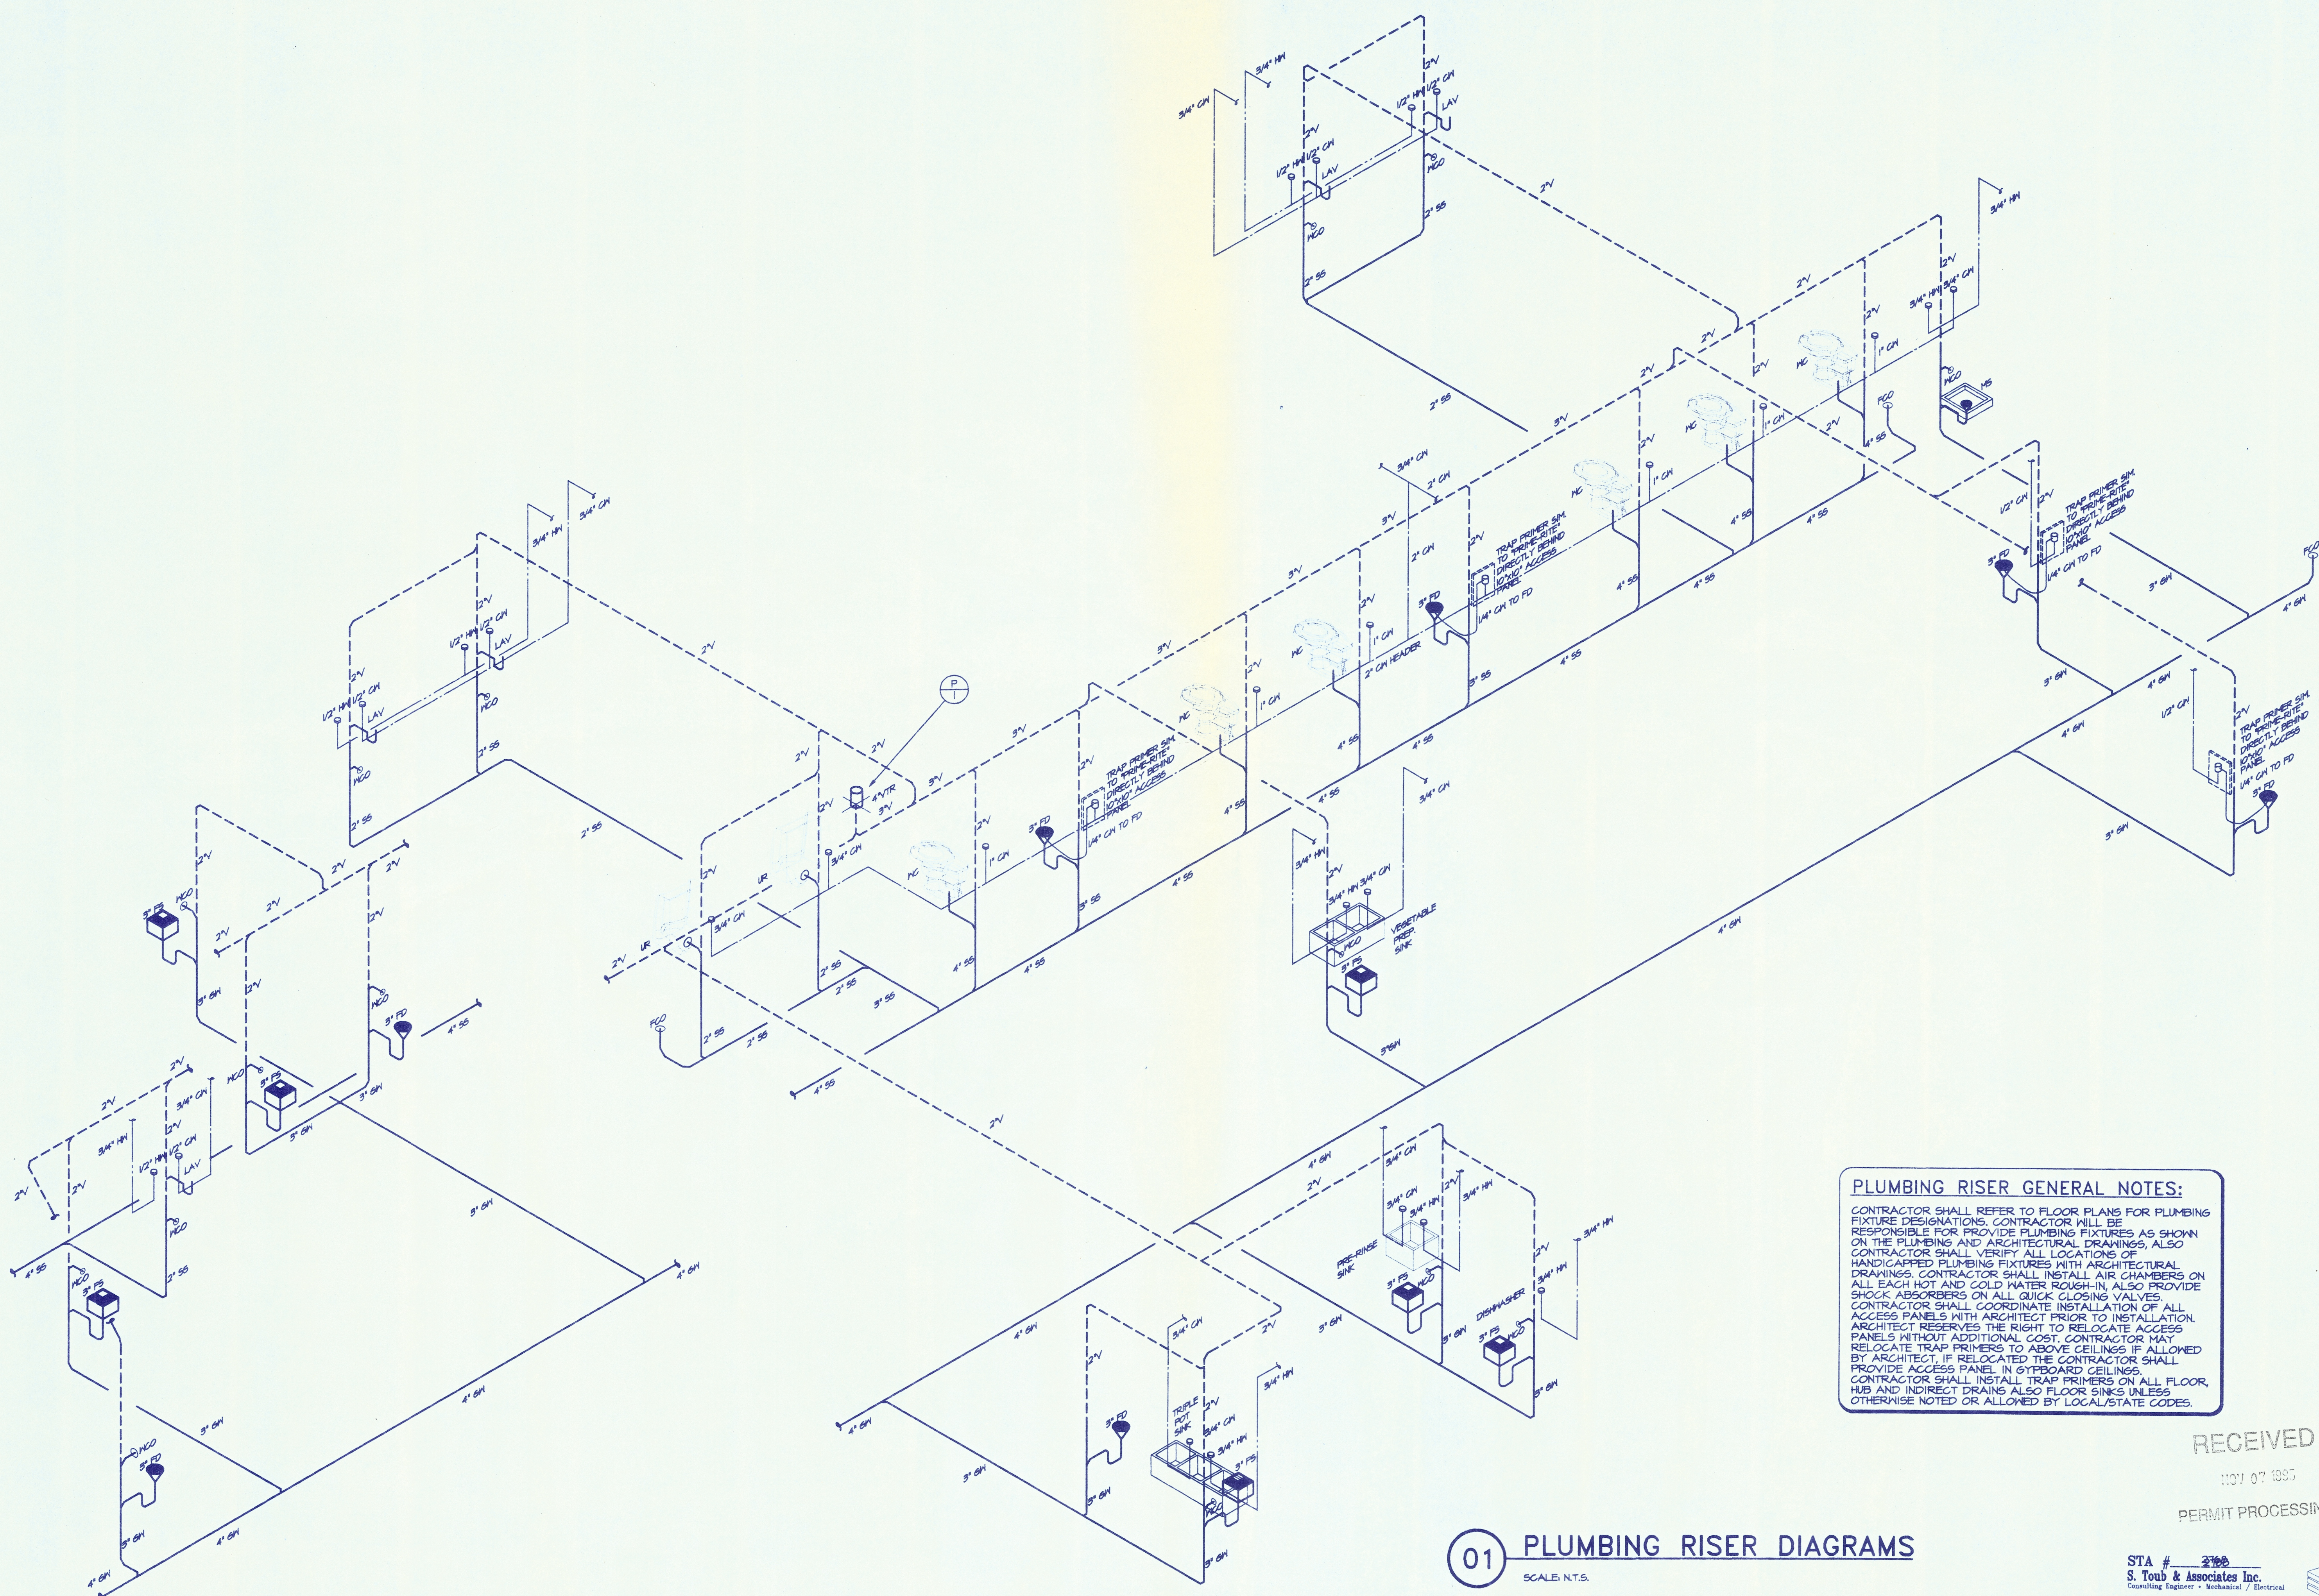

PLUMBING RISER GENERAL NOTES:
CONTRACTOR SHALL REFER TO FLOOR PLANS FOR PLUMBING FIXTURE DESIGNATIONS. CONTRACTOR WILL BE RESPONSIBLE FOR PROVIDE PLUMBING FIXTURES AS SHOWN ON THE PLUMBING AND ARCHITECTURAL DRAWINGS. ALSO CONTRACTOR SHALL VERIFY ALL LOCATIONS OF HANDICAPPED PLUMBING FIXTURES WITH ARCHITECTURAL DRAWINGS. CONTRACTOR SHALL INSTALL AIR CHAMBERS ON ALL EACH HOT AND COLD WATER ROUGH-IN. ALSO PROVIDE SHOCK ABSORBERS ON ALL QUICK CLOSING VALVES. CONTRACTOR SHALL COORDINATE INSTALLATION OF ALL ACCESS PANELS WITH ARCHITECT PRIOR TO INSTALLATION. ARCHITECT RESERVES THE RIGHT TO RELOCATE ACCESS PANELS WITHOUT ADDITIONAL COST. CONTRACTOR MAY RELOCATE TRAP PRIMERS TO ABOVE CEILINGS IF ALLOWED BY ARCHITECT. IF RELOCATED THE CONTRACTOR SHALL PROVIDE ACCESS PANEL IN GYPBOARD CEILINGS. CONTRACTOR SHALL INSTALL TRAP PRIMERS ON ALL FLOOR, HUB AND INDIRECT DRAINS ALSO FLOOR SINKS UNLESS OTHERWISE NOTED OR ALLOWED BY LOCAL/STATE CODES.

RECEIVED
NOV 07 1995
PERMIT PROCESSING

01 PLUMBING RISER DIAGRAMS
SCALE: N.T.S.

STA # 2168
S. Toub & Associates Inc.
Consulting Engineers - Mechanical / Electrical
14215 PROTON ROAD, Dallas, Texas 75244
214/386-5629

of 4P



THESE DOCUMENTS ARE THE SOLE PROPERTY OF SHOWBIZ PIZZA TIME, INC. ANY COPIING OR USE OF THESE DOCUMENTS FOR ANY PURPOSE OTHER THAN CONSTRUCTION OF THIS PROJECT WITHOUT THE EXPRESS WRITTEN PERMISSION OF THE ARCHITECT AND SHOWBIZ PIZZA TIME, INC. IS PROHIBITED.

**EDWARD A. McHUGH
ARCHITECT**

P.O. BOX 6092
BELLEVUE, WA. 98008-0092



CHUCK E. CHEESE'S PIZZA #3199 - SEATTLE
2239 148th AVENUE NE - BELLEVUE, WASHINGTON 98007
SEATTLE ENTERTAINMENT CONCEPTS, INC.
4445 SW 110th
BEAVERTON, OR. 97005


DATE
10/30/95

Revisions


Project Number
95-190

Sheet Number
E1
of 1E


Lighting Plan

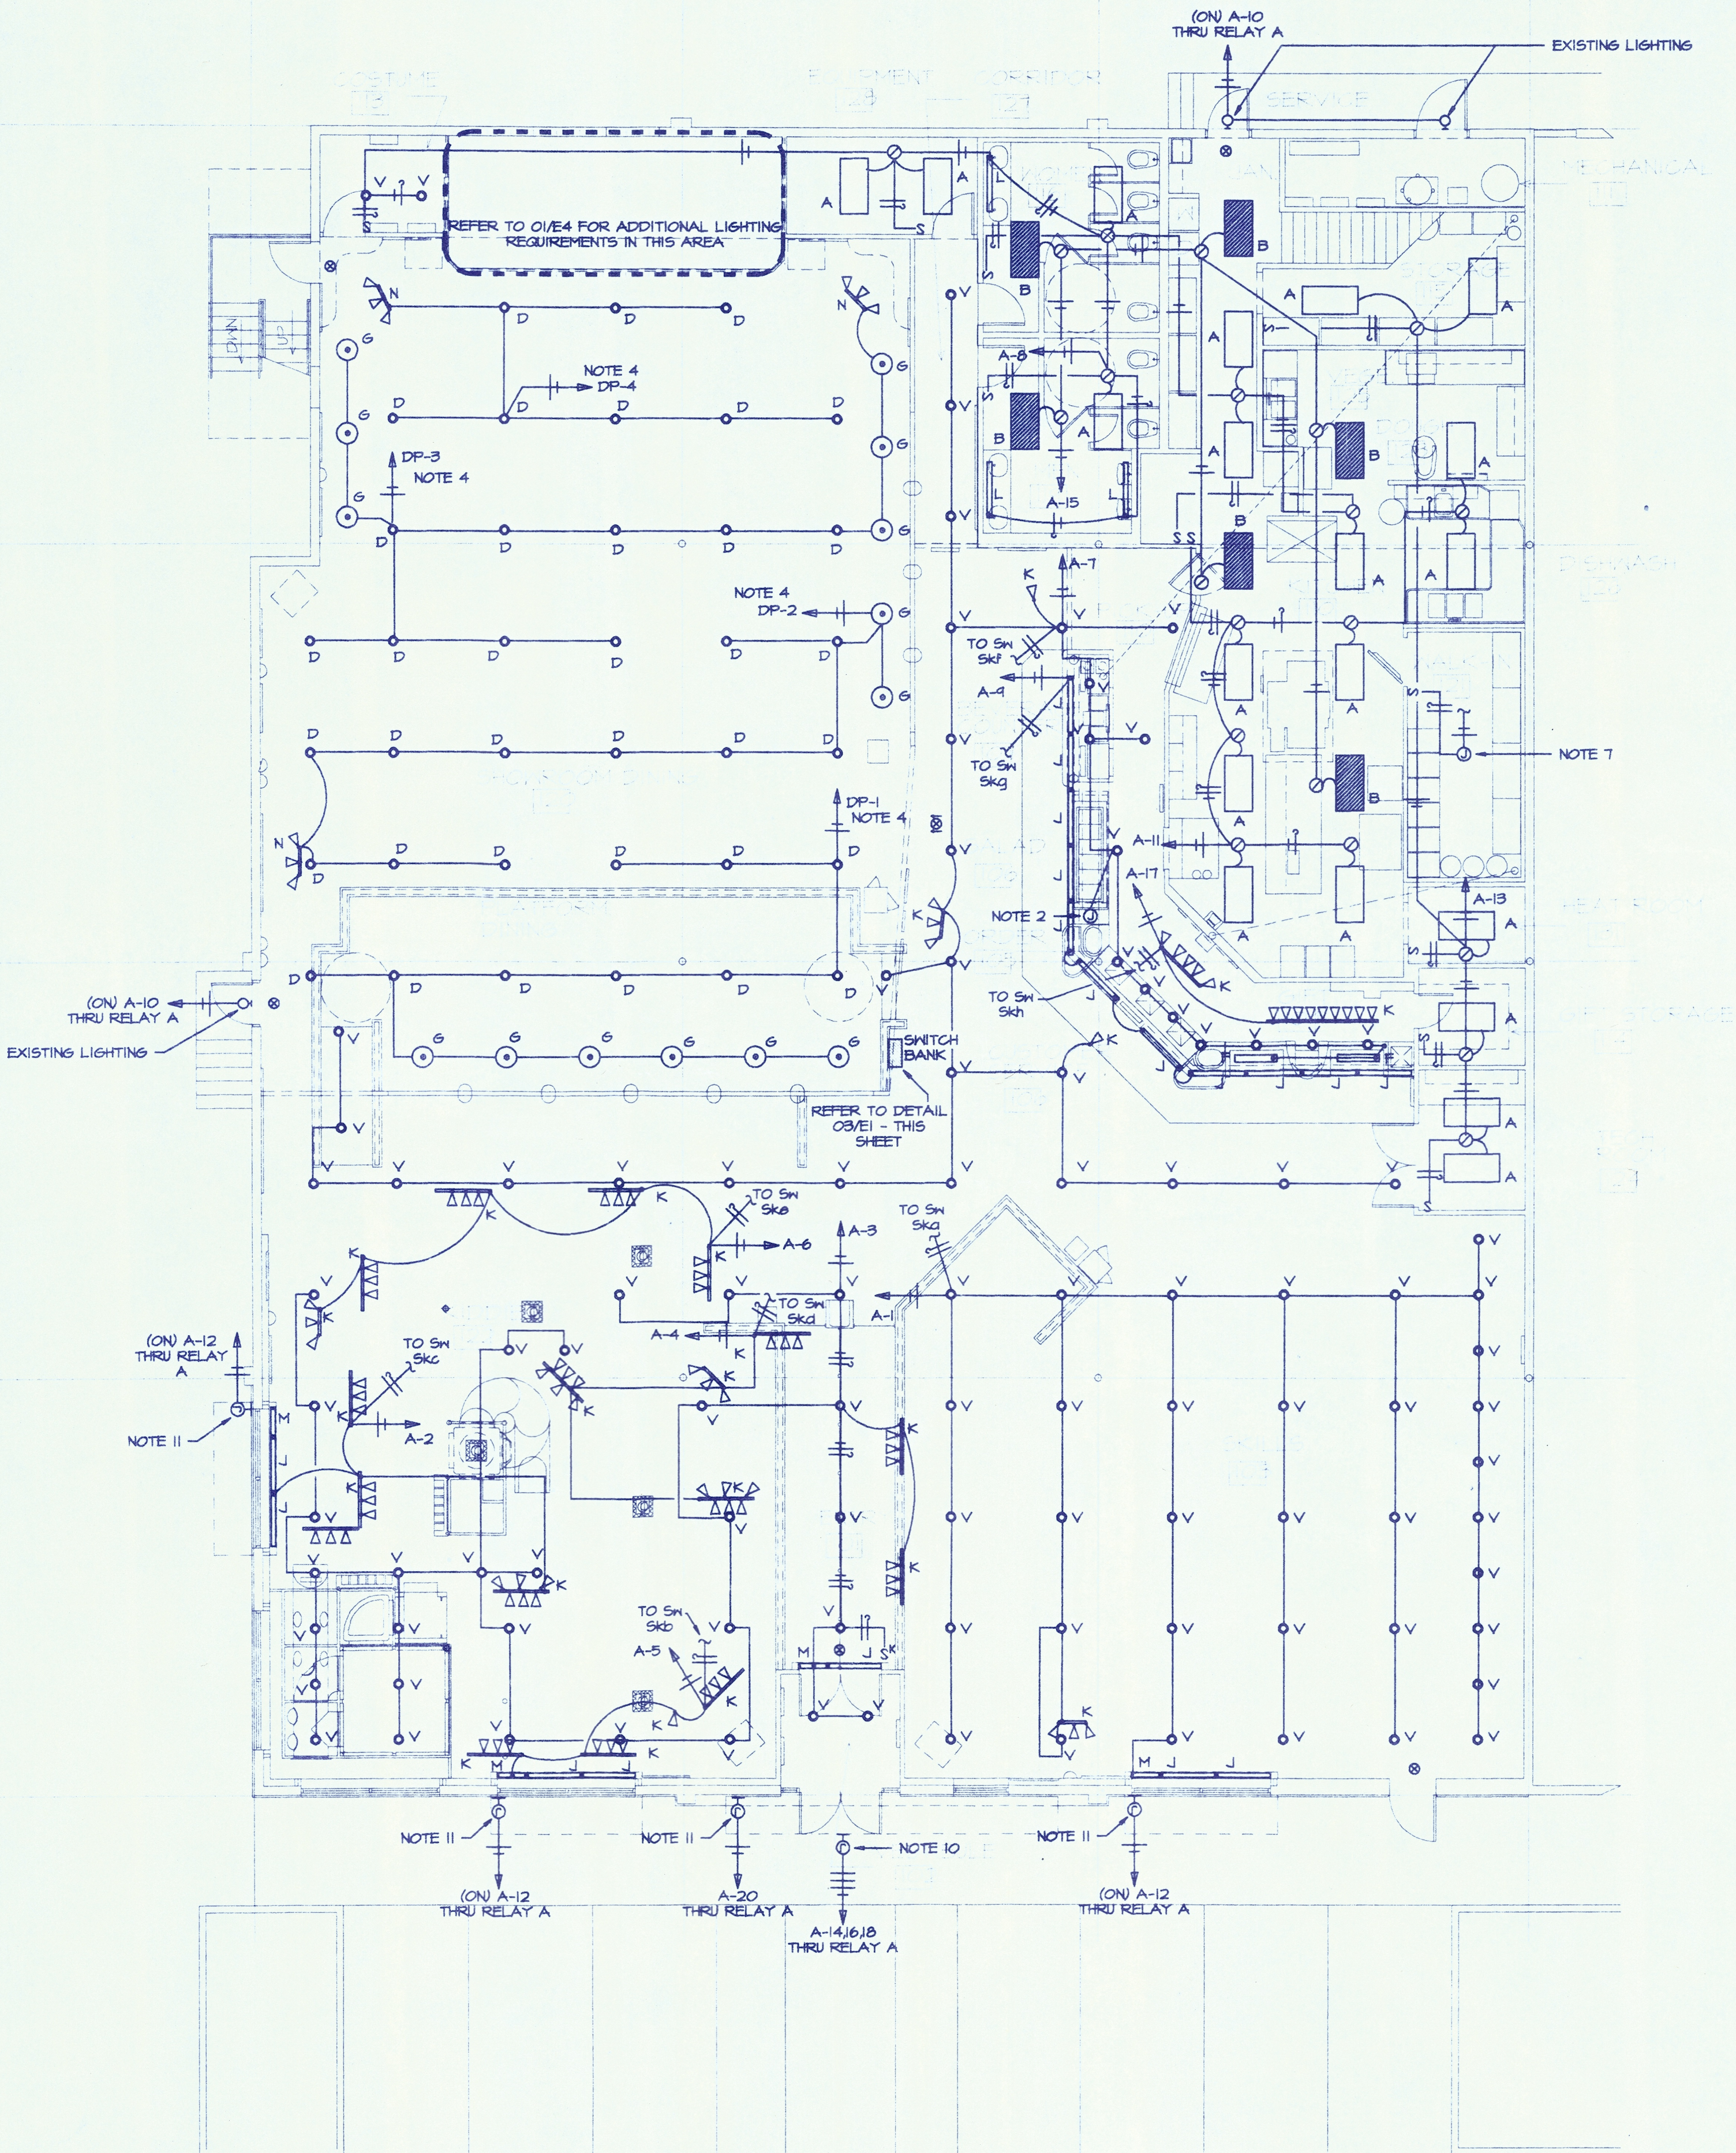

01 FLOOR PLAN - LIGHTING
SCALE: 1/8"=1' - 0"

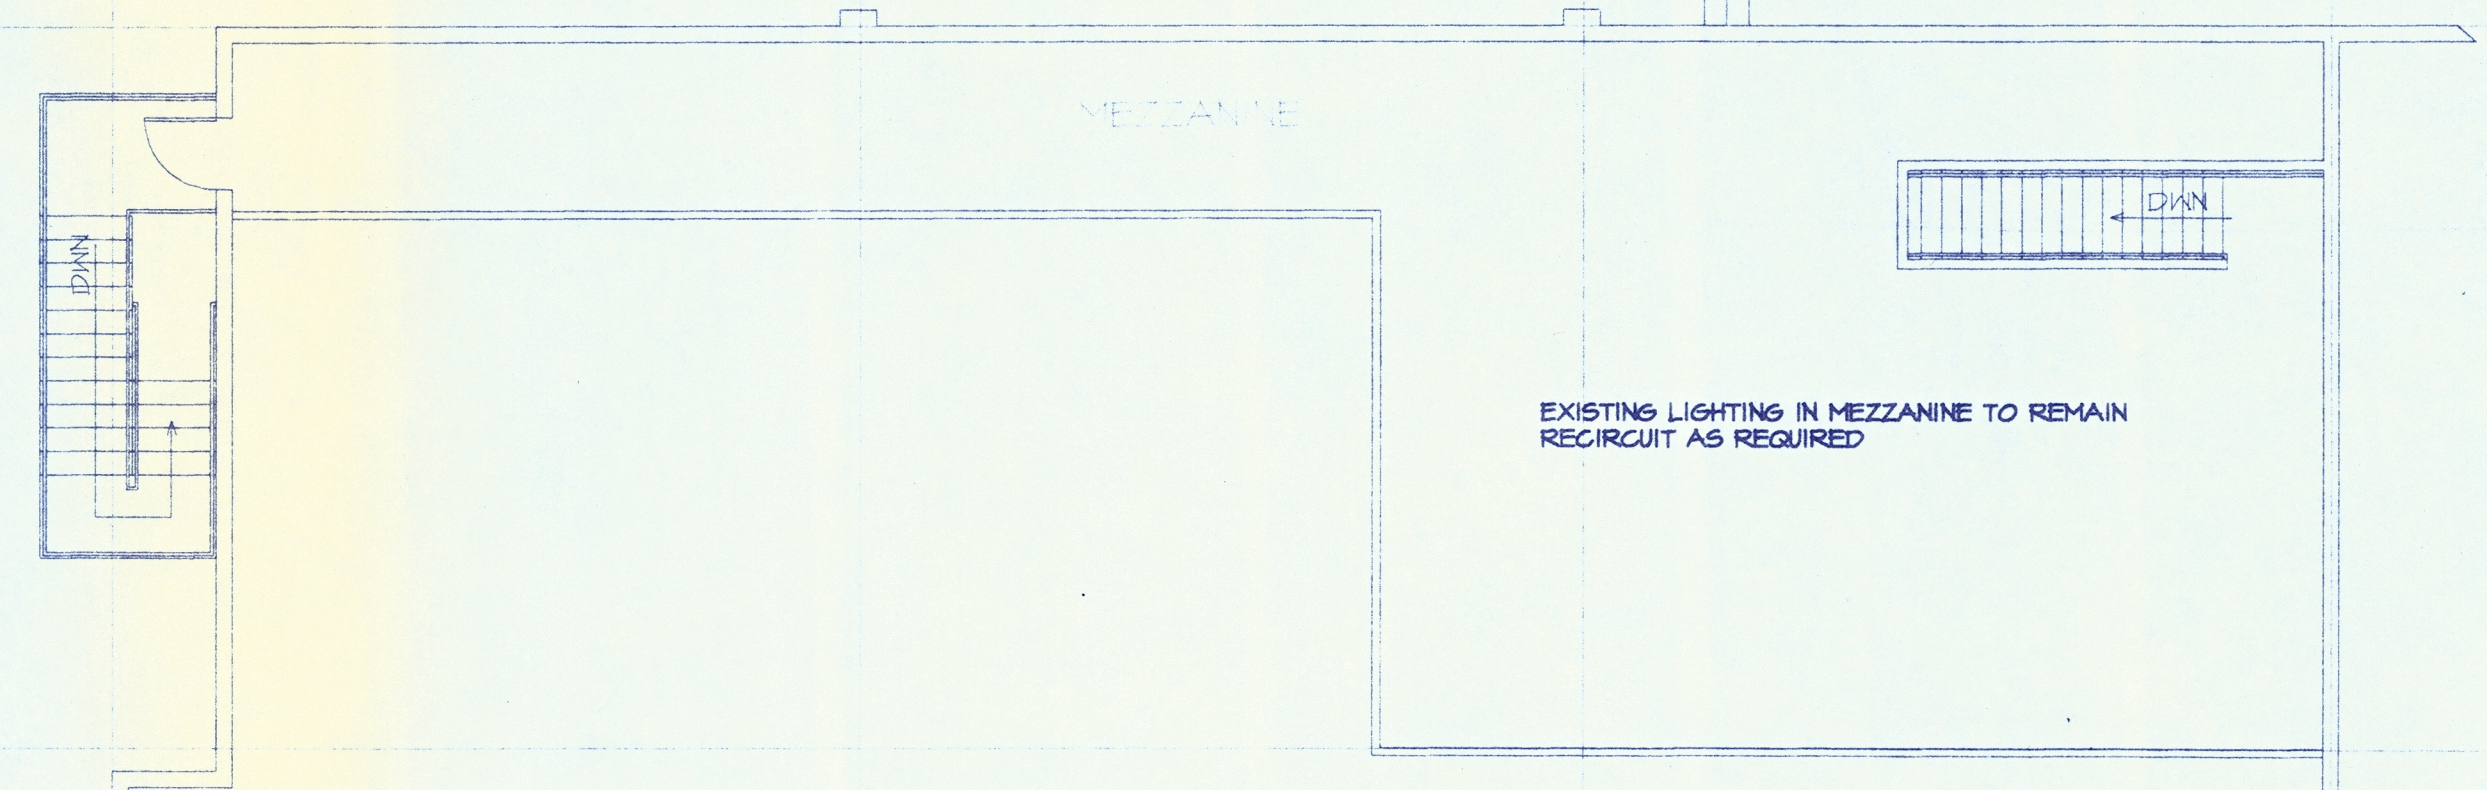

02 MEZZANINE PLAN - LIGHTING
SCALE: 1/8"=1' - 0"

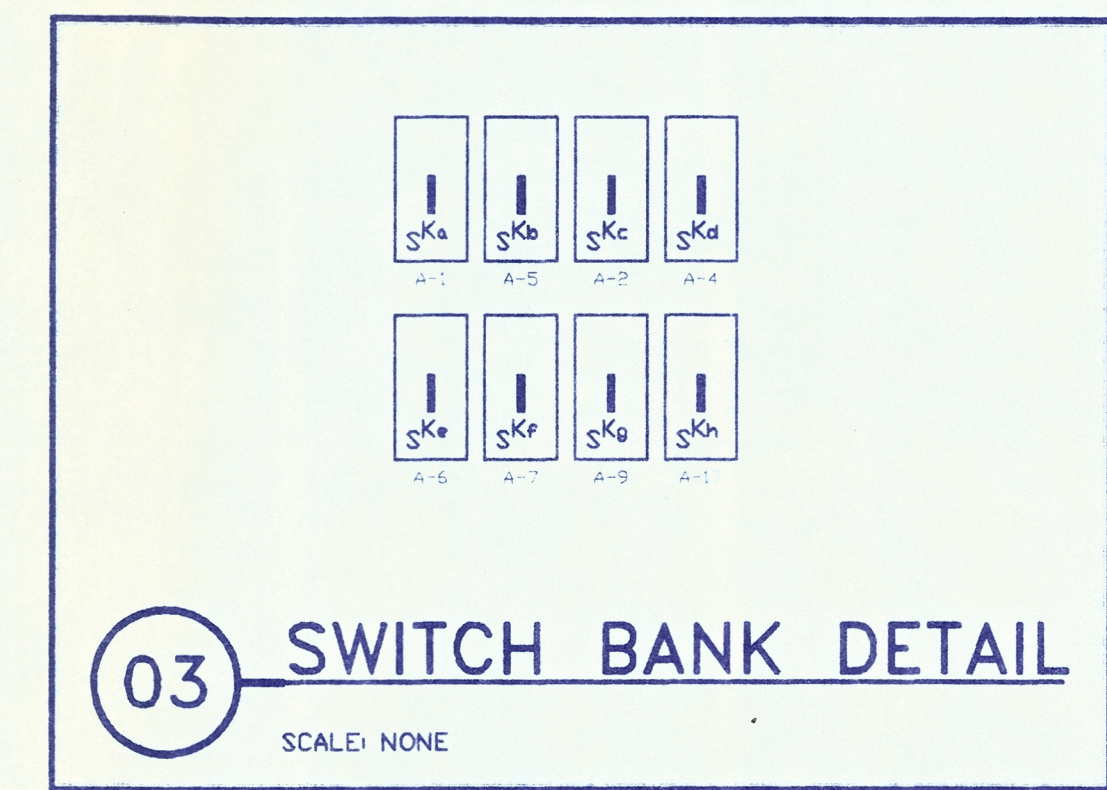


03 SWITCH BANK DETAIL
SCALE: NONE

- NOTES:**
1. ALL CONDUITS SHALL CONTAIN A SWITCH-LESS AND NEUTRAL UNLESS INDICATED OTHERWISE.
 2. J-BOX ABOVE CEILING FOR CONNECTION TO SALAD BAR LIGHTS. ROUTE CONDUCTORS DOWN THRU CHROME TUBE TO LIGHT FIXTURES.
 3. CONNECT ALL EMERGENCY LIGHTS (TYPE S) TO CIRCUIT A-15.
 4. ROUTE CIRCUIT TO DIMMER DP LOCATED IN MECH ROOM. DIMMER FURNISHED BY OWNER AND INSTALLED BY ELECTRICAL CONTRACTOR.
 5. REFER TO SHEET A2 FOR EXACT LOCATION OF LIGHT FIXTURES IN CEILING.
 6. OUTLETS, SWITCHES, AND PLATES SHALL BE STAINLESS AT FRP AND SMOOTH IVORY PLASTIC IN ALL OTHER AREAS PER SECTION 16140 2C.
 7. INSTALL FIXTURES AND SWITCH (PROVIDED BY OTHERS) IN WALK-IN-BOX. THIS CONTRACTOR SHALL FURNISH AND INSTALL LAMPS AS REQUIRED. REFER TO NOTE 24 ON SHEET E3.
 8. ALL LAMPS IN FIXTURES TYPE D AND TYPE G IN SHOWROOM SHALL BE SYLVANIA- SOFT PINK COLOR.
 9. MOUNT BOTTOM OF 'G' FIXTURES 26" ABOVE TABLETOP (TYPICAL).
 10. J-BOX FOR SIGN. VERIFY EXACT LOCATION FROM SIGN COMPANY SHOP DRAWINGS.
 11. J-BOX FOR CONNECTION TO LIGHT FIXTURES IN BACKLIT AWNING, FIXTURES & AWNING SUPPLIED BY OWNER, INSTALLED BY GENERAL CONTRACTOR.

RECEIVED
NOV 07 1995
PERMIT PROCESSING

STA # 2762
S. Toub & Associates Inc.
Consulting Engineer - Mechanical / Electrical
14215 PROTON ROAD, Dallas, Texas 75244
214/386-5629

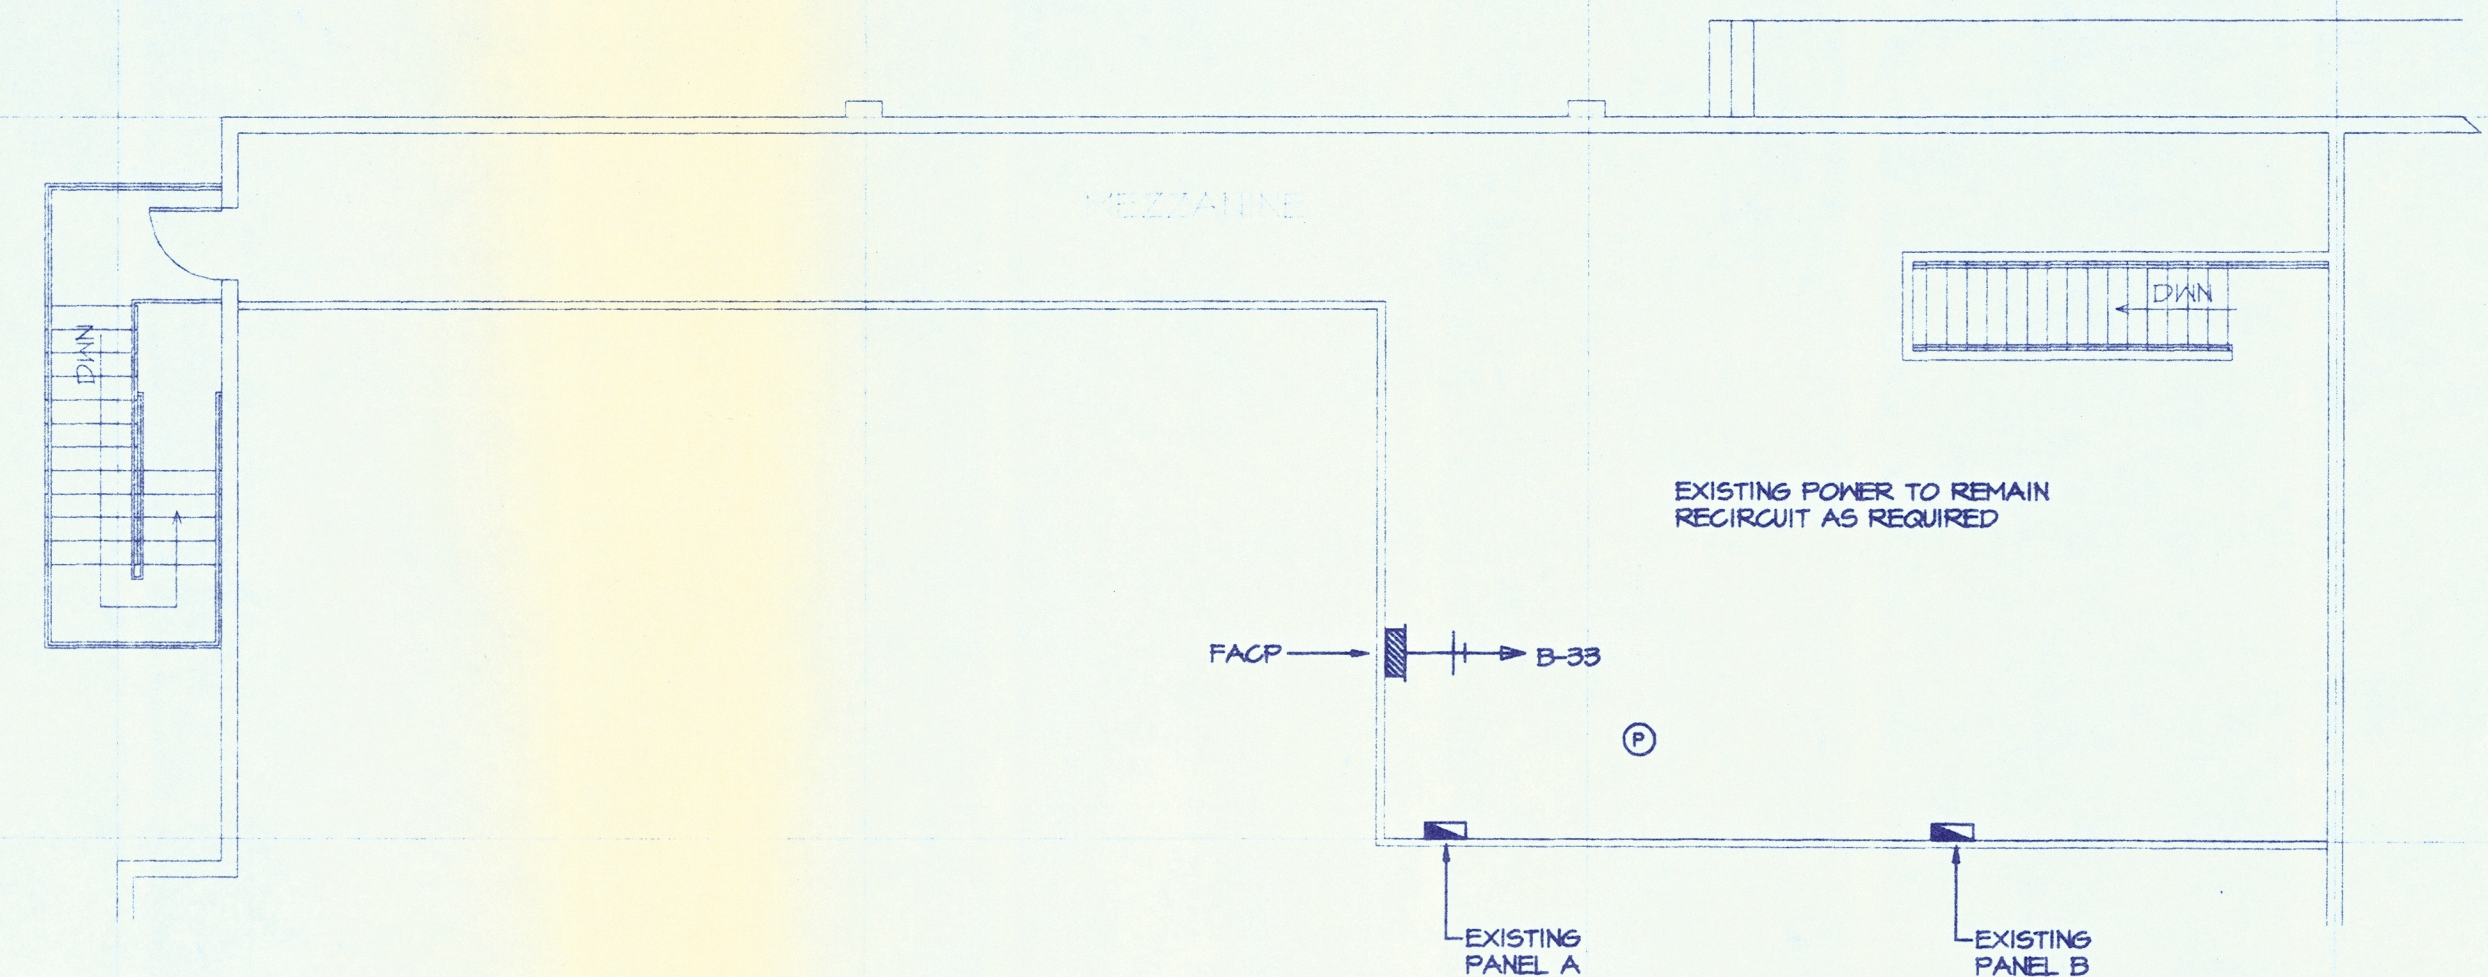

SCALE: 1/8"=1' - 0


PRIOR TO SAW CUTTING CONCRETE SLAB FOR FLOOR
OUTLETS TO GAMES, VERIFY WITH PROJECT MANAGER THAT
CONTRACTOR HAS FINAL (REVISED) GAME LAYOUT.

SCALE: $1/8"=1' - 0"$


Sheet Number
E2
of 2E

KEYED NOTES FOR POWER DISTRIBUTION:

- 1 3 POLE, 30 AMP NON-FUSED DISCONNECT SWITCH FOR DISHWASHER.
- 2 20 AMP 120V DUPLEX CONVENIENCE OUTLET MOUNTED 12" AFF UNLESS NOTED OTHERWISE.
- 3 20 AMP 120V DUPLEX CONVENIENCE OUTLET MOUNTED FLUSH IN CEILING FOR MONITOR.
- 4 J-BOX FOR FINAL CONNECTION TO ICE MACHINE. MOUNT AT 84" AFF.
- 5 J-BOX ABOVE CEILING FOR FEED TO PASS-THRU HEAT LAMPS. FURNISH & INSTALL 2 FLEX CONDUIT DROPS DOWN TO PASS-THRU OPENINGS & STUB-OUT THRU PRECUT OPENINGS IN PASS-THRU FRAME. VERIFY EXACT LOCATION W/ KITCHEN CONTRACTOR.
- 6 4x8x3/4" PLYWOOD TELEPHONE BOARD BY GENERAL CONTRACTOR.
- 7 30 AMP 208V SINGLE PHASE FUSED DISCONNECT MOUNTED ABOVE CEILING FOR CONNECTION TO PIZZA OVEN. DROP DOWN & CONNECT TO OVENS (UPPER OVEN AT 40 1/2" & LOWER OVEN AT 13 1/2").
- 8 20 AMP 120V J-BOX FOR REFRIGERATED MAKE TABLE MOUNTED ABOVE CEILING WITH 20 AMP 120V SINGLE PHASE THISTLOCK CONNECTOR MOUNTED ON 20 AMP CABLE HANGING DOWN TO 6'-0" AFF. REFER TO 02/ES.
- 9 NOT USED.
- 10 NOT USED.
- 11 JUNCTION BOX MOUNTED IN WALK-IN REFRIGERATOR FOR POWER TO EVAPORATOR AND CONTROL SYSTEM.
- 12 NOT USED.
- 13 120 V J-BOX MOUNTED ABOVE CEILING ON JOIST FOR CONNECTION TO BEER PUMP ABOVE COOLER.
- 14 SMOKE AND PRODUCTS OF COMBUSTION DETECTOR MOUNTED IN RETURN AIR OF ROOF-TOP UNIT TO DE-ENERGISE UNIT IN CASE OF ACTIVATION.
- 15 J-BOX FOR TELEPHONE SYSTEM WITH 3/4" EMPTY CONDUIT WITH FULL WIRE TERMINATED IN CEILING SPACE. MOUNTED AT 60" AFF. 2" CONDUIT UP IN WALL TERMINATE ABOVE CEILING.
- 16 J-BOX W/ 2" EMPTY CONDUIT W/ FULL WIRE EXTENDED AND TERMINATED ABOVE CEILING FOR OWNER USE.
- 17 JUNCTION BOX FLUSH IN WALL 72" AFF WITH 3/4" EMPTY CONDUIT STUBBED INTO CEILING SPACE.
- 18 20 AMP 3 POLE 4 WIRE DISCONNECT MOUNTED ON WALL 36" AFF FOR MIXER. GENERAL CONTRACTOR SHALL VERIFY ELECTRICAL INFORMATION FOR MIXER W/ OWNER'S PROJECT MANAGER PRIOR TO WIRING.
- 19 20 AMP 120V SINGLE PHASE DUPLEX CONVENIENCE OUTLET MOUNTED 42" AFF OR AT HEIGHT REQUIRED FOR EMPLOYEE TIME CLOCK.
- 20 DOORBELL PUSHBUTTON MOUNTED 60" AFF. EDWARDS #640 W/ 144-1 FACEPLATE.
- 21 JUNCTION BOX MOUNTED ABOVE CEILING & DOORBELL TRANSFORMER. EDWARDS #546.
- 22 DOORBELL. EDWARDS #660 FLUSH IN CEILING.
- 23 JUNCTION BOX MOUNTED ABOVE CEILING FOR WALK-IN REFRIGERATOR LIGHTS AND DOOR HEATER.
- 24 20 AMP 120V DUPLEX GROUND FAULT CIRCUIT INTERRUPTOR RECEPTACLE MOUNTED 12" ABOVE ROOF ON 1/2" CONDUIT. SUPPORT/FLASH & COUNTERFLASH WATER TIGHT. FLASHING BY GENERAL CONTRACTOR.
- 25 20 AMP 120V DUPLEX CONVENIENCE OUTLET MOUNTED ABOVE CEILING FOR SECURITY SYSTEM.
- 26 20 AMP 120V SINGLE PHASE DUPLEX CONVENIENCE OUTLET FOR REFRIGERATED AIR DRYER.
- 27 20 AMP 120V J-BOX MOUNTED FLUSH IN CEILING FOR PRINTER W/ THISTLOCK RECEPTACLE MOUNTED ON CABLE HANGING DOWN TO 6'-0" AFF. REFER TO 02/ES.
- 28 20 AMP 120V DUPLEX CONVENIENCE OUTLET MOUNTED 60" AFF FOR FUTURE WATER SOFTENER.
- 29 60 AMP 208V SINGLE PHASE FUSED DISCONNECT MOUNTED IN NEMA 3R ENCLOSURE ON ICE MACHINE CONDENSING UNIT ON ROOF.
- 30 30 AMP 208V 3 PHASE 3 WIRE FUSED DISCONNECT MOUNTED IN NEMA 3R ENCLOSURE ON WALK-IN REFRIGERATOR AIR COOLED CONDENSING UNIT ON ROOF.
- 31 DUPLEX RECEPTACLE AT COKE MACHINE. 16" AFF SURFACE MOUNTED ON INSIDE BACK OF CABINET. REF. 09/A6.
- 32 DUPLEX RECEPTACLE AT TEA BREXER. 48" AFF & ABV SHELF.
- 33 30A SIMPLEX RECEPTACLE FOR COFFEE MAKER. 48" AFF.
- 34 DUPLEX OUTLET FOR CARBONATOR. 16" AFF SURFACE MOUNTED ON INSIDE BACK OF CABINET. REF. 09/A6.
- 35 DUPLEX OUTLET FOR LEVEL LIGHT SYSTEM MOUNTED 6" BELOW CEILING AND CENTERED OVER SANDWICH TABLE.
- 36 ELEC CONTR SHALL FURNISH & INSTALL RELAY TO INTERLOCK EXHAUST FAN W/ DISHWASHER. EXHAUST FAN SHALL BE STARTED & STOPPED BY DISHWASHER VIA RELAY.

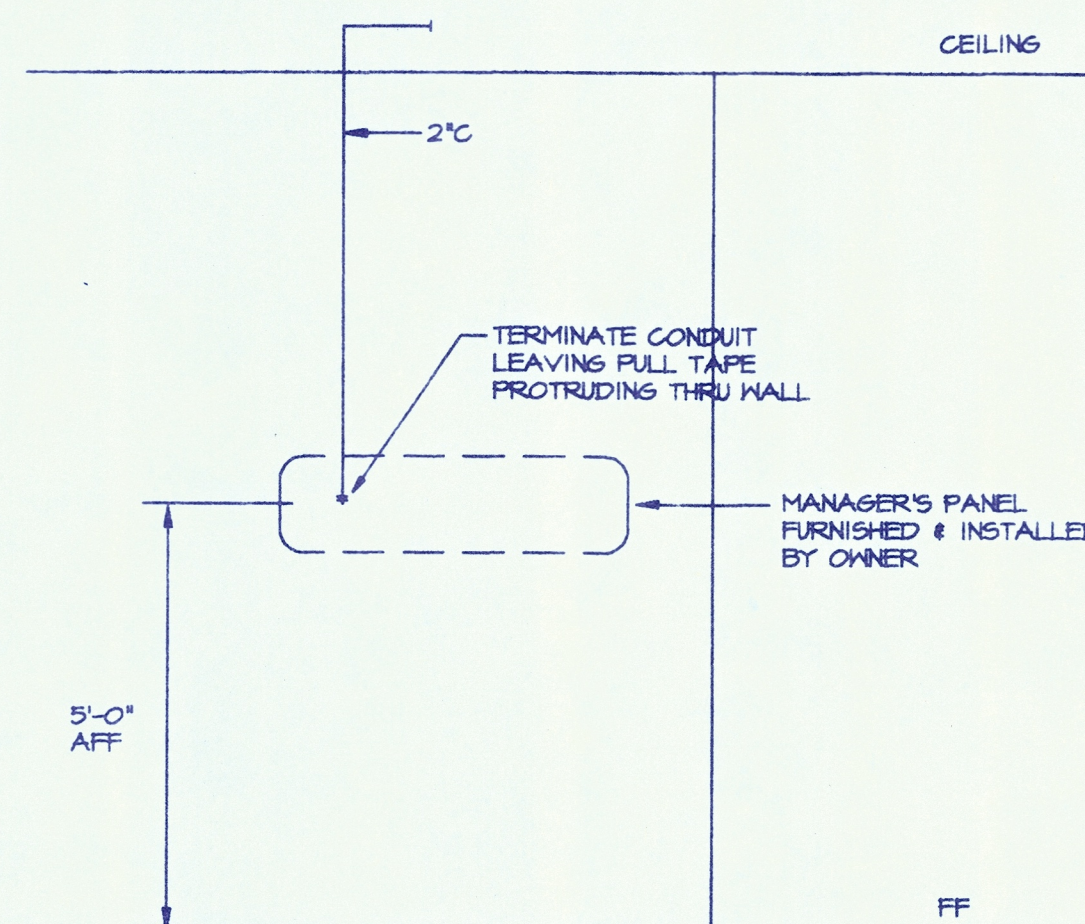


03 MANAGER'S PANEL
SCALE: NO SCALE

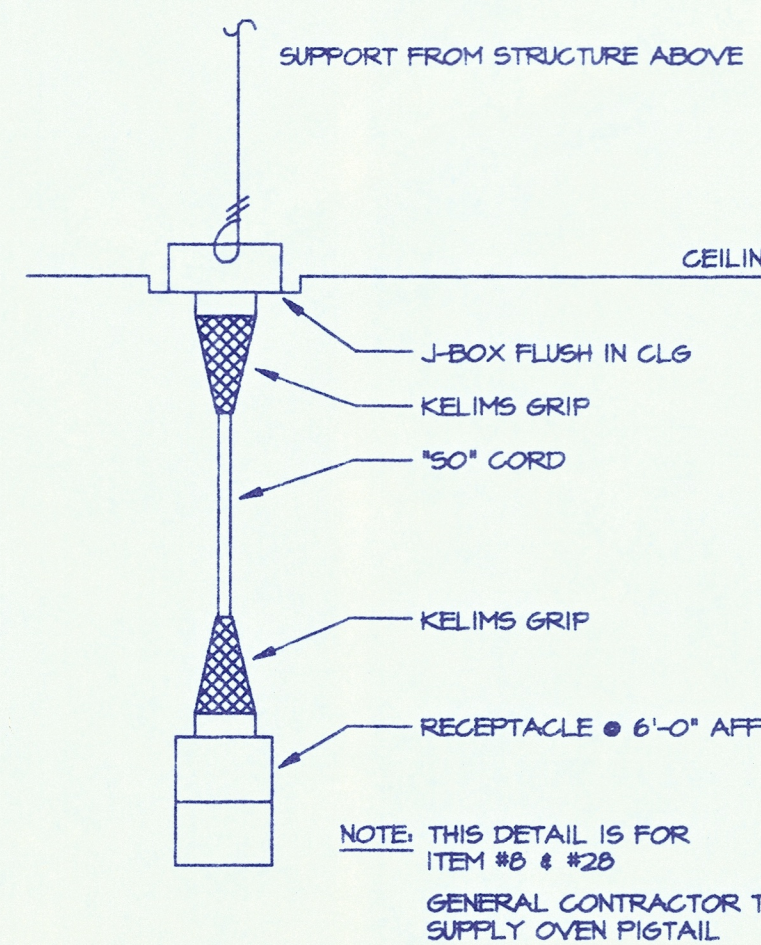

02 SUSPENDED RECEPTACLE
SCALE: NO SCALE

GENERAL NOTES:

1. ALL CONDUIT SHALL CONTAIN A HOT-LEG & NEUTRAL UNLESS INDICATED OTHERWISE.
2. CIRCUITS FOR CASH REGISTERS SHOWN W/ A GROUND WIRING SYMBOL SHALL BE CONNECTED TO THE GROUND BUSE IN PANEL B W/ ISOLATED GROUND CONDUCTORS PER NEC ARTICLE 250.
3. GENERAL CONTRACTOR SHALL CHECK FOR CORRECT ROTATION OF AIR COMPRESSOR & MIXER, AND MAKE CORRECTIONS AS NECESSARY.
4. VERIFY W/ OWNER'S PROJECT MANAGER THE ELEC AMPS ON THE MIXER BEFORE DOING WORK.
5. ELEC CONTR SHALL FURNISH & INSTALL RELAY TO INTERLOCK EXHAUST FAN W/ DISHWASHER. EXHAUST FAN SHALL BE STARTED & STOPPED BY DISHWASHER VIA RELAY.

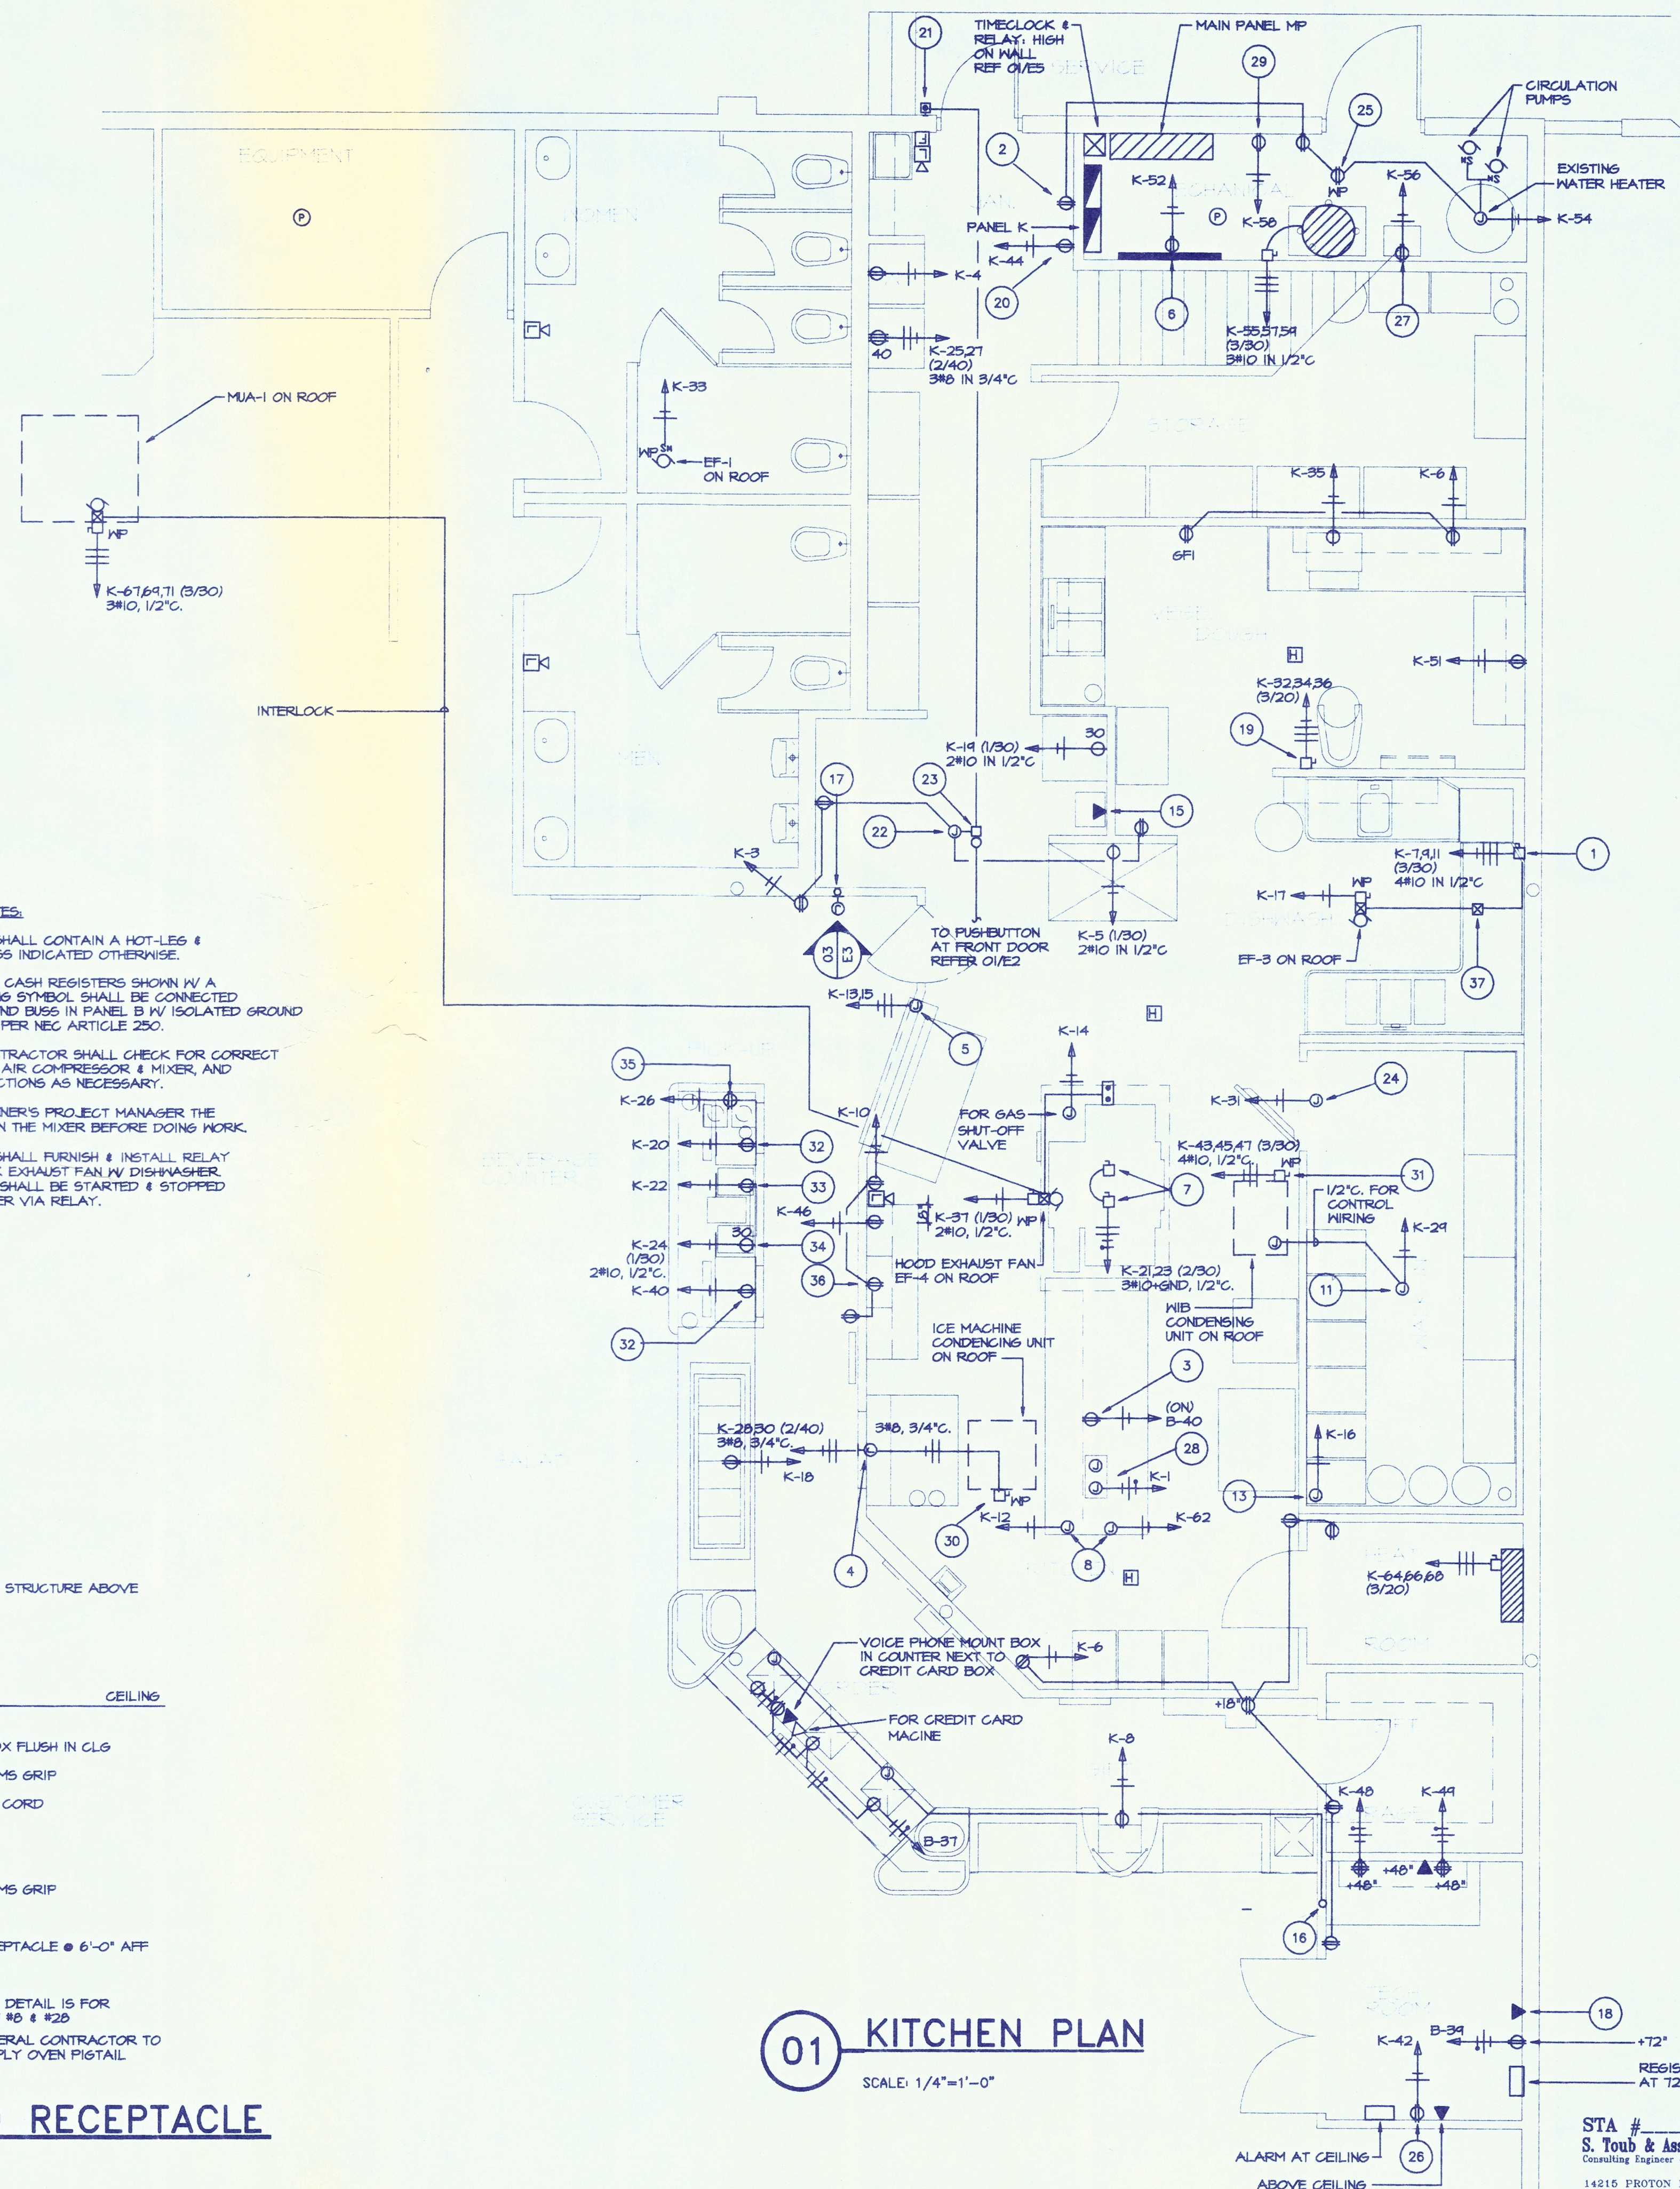

01 KITCHEN PLAN
SCALE: 1/4"=1'-0"

RECEIVED
NOV 07 1995
REGISTER CPU
AT 72" AFF
PERMIT PROCESSING

STA # 2768
S. Toub & Associates Inc.
Consulting Engineer - Mechanical / Electrical
14215 PROTON ROAD, Dallas, Texas 75244
214/396-5829

CHUCK E. CHEESE'S PIZZA #3199 - SEATTLE

2239 148th AVENUE NE - BELLEVUE, WASHINGTON 98007

SEATTLE ENTERTAINMENT CONCEPTS, INC.

4445 SW 110th
BEAVERTON, OR. 97005

KITCHEN PLAN

Date

10/30/95

Revisions


Project Number

95-190

Sheet Number

E3

of 3E

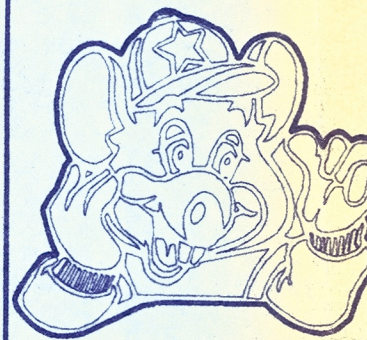


THESE DOCUMENTS ARE THE SOLE PROPERTY OF CHUCK E. CHEESE'S PIZZA, INC. ANY COPYING OR USE OF THESE DOCUMENTS FOR ANY PURPOSE OTHER THAN CONSTRUCTION OF CHUCK E. CHEESE'S PIZZA, INC. IS PROHIBITED.

EDWARD A. McHUGH
ARCHITECT


P.O. BOX 6092
BELLEVUE, WA. 98008-0092

B&W
BURSON AND WILLIAMS
PROJECT ADMINISTRATOR

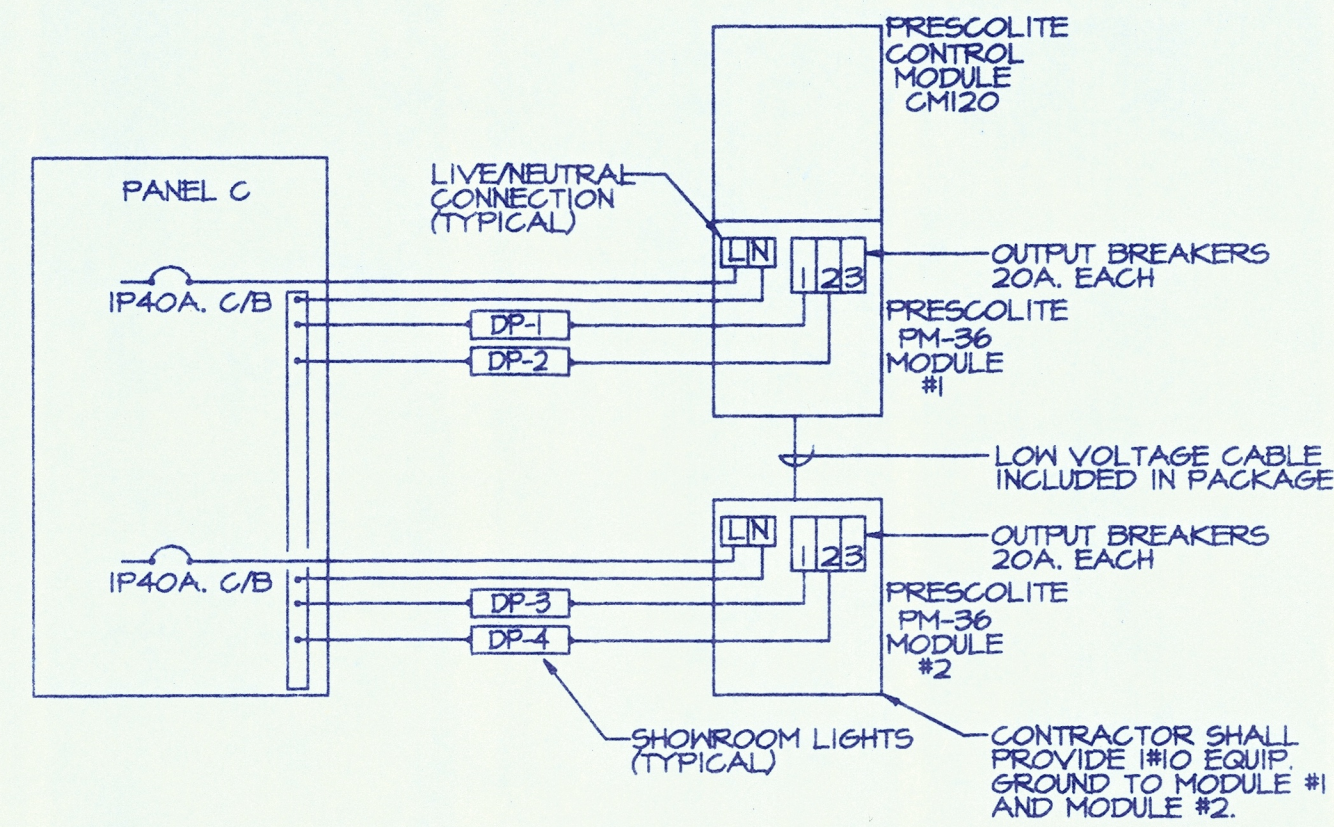


03 DIMMER DETAIL
SCALE: NO SCALE

PANELBOARD SCHEDULE 'C'									
REMARKS	POLES & AMPS	LOAD WATTS	C		LOAD WATTS	POLES & AMPS	REMARKS		
CABINET P	1/20	1200	1	2	1200	1/20	CABINET P		
CABINET P	1/20	1200	3	4	1200	1/20	CABINET P		
CABINET P	1/20	1200	5	6	1200	1/20	CABINET P		
CABINET P	1/20	1200	7	8	1200	1/20	CABINET P		
STAGE LIGHTS	1/20	800	9	10	400	1/20	STAGE OUTLET		
DIMMER MODULE #1	1/20	2625	11	12	400	1/20	STAGE OUTLET		
DIMMER MODULE #2	1/20	2450	13	14	200	1/20	MONITOR		
STAGE OUTLET	1/20	400	15	16	---	1/20	SPARE		
SPARE	1/20	---	17	18	---	1/20	SPARE		
WITH GROUND BUSS									
LIGHTING LOAD		3,875	DESIGNATION						
POWER LOAD		11,800	LOCATION						
TOTAL LOAD		15,675	MOUNTING						
SHORT CIRCUIT BRACING 10,000 AMPS			VOLTS & PH						
			MAINS						
			BUSSING AMPS						
			PANEL C						
			STAGE						
			SURFACE						
			120/240 V. 1 PH. 3 WIRE						
			MLO						
			100						

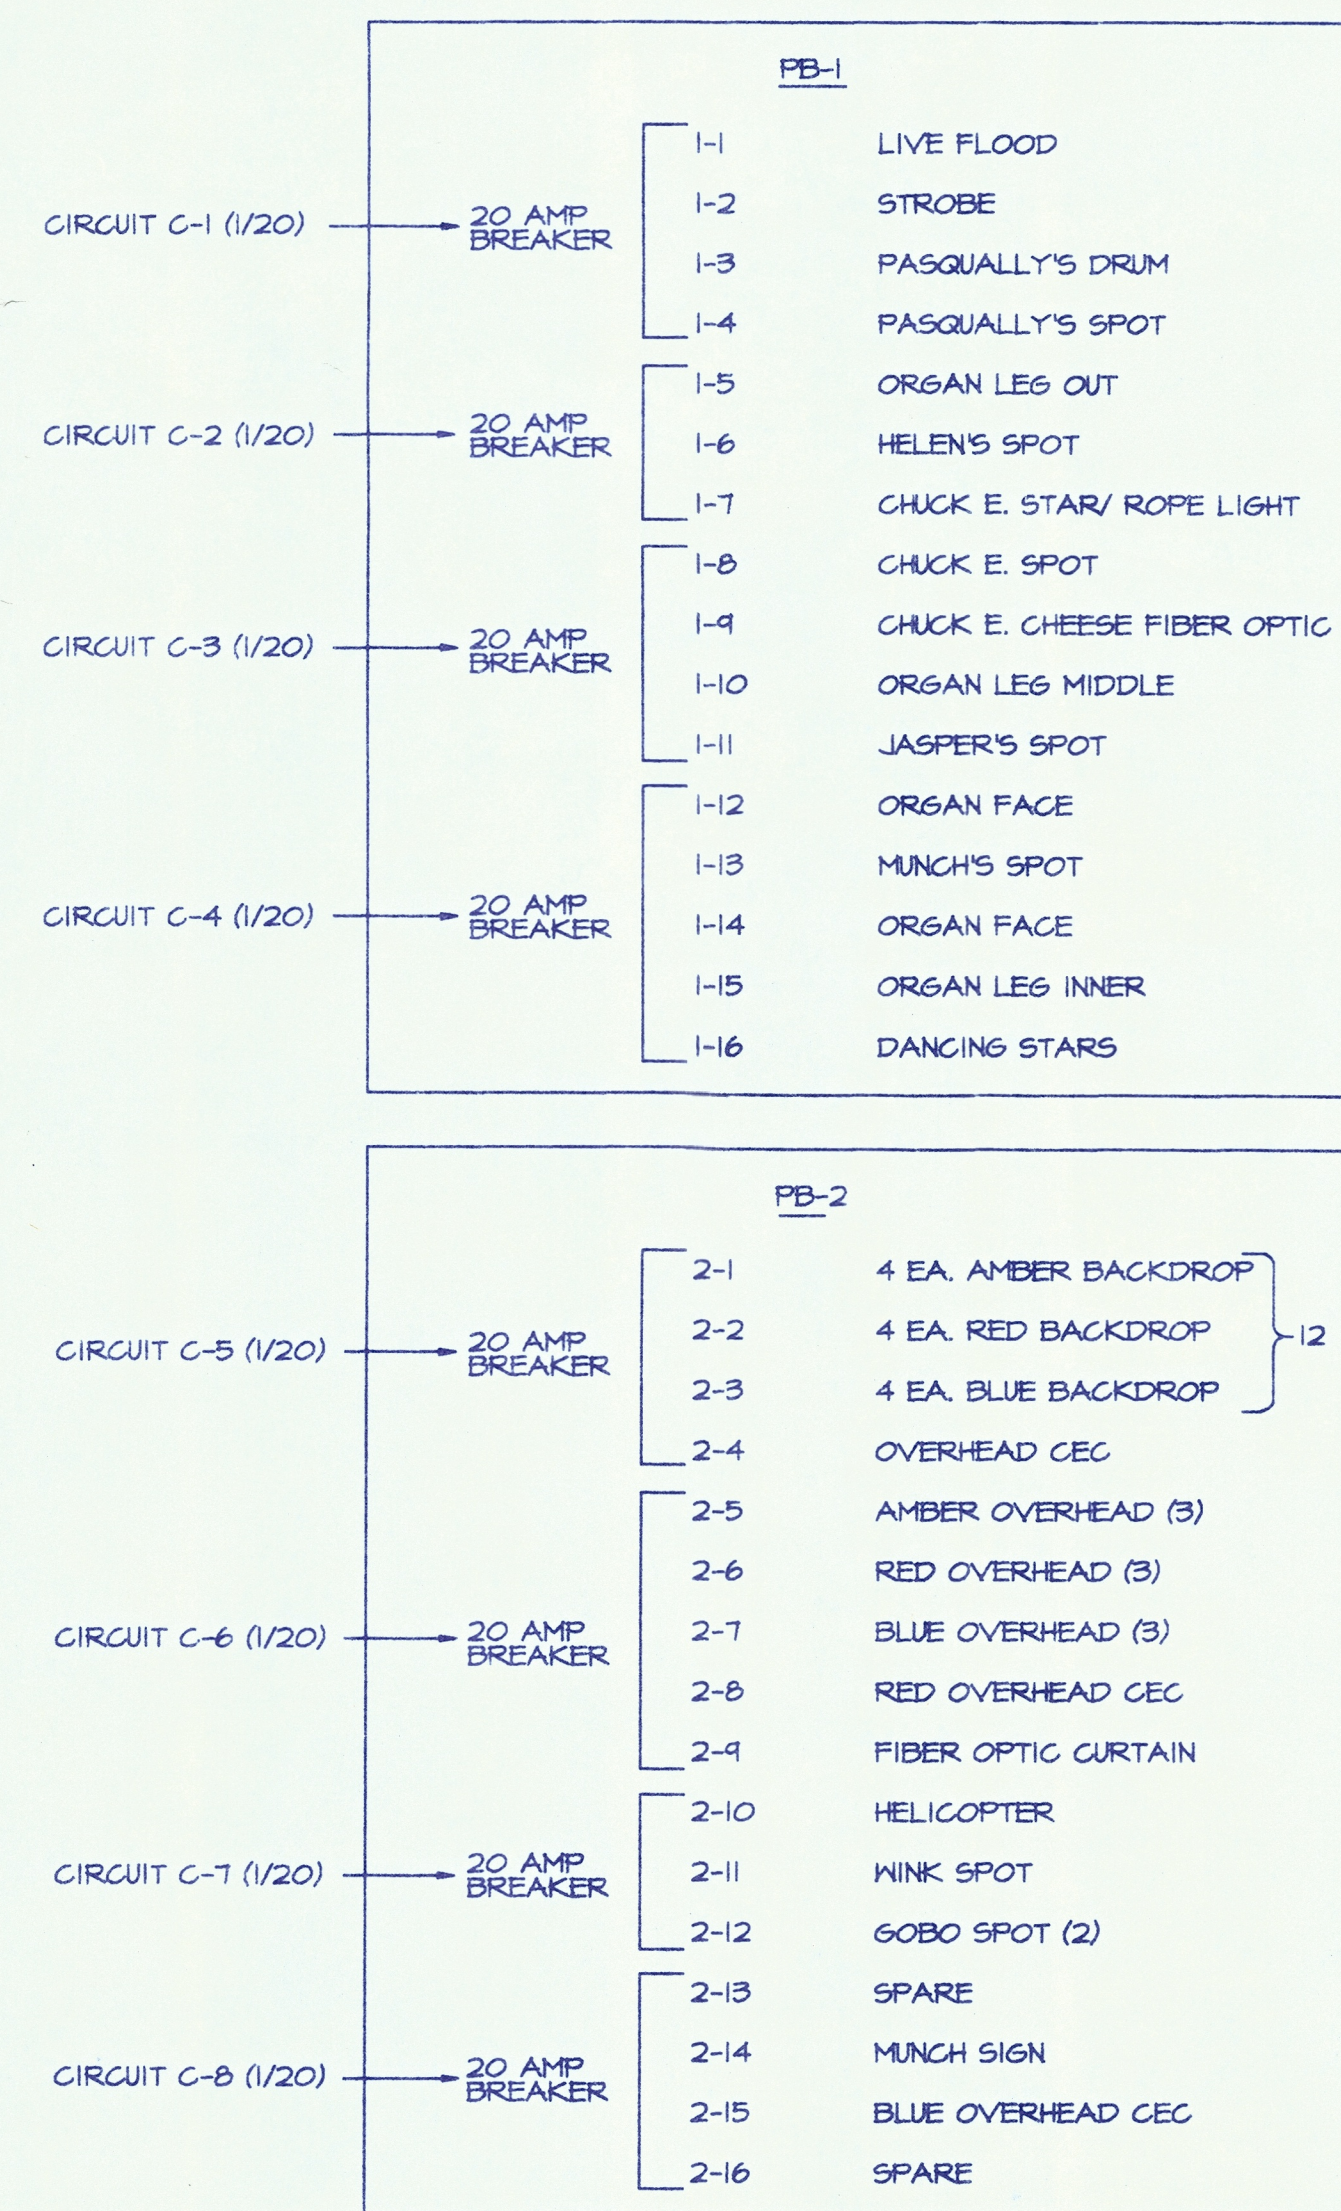

02 WIRING SCHEDULE
SCALE: NO SCALE


- GENERAL NOTES:**
- FOR WIRING FROM RELAY CABINET "P", REFER TO "WIRING SCHEDULE" (DETAIL 2 / THIS SHEET) FOR THE CONFIGURATION OF COMMON NEUTRALS.
 - EXCEPT AS OTHERWISE INDICATED, FOR BRANCH CIRCUITS FROM PANEL "C", A COMMON NEUTRAL MAY BE RUN FOR MULTIPLE CIRCUITS PER N.E.C.
 - RELAY CABINET "P" SHALL BE FURNISHED BY OWNER, INSTALLED AND WIRED BY CONTRACTOR. LOW VOLTAGE CONNECTION BY OWNER.
 - CIRCUIT ROUTING IS DIAGRAMATIC ONLY. EACH RECEPTACLE AND EACH HALF OF THE SPLIT RECEPTACLES SHALL HAVE TWO WIRES (HOT AND NEUTRAL) BACK TO RELAY CABINET "P".
 - ALL WIRING SHALL BE CAREFULLY MARKED AT EACH END.
 - ALL CONDUCTORS SHALL BE #12 AWG.
 - ALL NUMBERED OUTLETS ARE CONTROLLED BY RELAY CABINET "P".

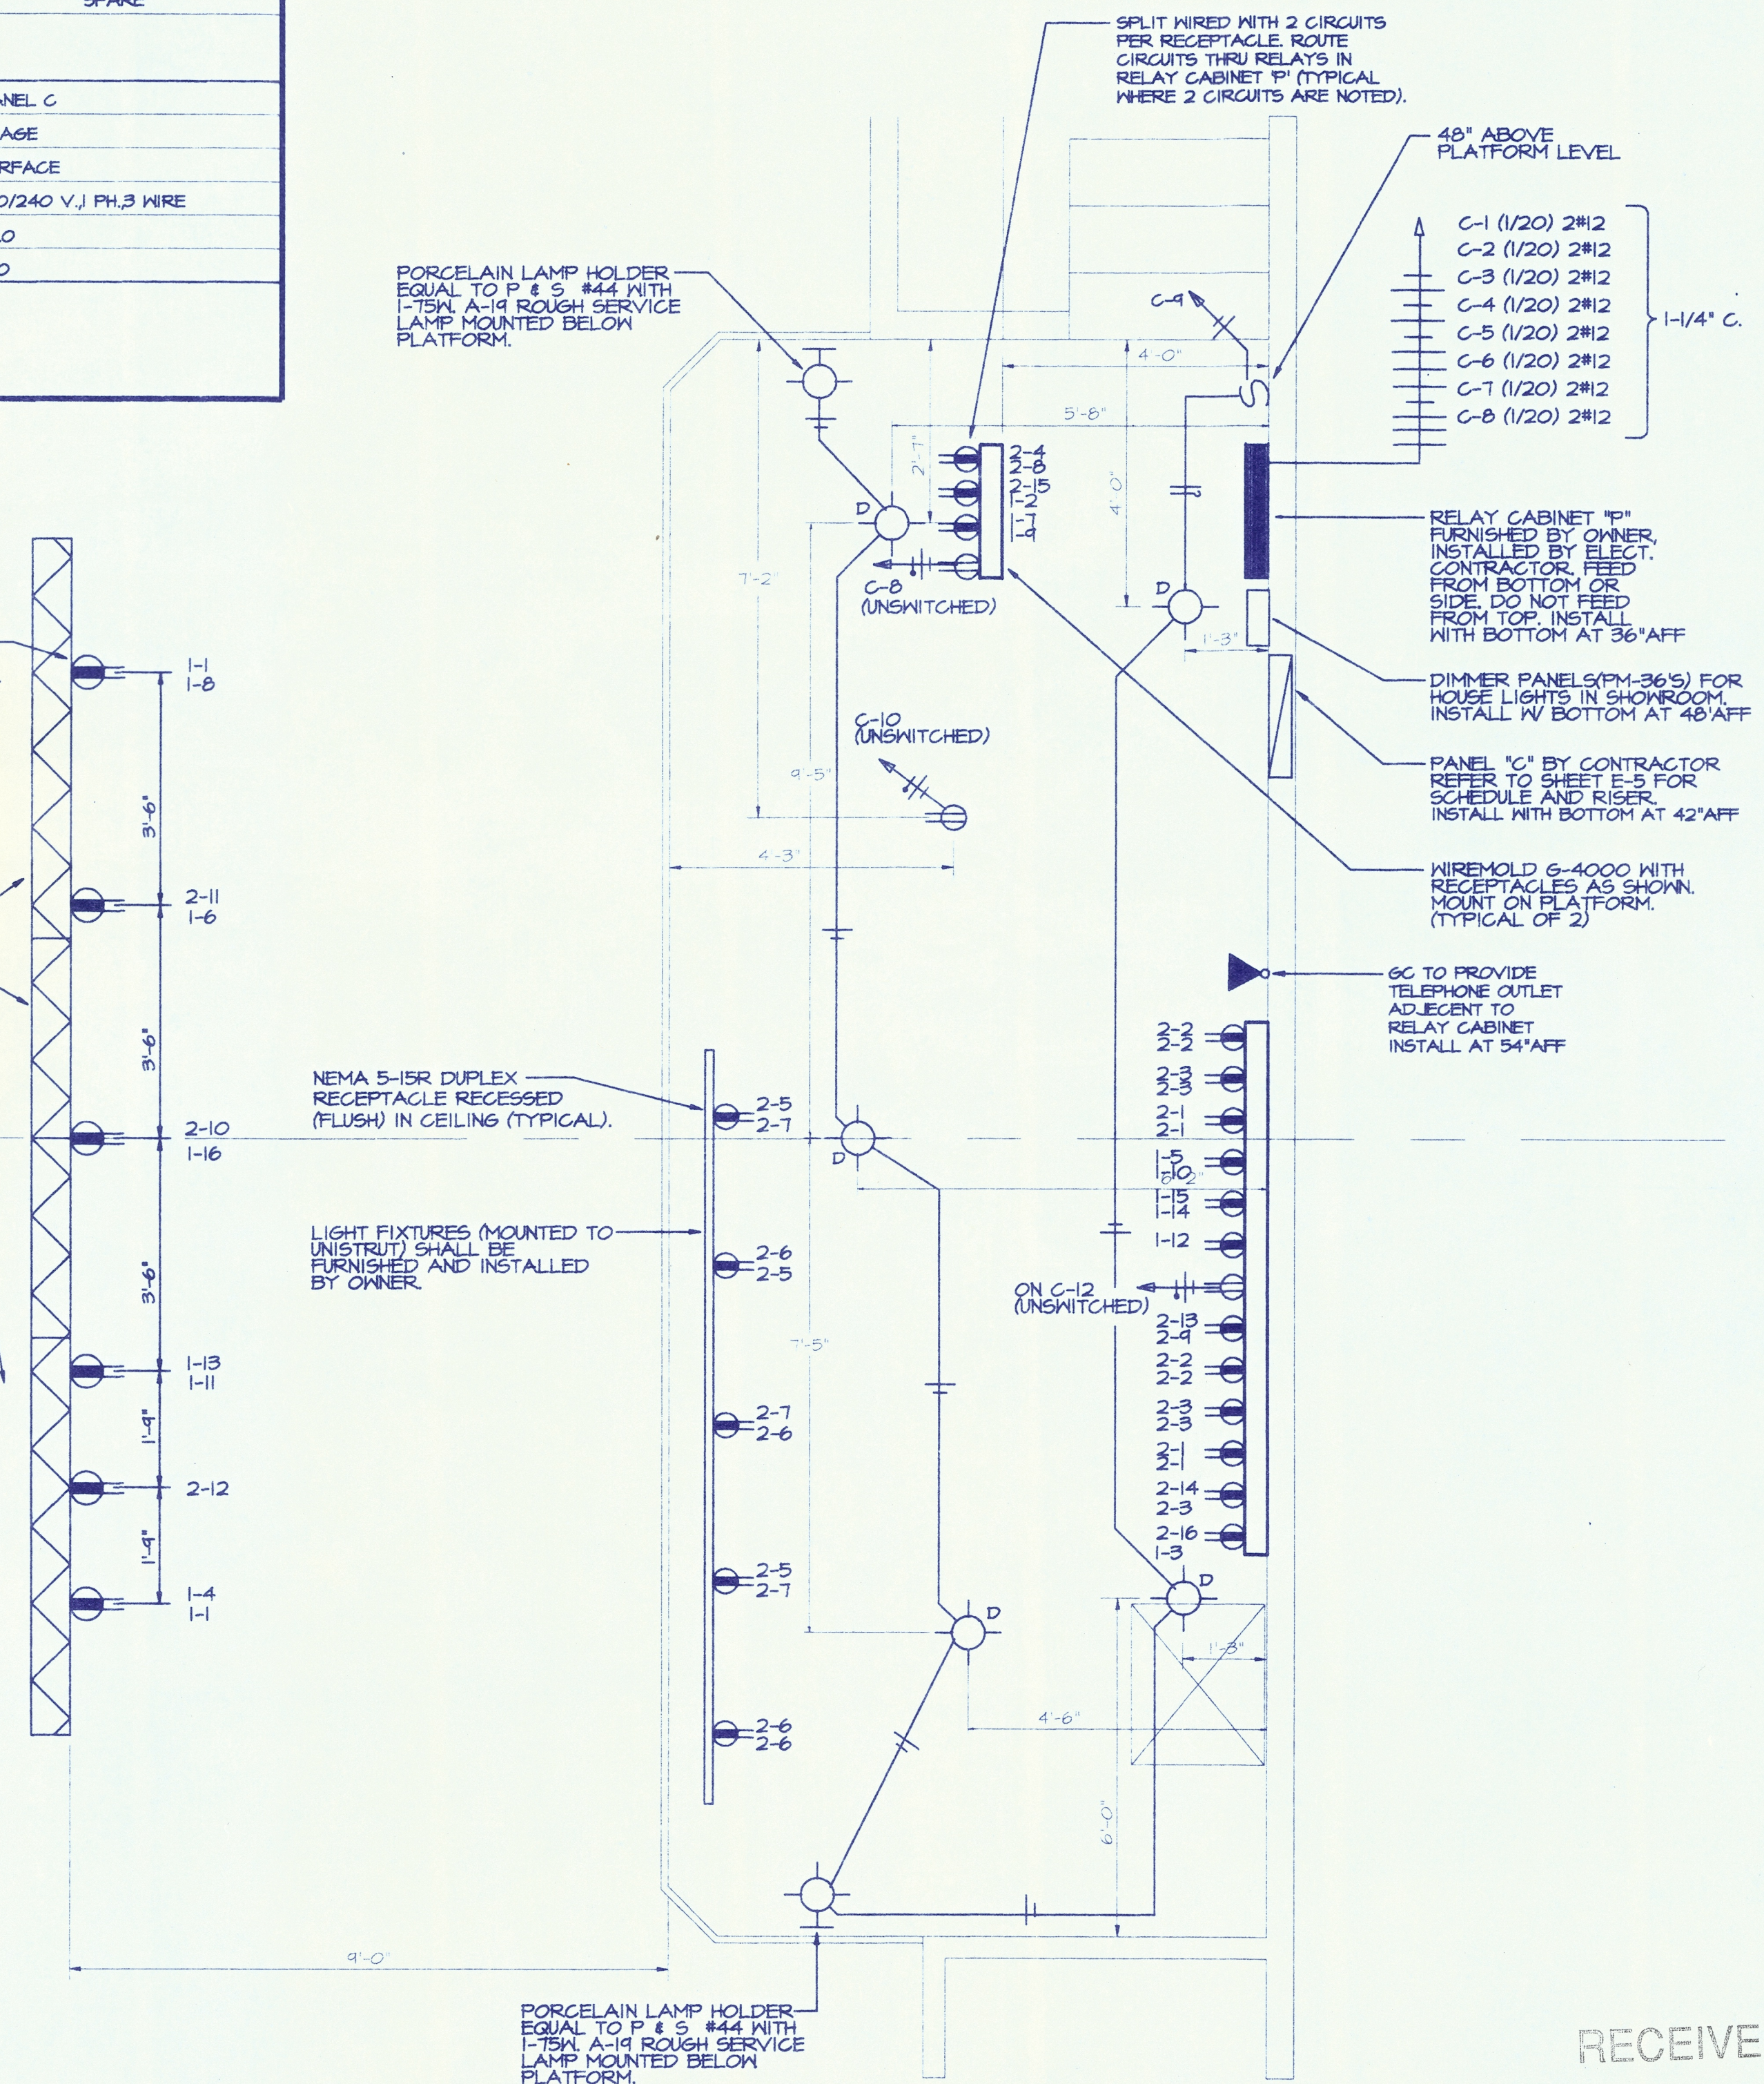

01 STAGE PLAN - ELECTRICAL
SCALE: 1/2"=1'-0"

RECEIVED
NOV 07 1995
PERMIT PROCESSING

STA # 2762
S. Toub & Associates Inc.
Consulting Engineer - Mechanical / Electrical
14215 PROTON ROAD, Dallas, Texas 75244
214/386-5629

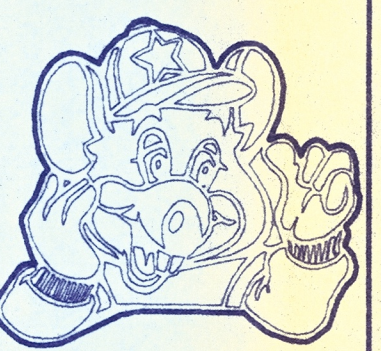

THESE DOCUMENTS ARE THE SOLE PROPERTY OF SHOWBIZ PIZZA, INC. ANY COPIING OR REPRODUCTION OF THESE DOCUMENTS FOR ANY PURPOSE OTHER THAN CONSTRUCTION OF THIS PROJECT WITHOUT THE EXPRESS WRITTEN PERMISSION OF THE ARCHITECT AND SHOWBIZ PIZZA, INC. IS PROHIBITED.

EDWARD A. McHUGH
ARCHITECT

P.O. BOX 6092
BELLEVUE, WA. 98008-0092



BURSON AND WILLIAMS
PROJECT ADMINISTRATOR

CHUCK E. CHEESE'S PIZZA #3199 - SEATTLE
2239 148th AVENUE NE - BELLEVUE, WASHINGTON 98007
SEATTLE ENTERTAINMENT CONCEPTS, INC.
4445 SW 110th
BEAVERTON, OR. 97005
SHOW ELECTRICAL

Date
10/30/95

Revisions

Project Number
95-190

Sheet Number
E4
of 5E